
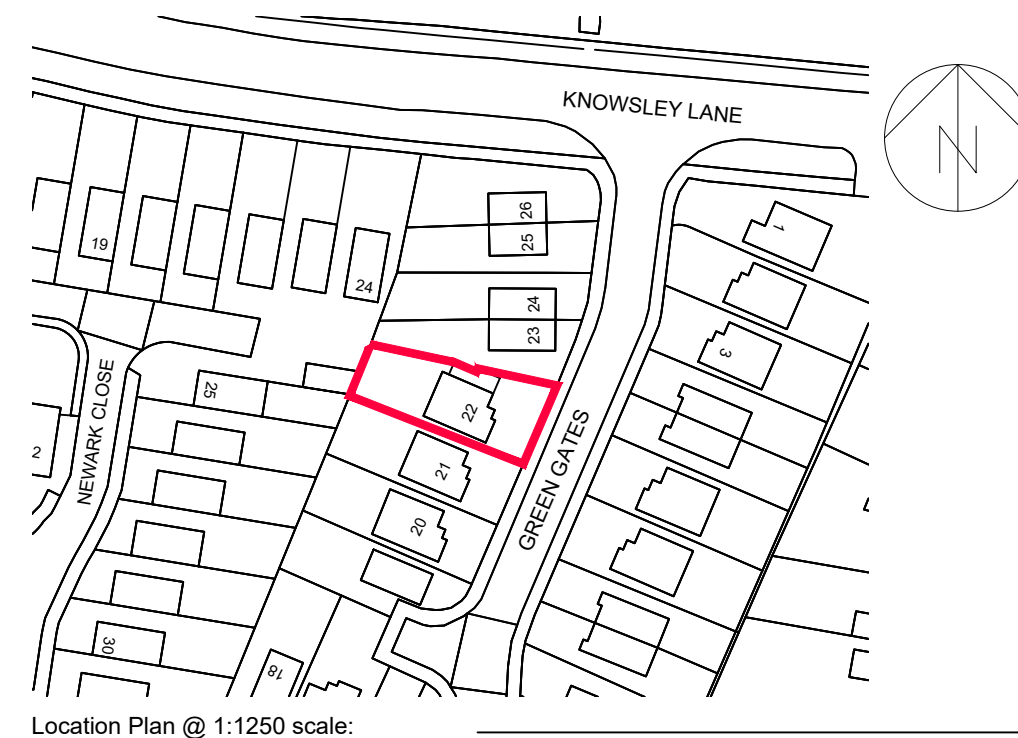
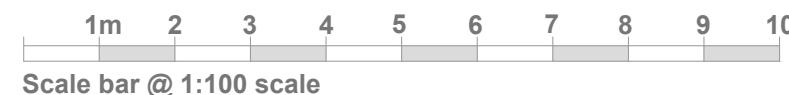
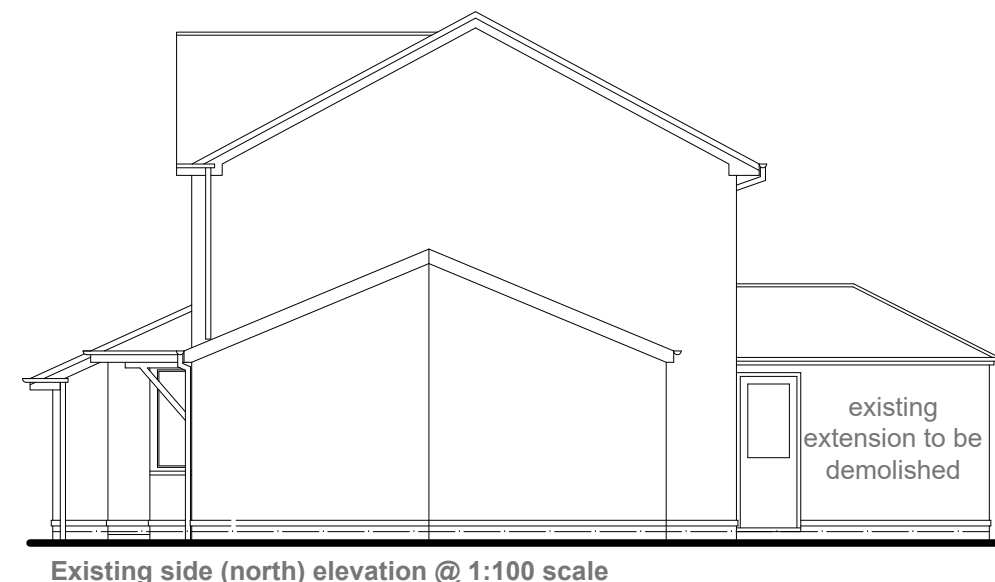
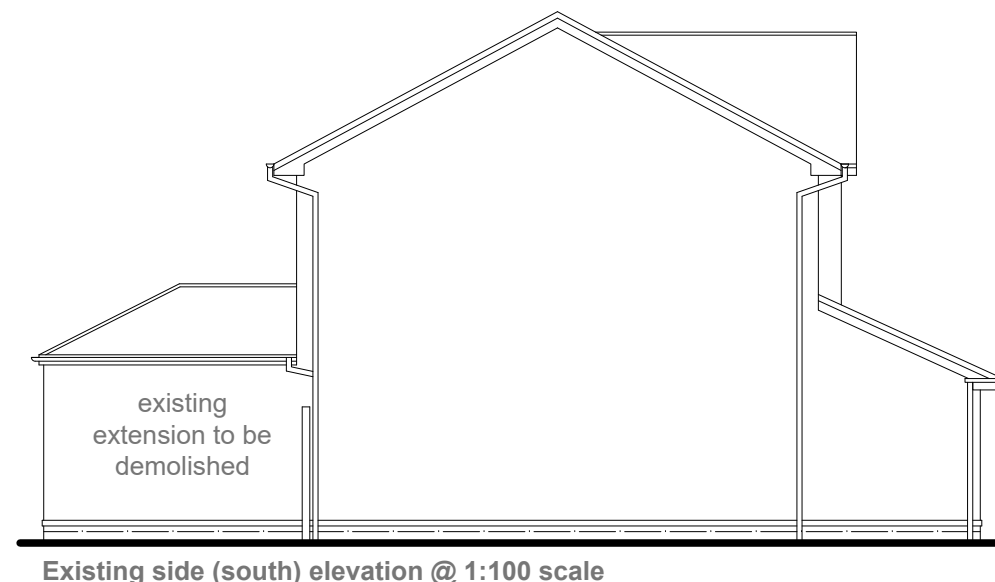


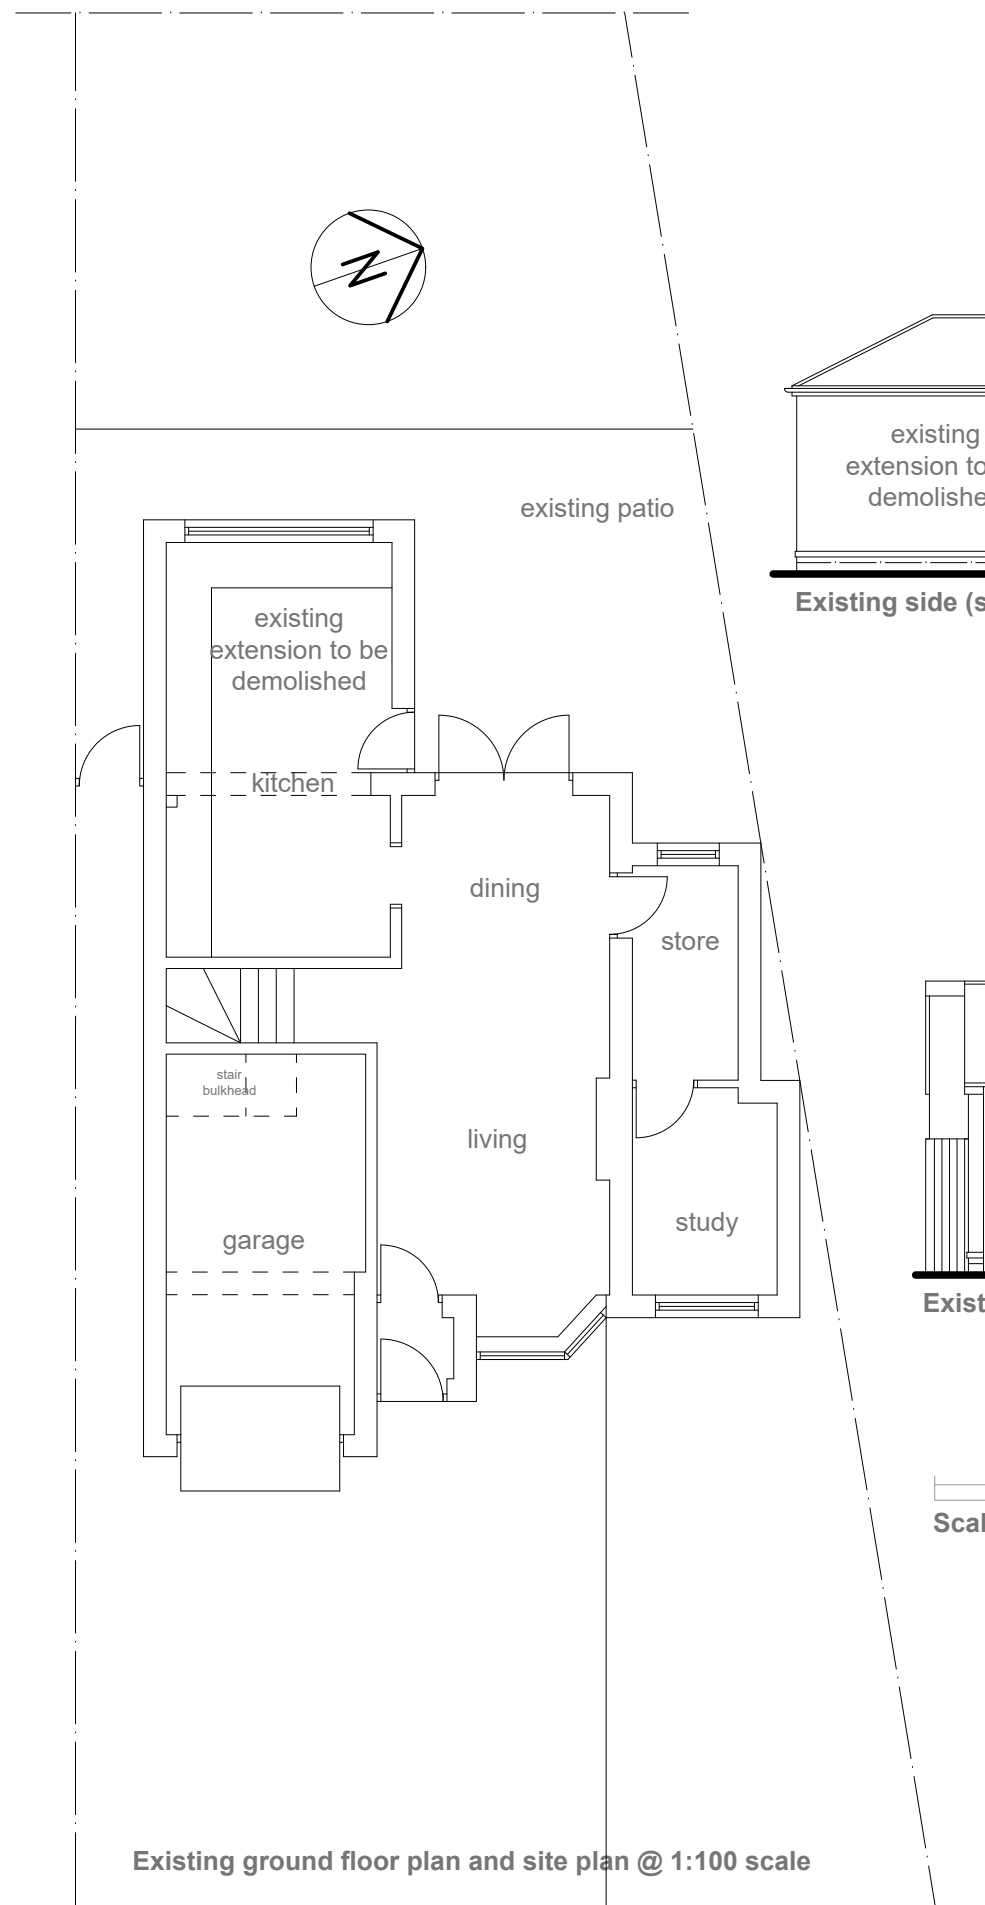

Project:		
PROPOSED INTERNAL ALTERATIONS AND SINGLE STOREY REAR KITCHEN AND BEDROOM EXTENSION at: 22 GREEN GATES HUYTON, L36 8JB for: MR STEVEN WALMSLEY		
EXISTING LAYOUT & LOCATION PLAN		
Scale:	1:100 & 1:1250	Date: March 2023
Drawing Number:	2033408-01	Revision: C