

Scale Bars									
TO BE USED ONLY AS GUIDANCE									
1:500	mm	1:1000	mm	1:2000	mm	1:500	mm	1:1000	mm
1:500	m	1:1000	m	1:2000	m	1:500	m	1:1000	m
1:500	m	1:1000	m	1:2000	m	1:500	m	1:1000	m

NOTES


- All dimensions and levels are to be checked on site.
 - Any discrepancies are to be reported to the architect before any work commences.
 - This drawing shall not be scaled to ascertain any dimensions. Work to figured dimensions only.
 - This drawing shall not be reproduced without express written permission from AEW.
 - Title overlay drawings and ownership boundaries are produced using all reasonable endeavours. AEW cannot be responsible for the accuracy or scale discrepancy of base plans supplied to them.
 - All works are to be undertaken in accordance with Building Regulations and the latest British Standards.
 - All proprietary materials and products are to be used strictly in accordance with the manufacturers recommendations.
- This drawing contains the following model files: -
12211-AEW-BC-XX-M3-A-0003

CDM 2015


Client notified of duties: **14/06/21**

Principal Designer: **Nationwide CDM**


Unless noted below, all known hazards have been highlighted on the drawing.

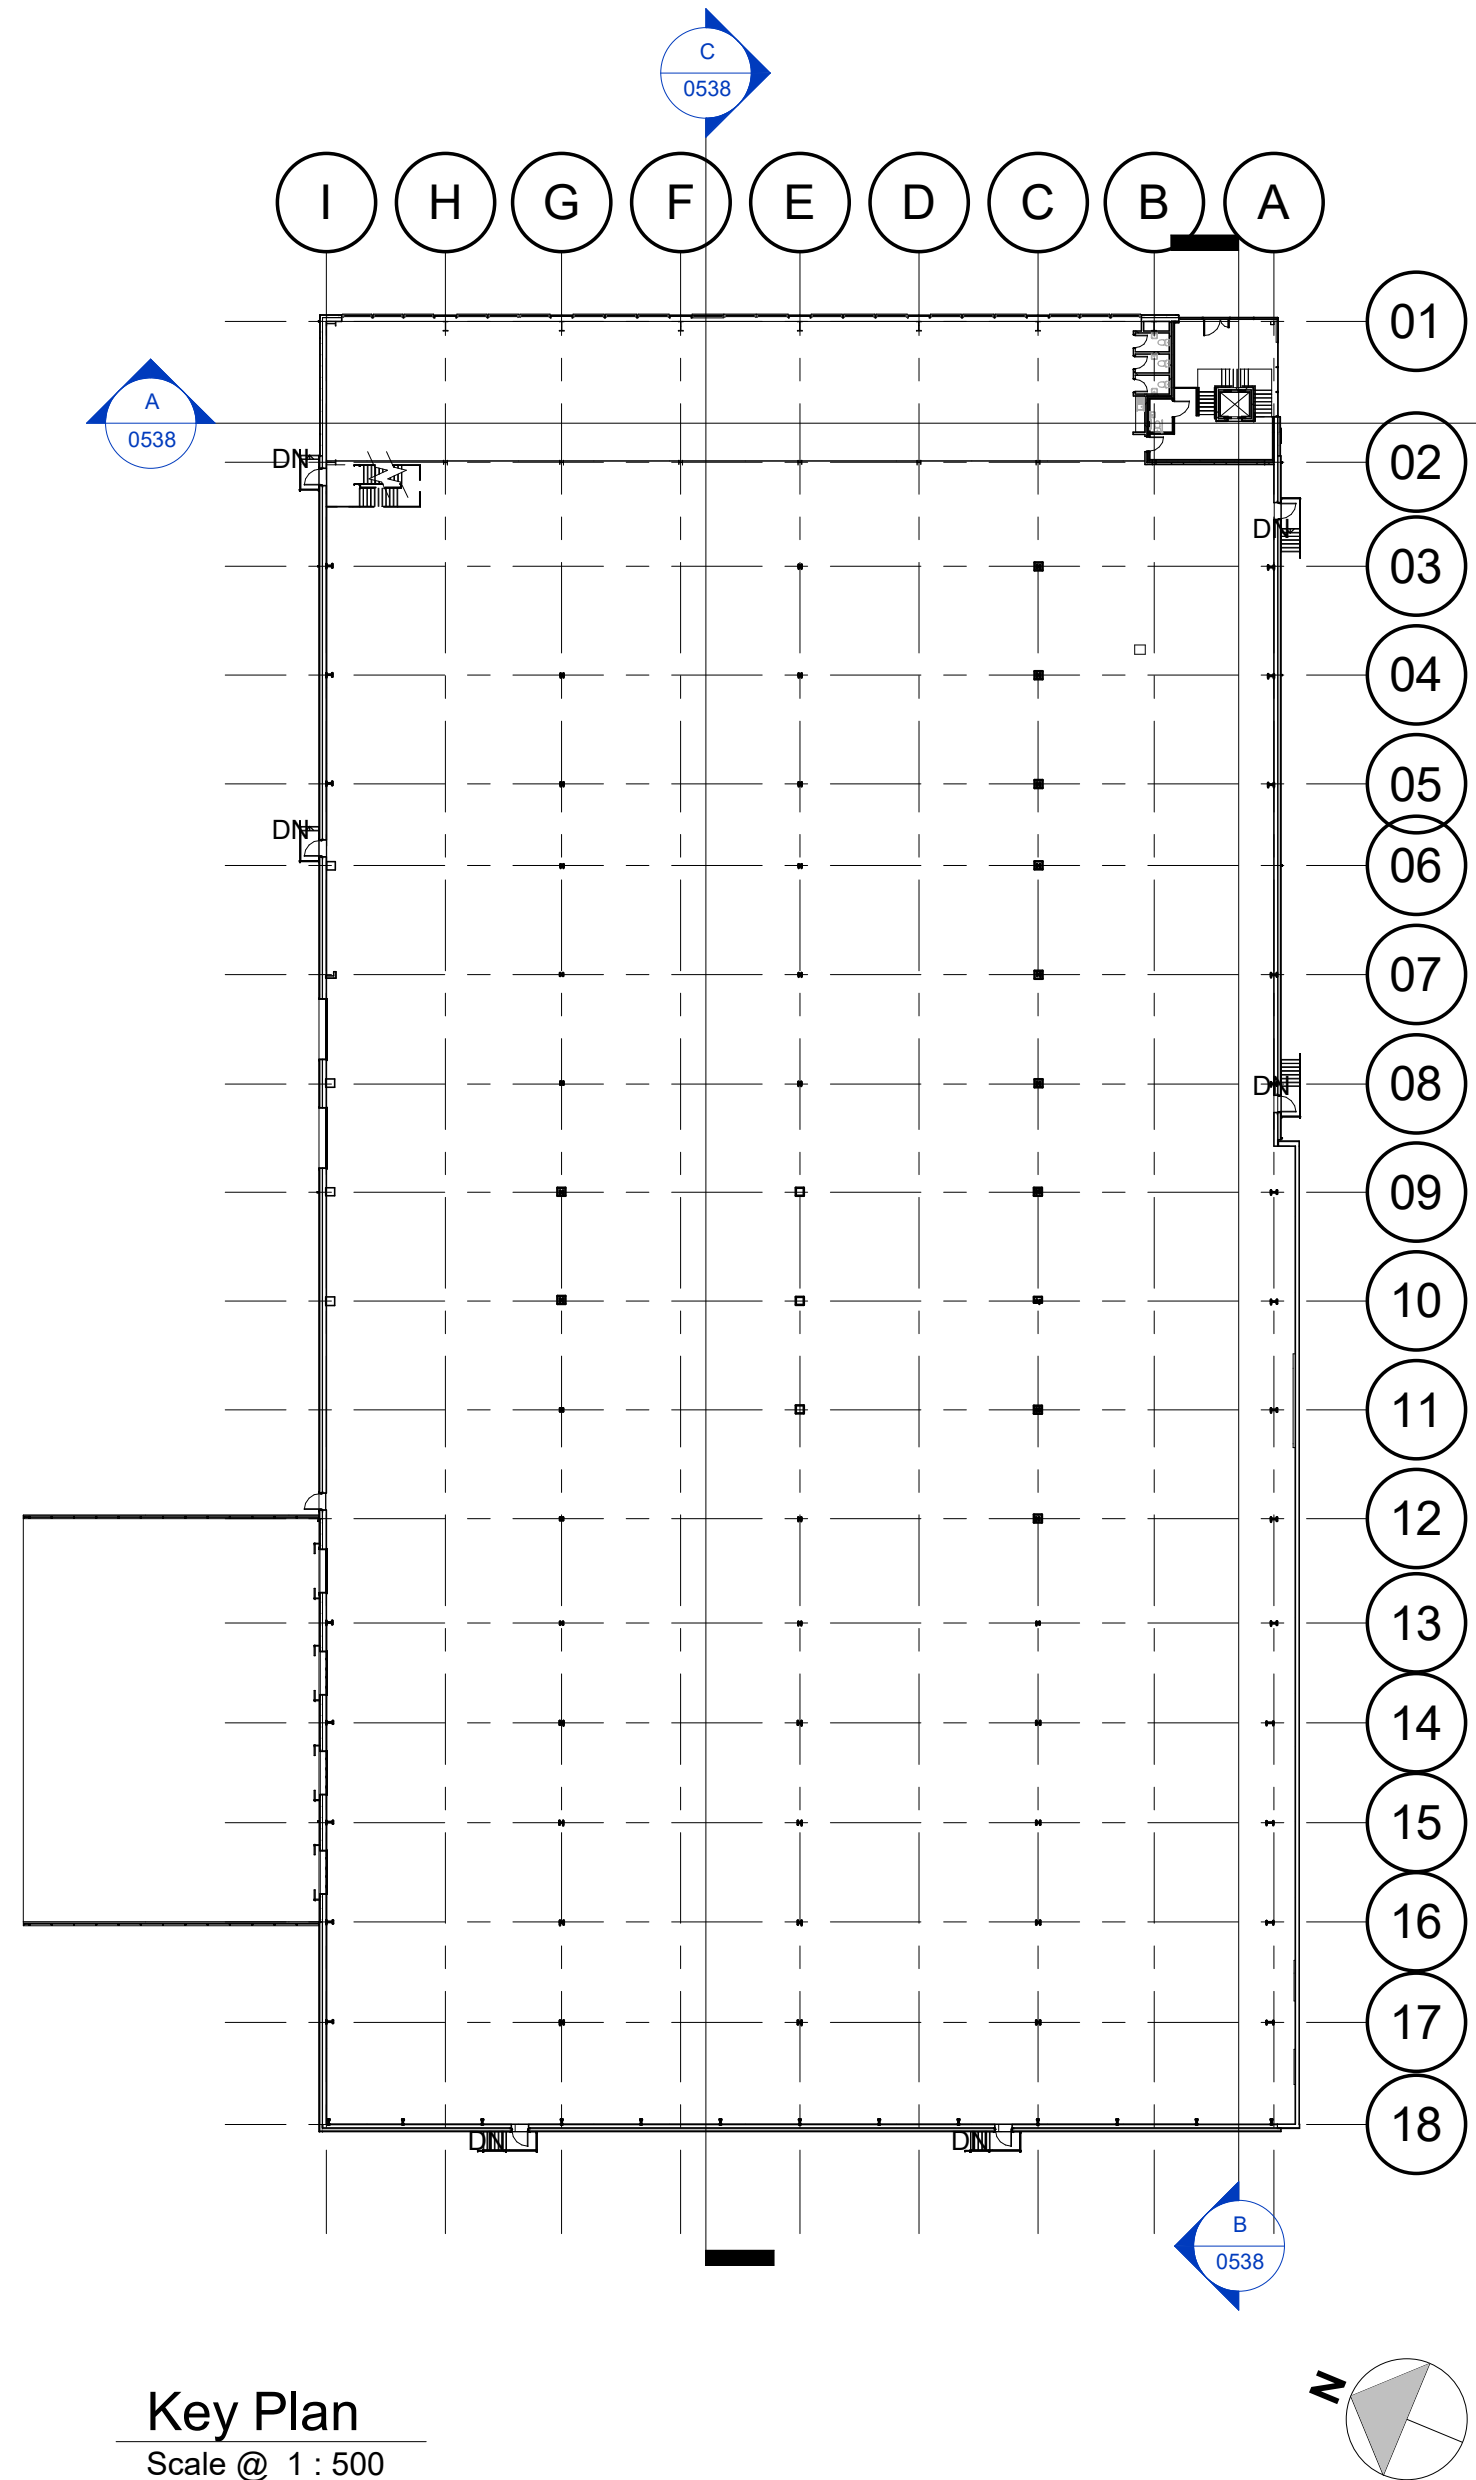


Key Plan
Scale @ 1 : 500

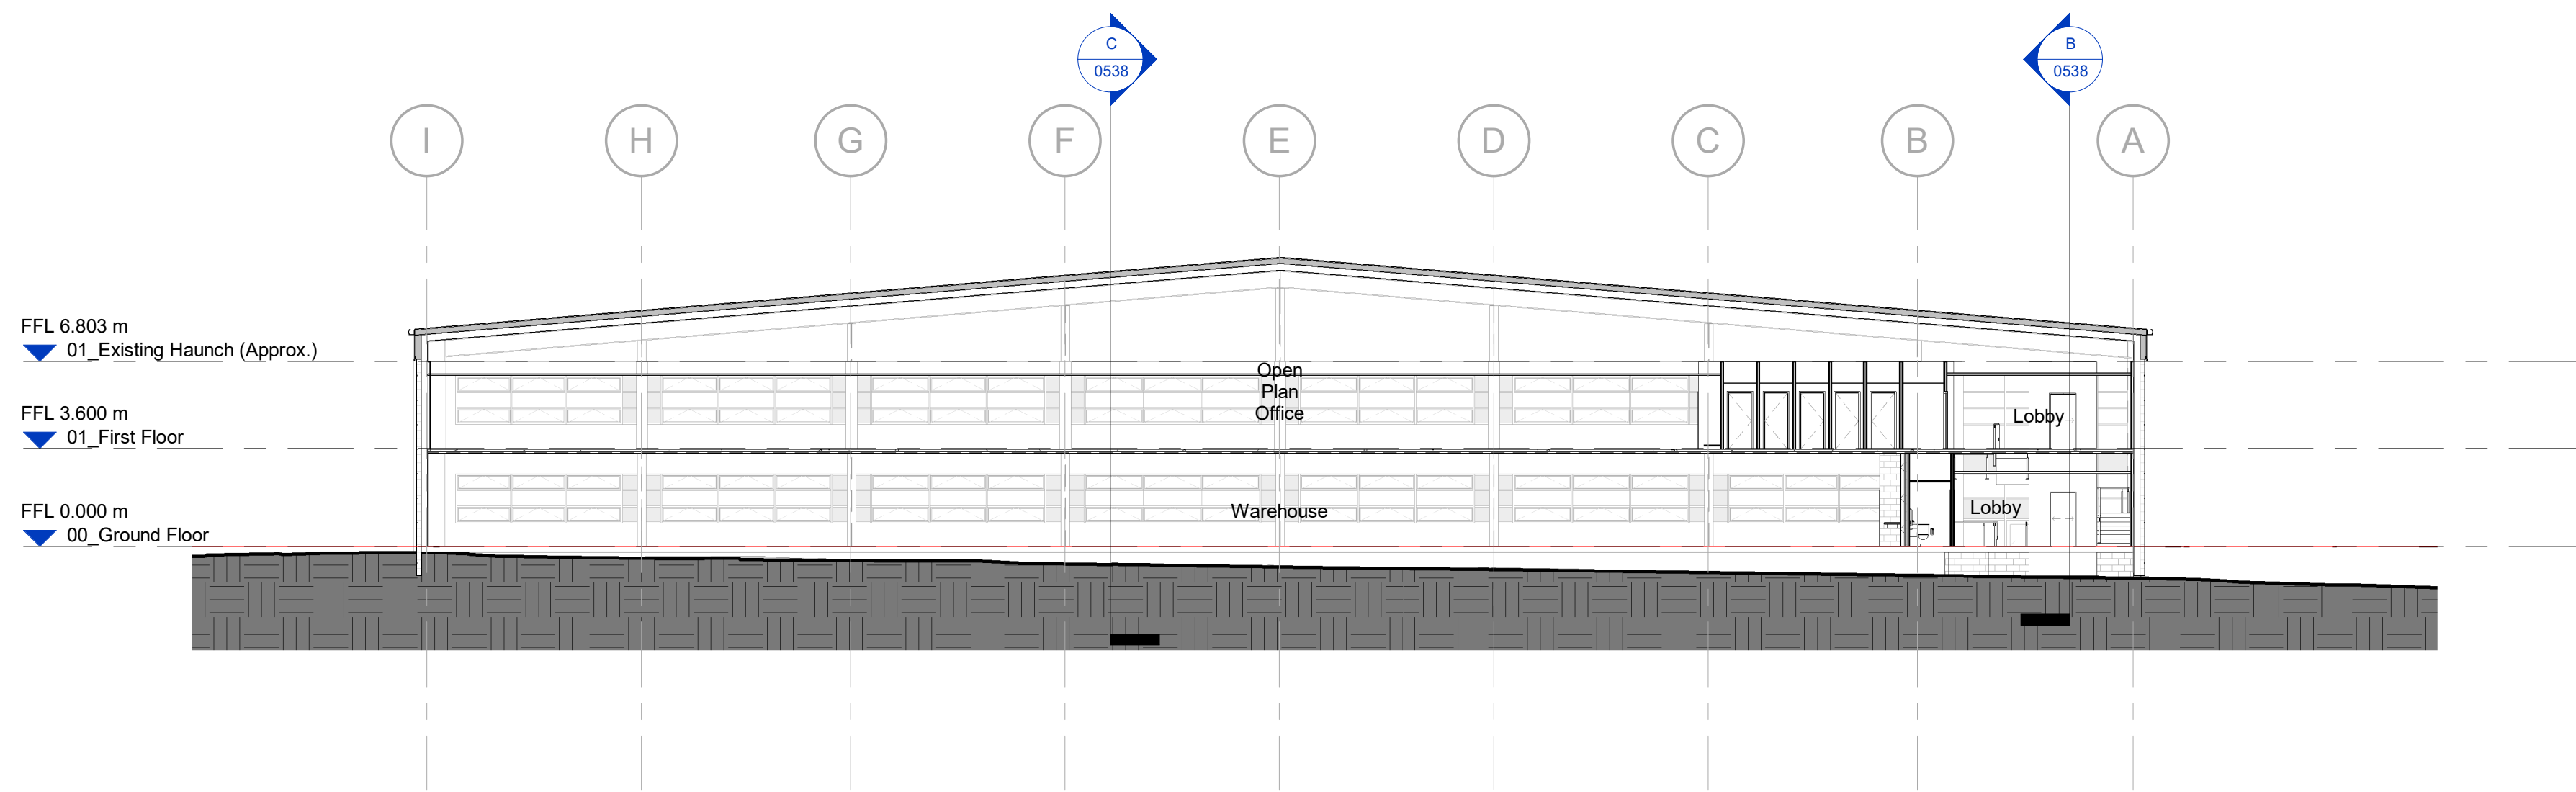

Section A-A
Scale @ 1 : 200

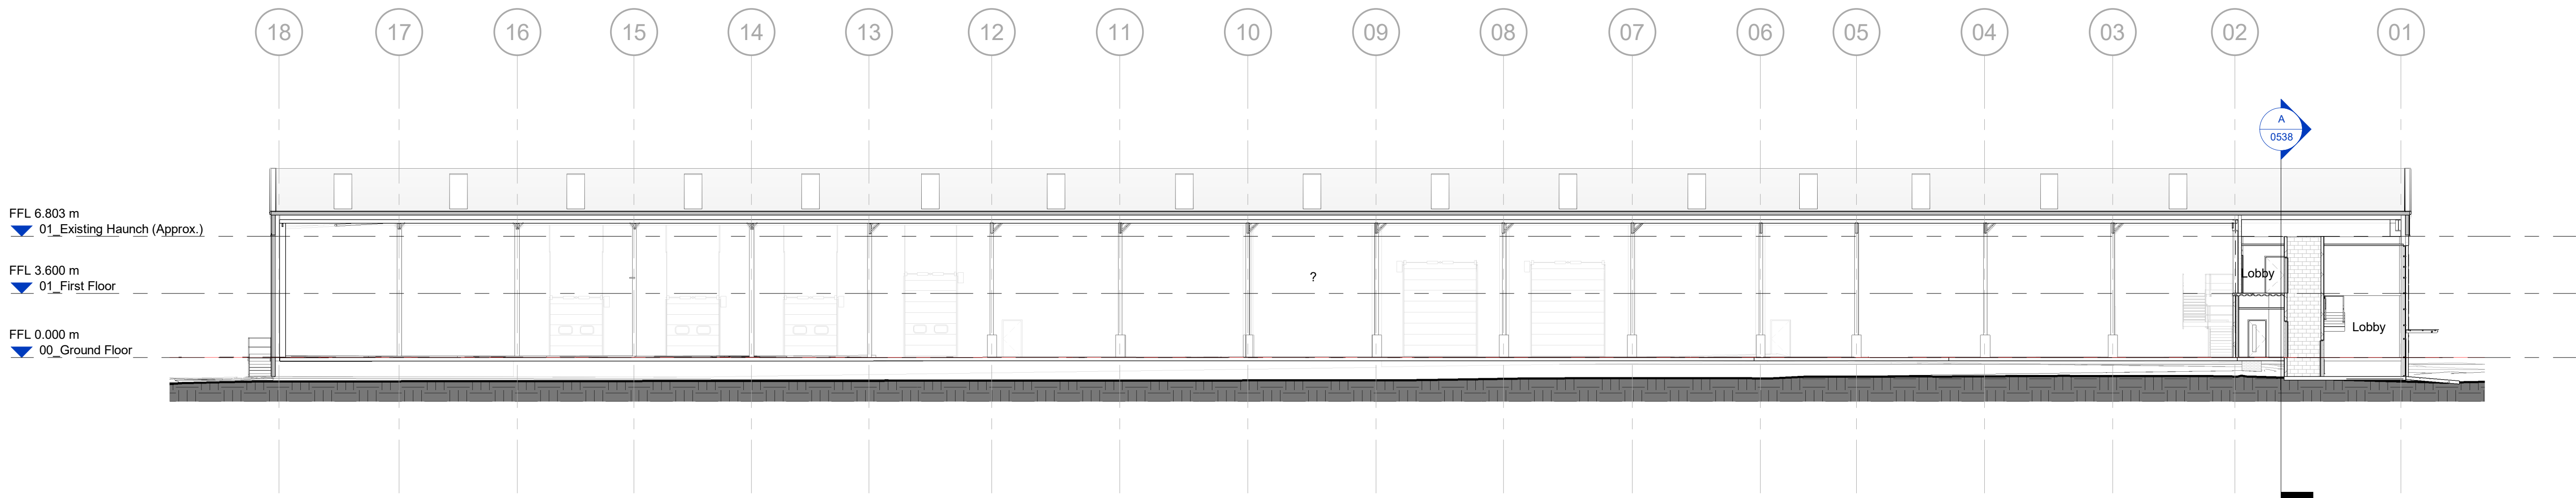

Section B-B
Scale @ 1 : 200

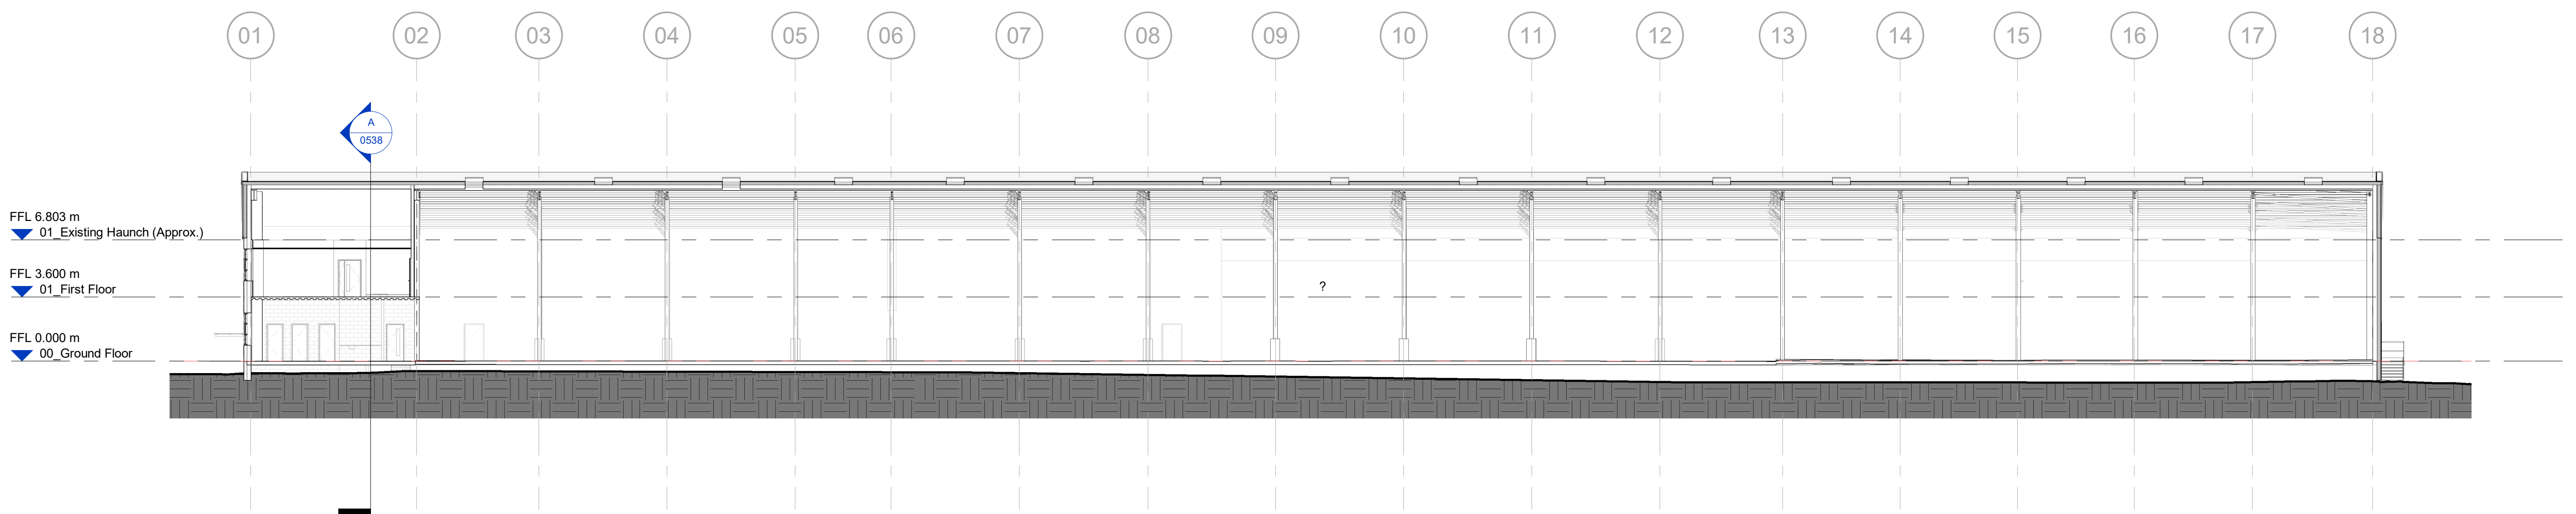

Section C-C
Scale @ 1 : 200

POS	21/06/22	Fire Exit Door Added	CF	DRS
POS	16/06/22	Reduction in number of blocks	DRS	DRS
POS	17/06/22	General Update	CF	DRS
POS	11/06/22	Planning Issue	CF	DRS
POS	16/01/22	Initial Issue	CF	DRS
Rev	Date	Description	Drawn By	Checked By

Status: S2
Purpose of Issue: For Information

drawing stage: Tender

client: Network Space Land Limited

project: Sovereign Business Park, Huyton

drawing title: Unit C - Proposed GA Sections

date: Jan 2022
scale @ A0: As indicated

drawn: CF
checked: DRS

Rev: P05

12211-AEW-BC-XX-DR-A-0538

aei architects
0161 214 4370
www.aeiarchitects.com