

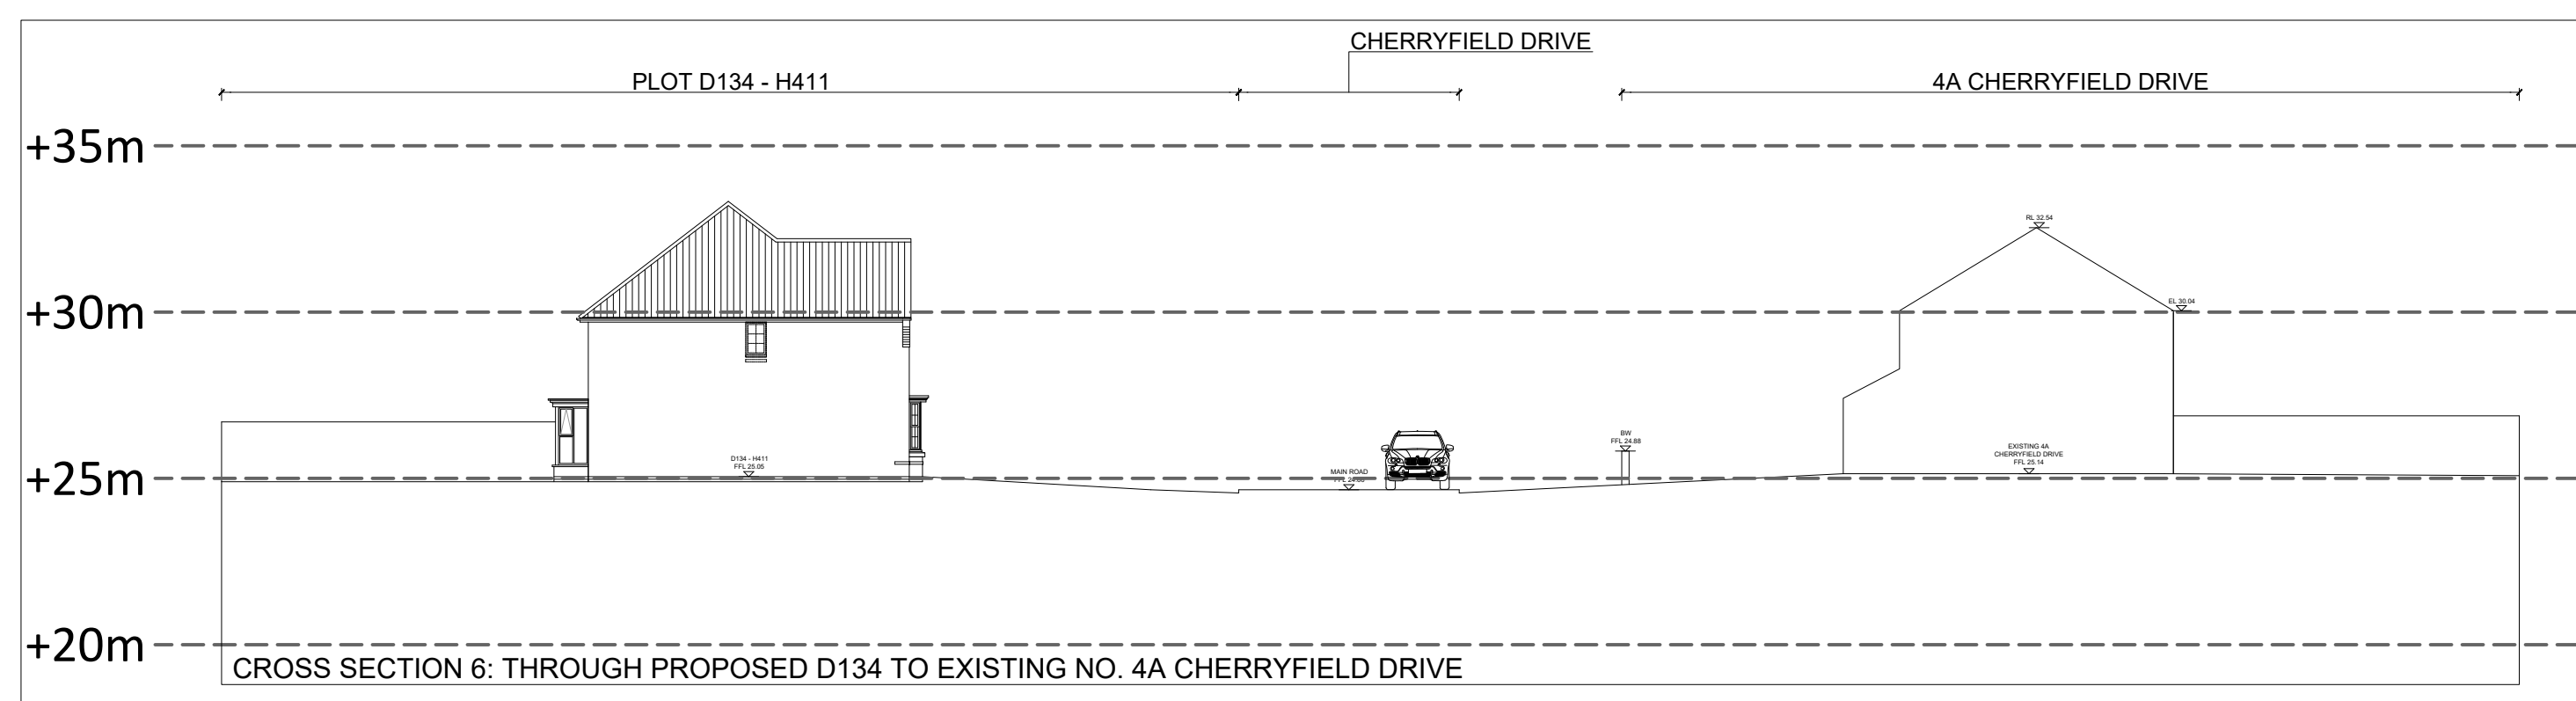
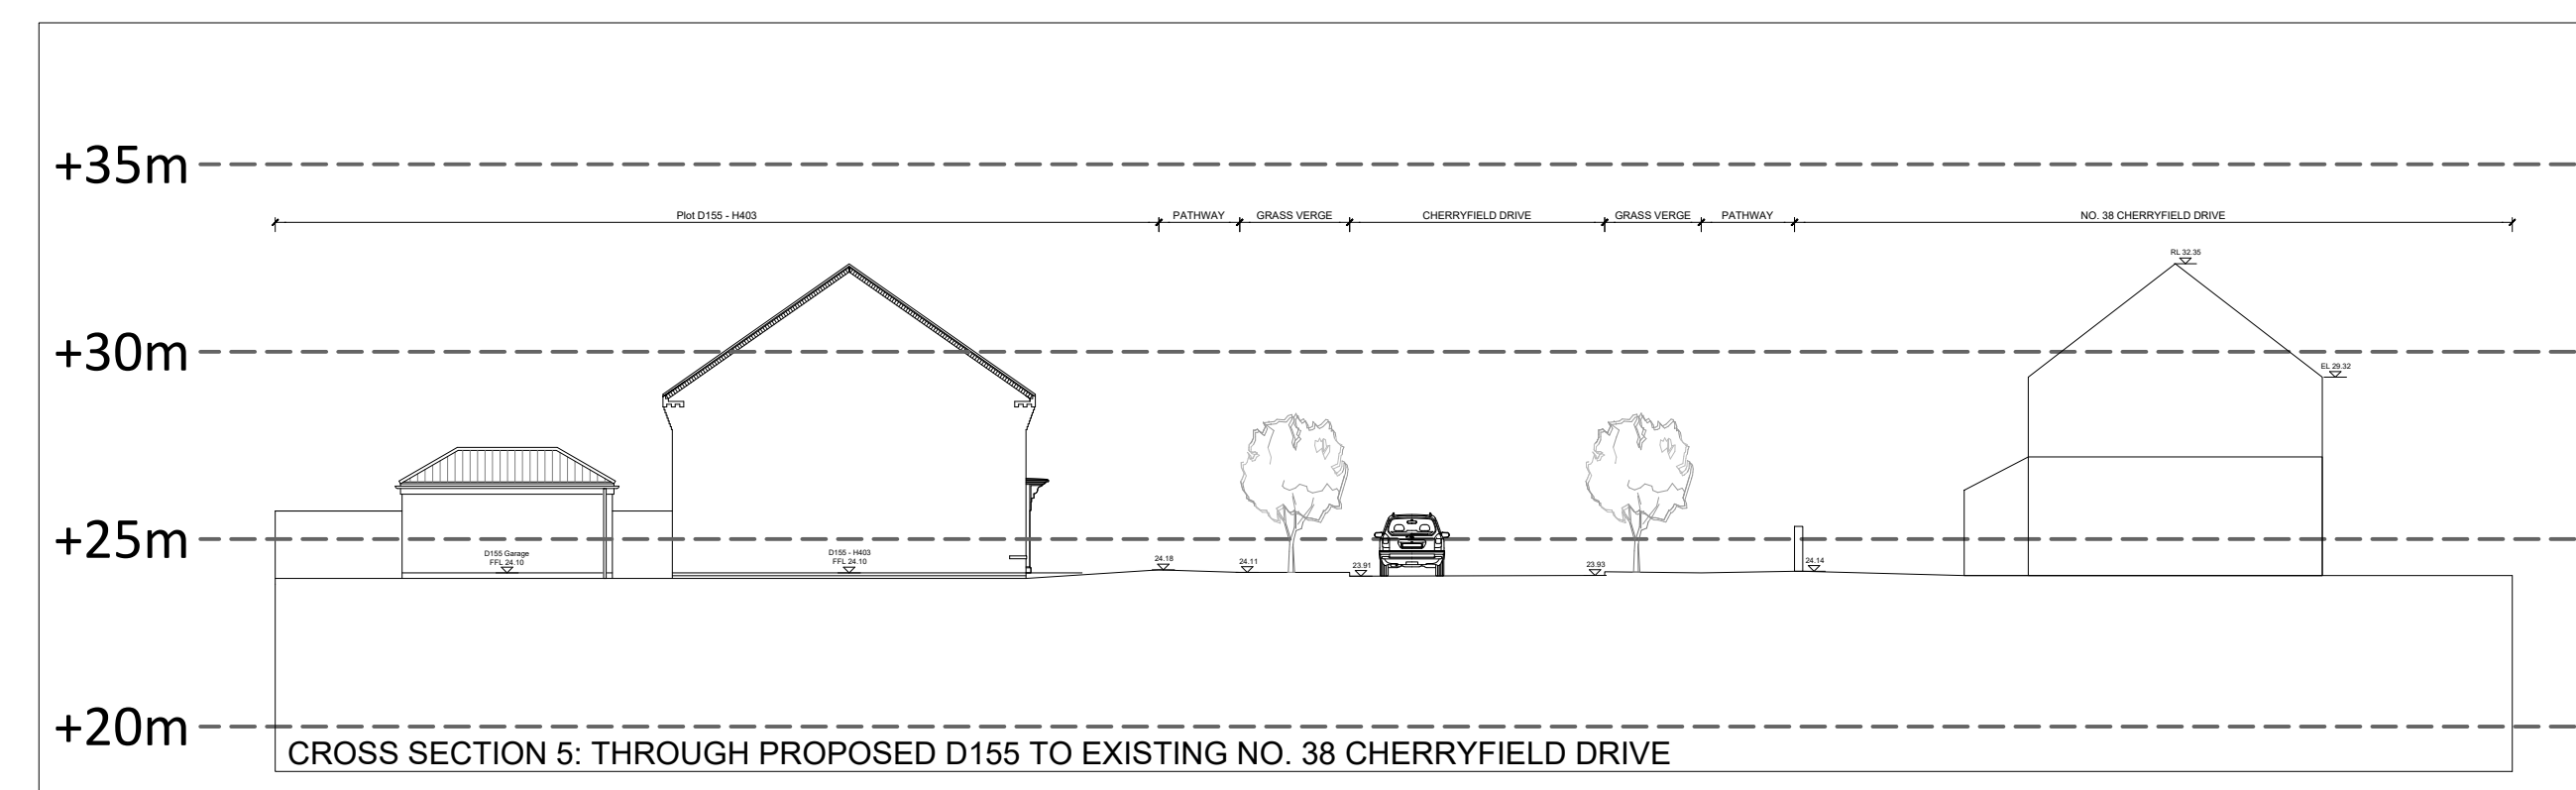
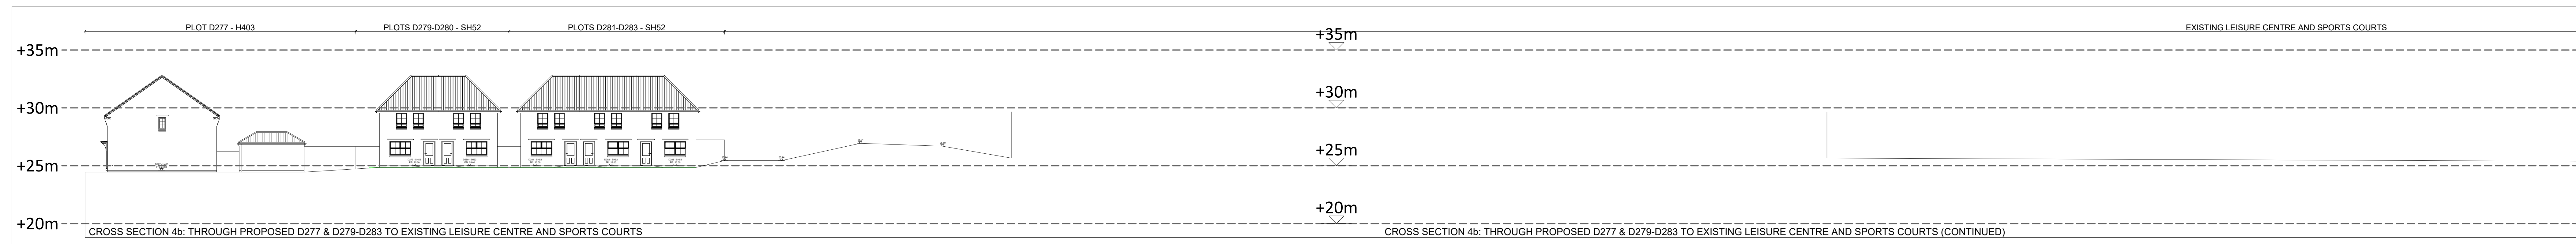
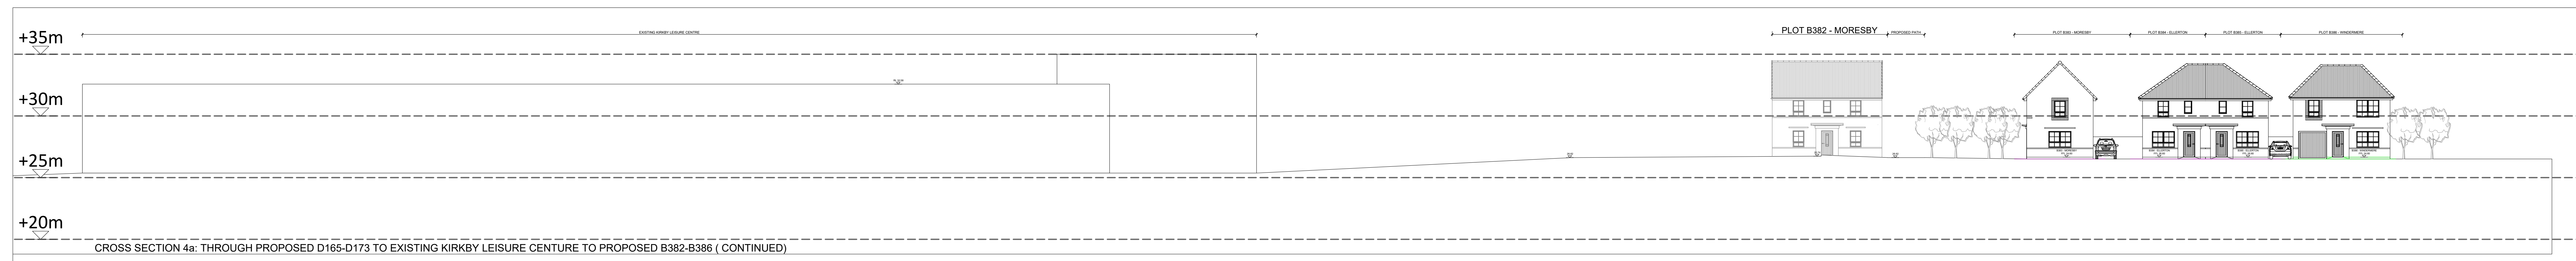


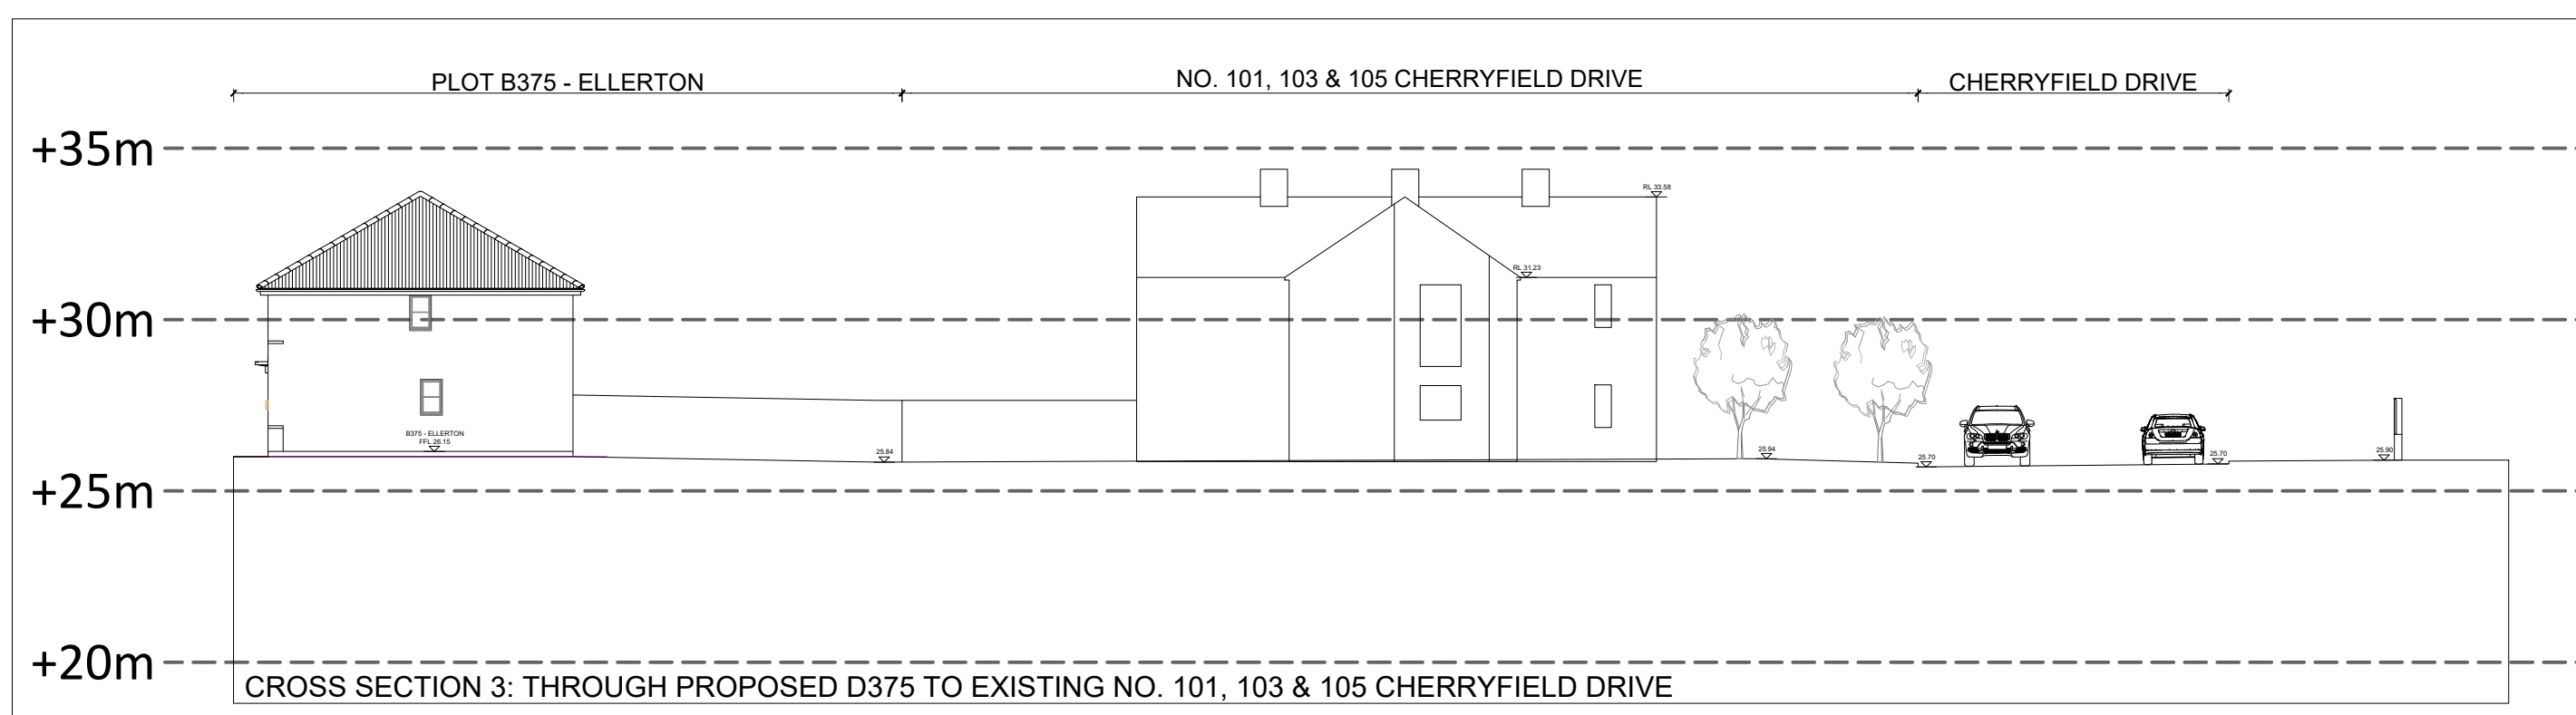

CHERRYFIELD DRIVE

SITE CROSS SECTIONS 1 of 3

Revision	Description	Date	Design by
Project Cherryfield Drive Residential Site Coss Sections 1 of 3	Barnett & Wood Homes Inc. North Shore 2nd Floor, 201 Empingham Place, Barnham Road, Barnham, Oswestry, NVA1 6EJ Telephone: 01692 246600  DAVID WILSON HOMES SPECIALIST BUILDERS OF BARRATT HOMES	Design By LP Date 03.05.24 Scale at A0 1:200 Revision P01	
047840 - DWHH - XX - XX - XX - DR - CE - 300021 Do not start from this drawing. Work to dimensions only. Any discrepancies are to be reported to Originator			

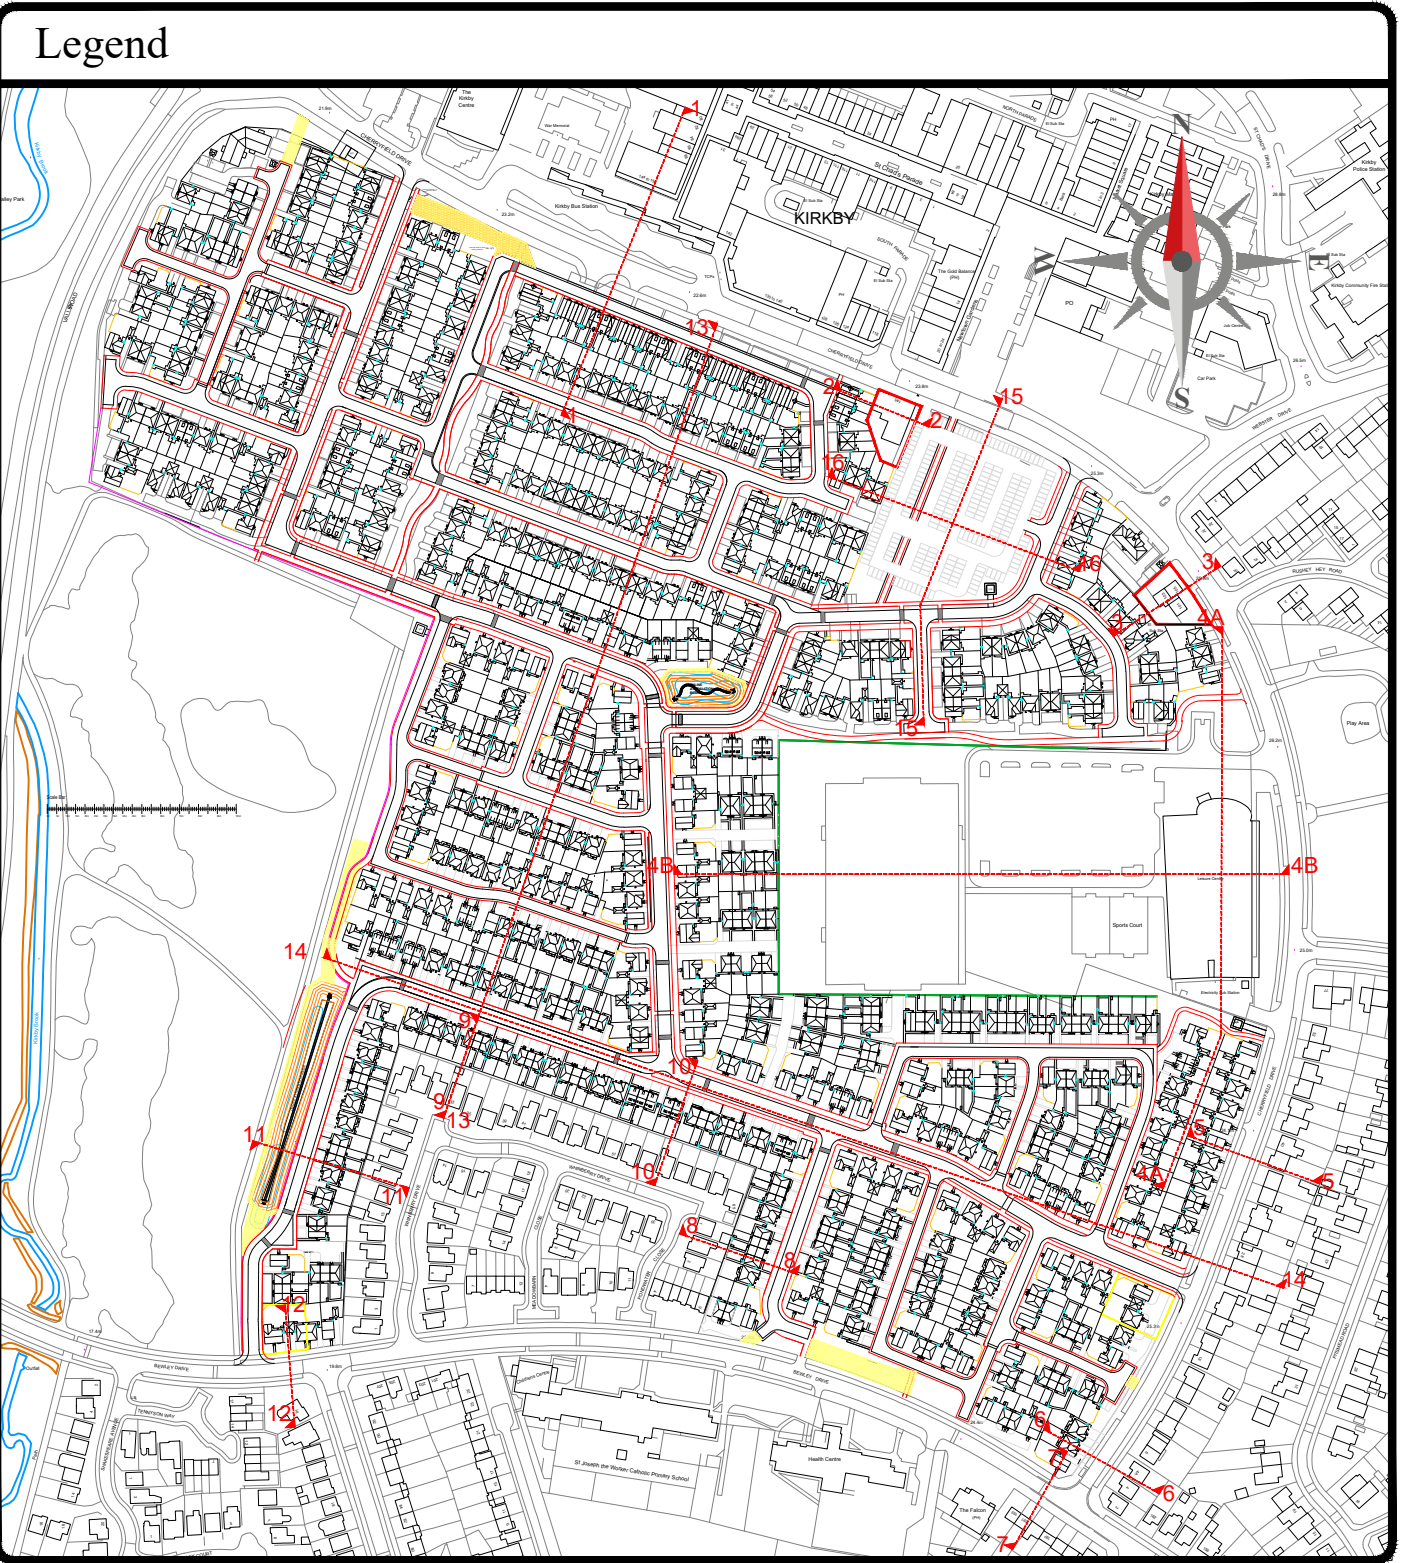