
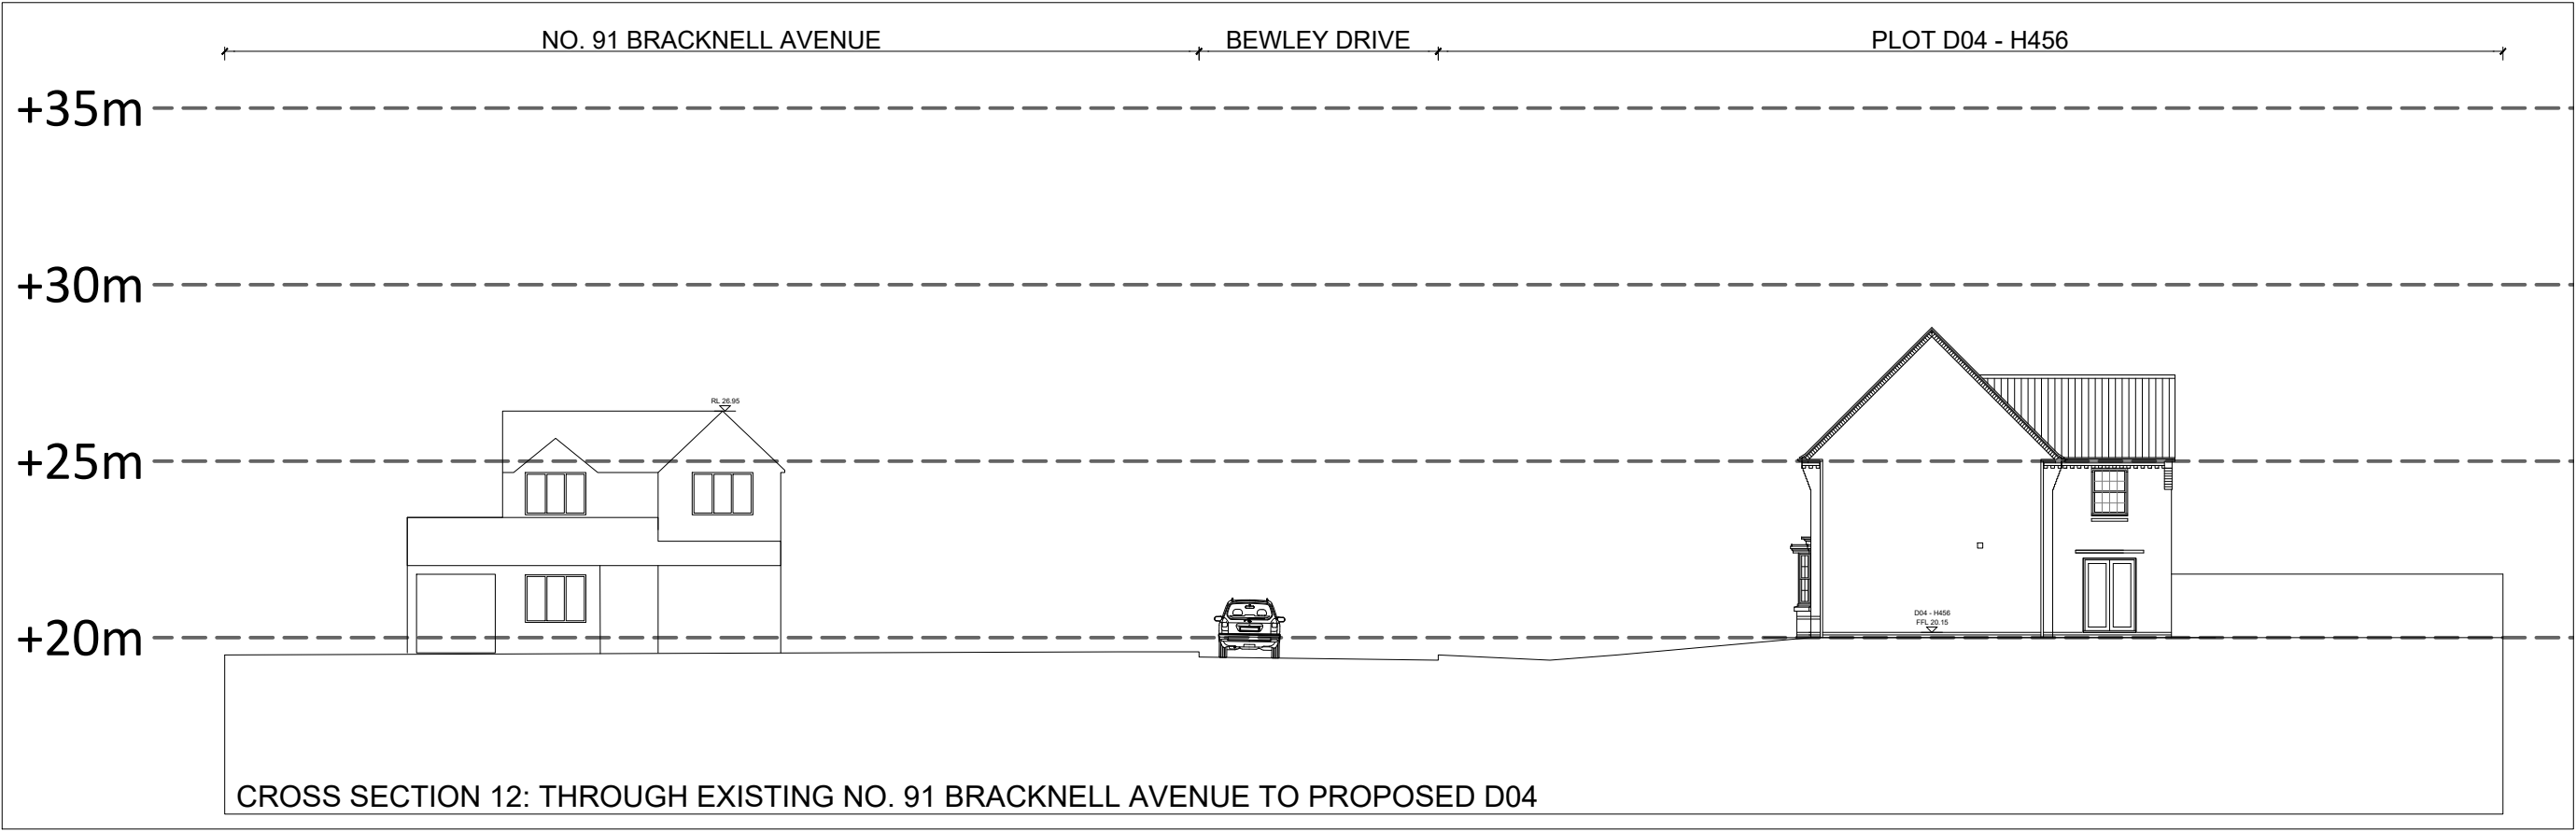
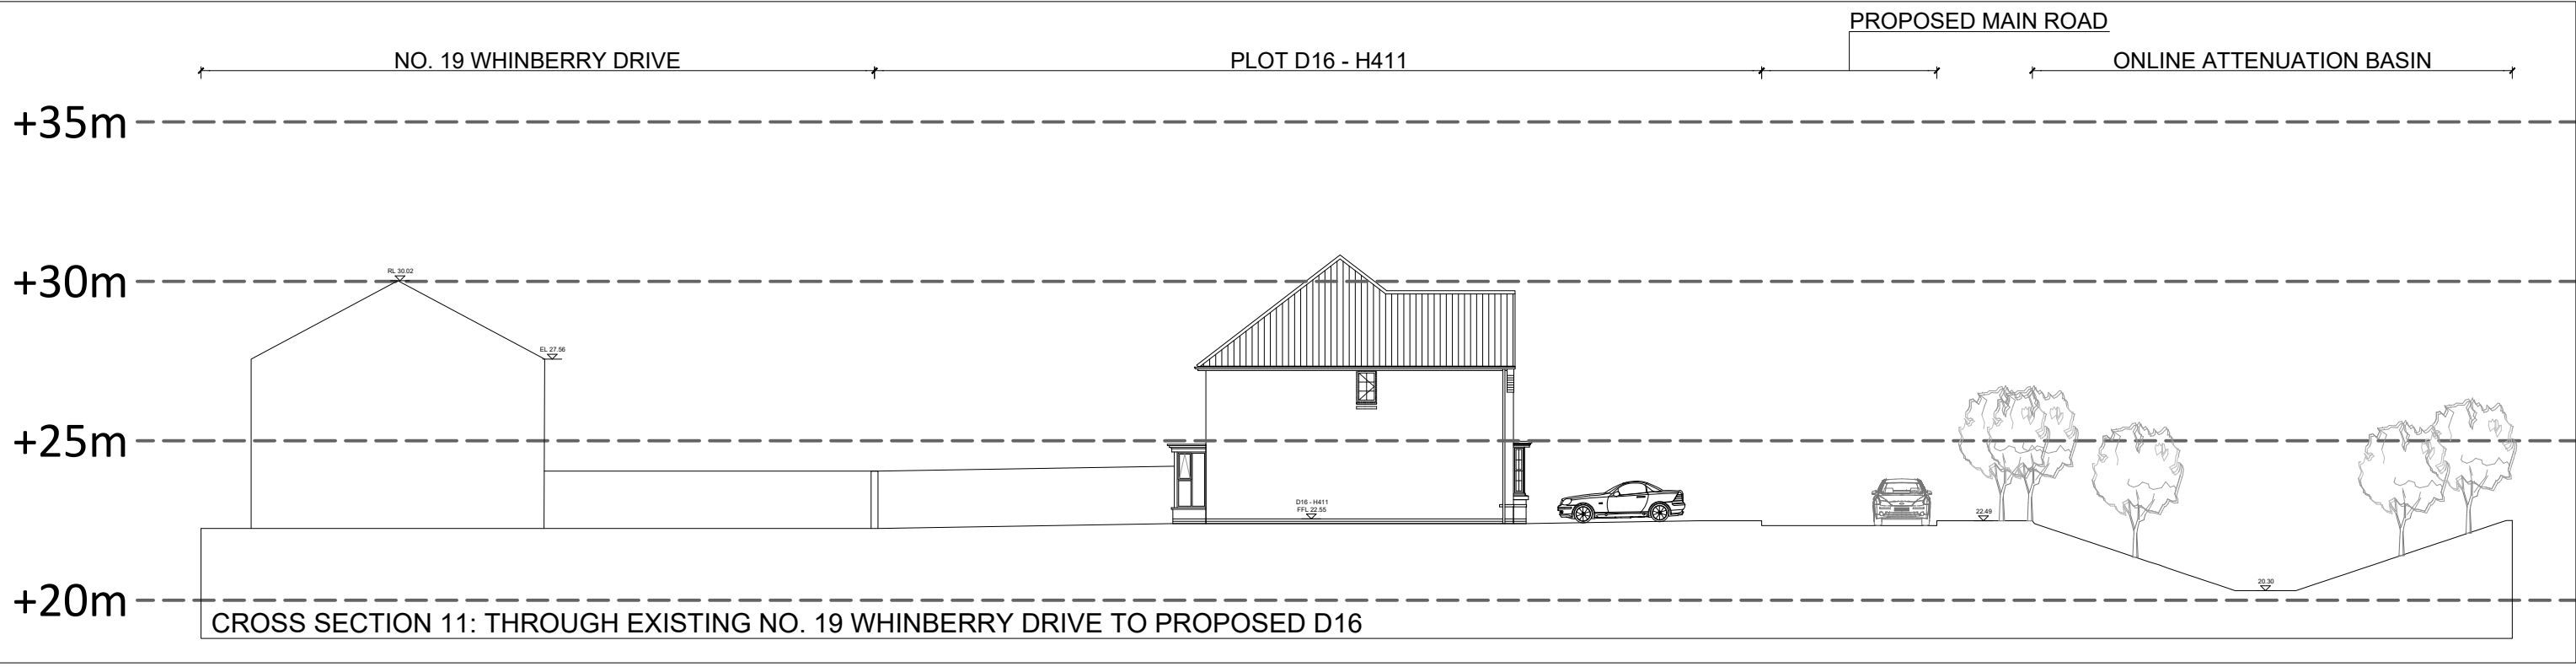
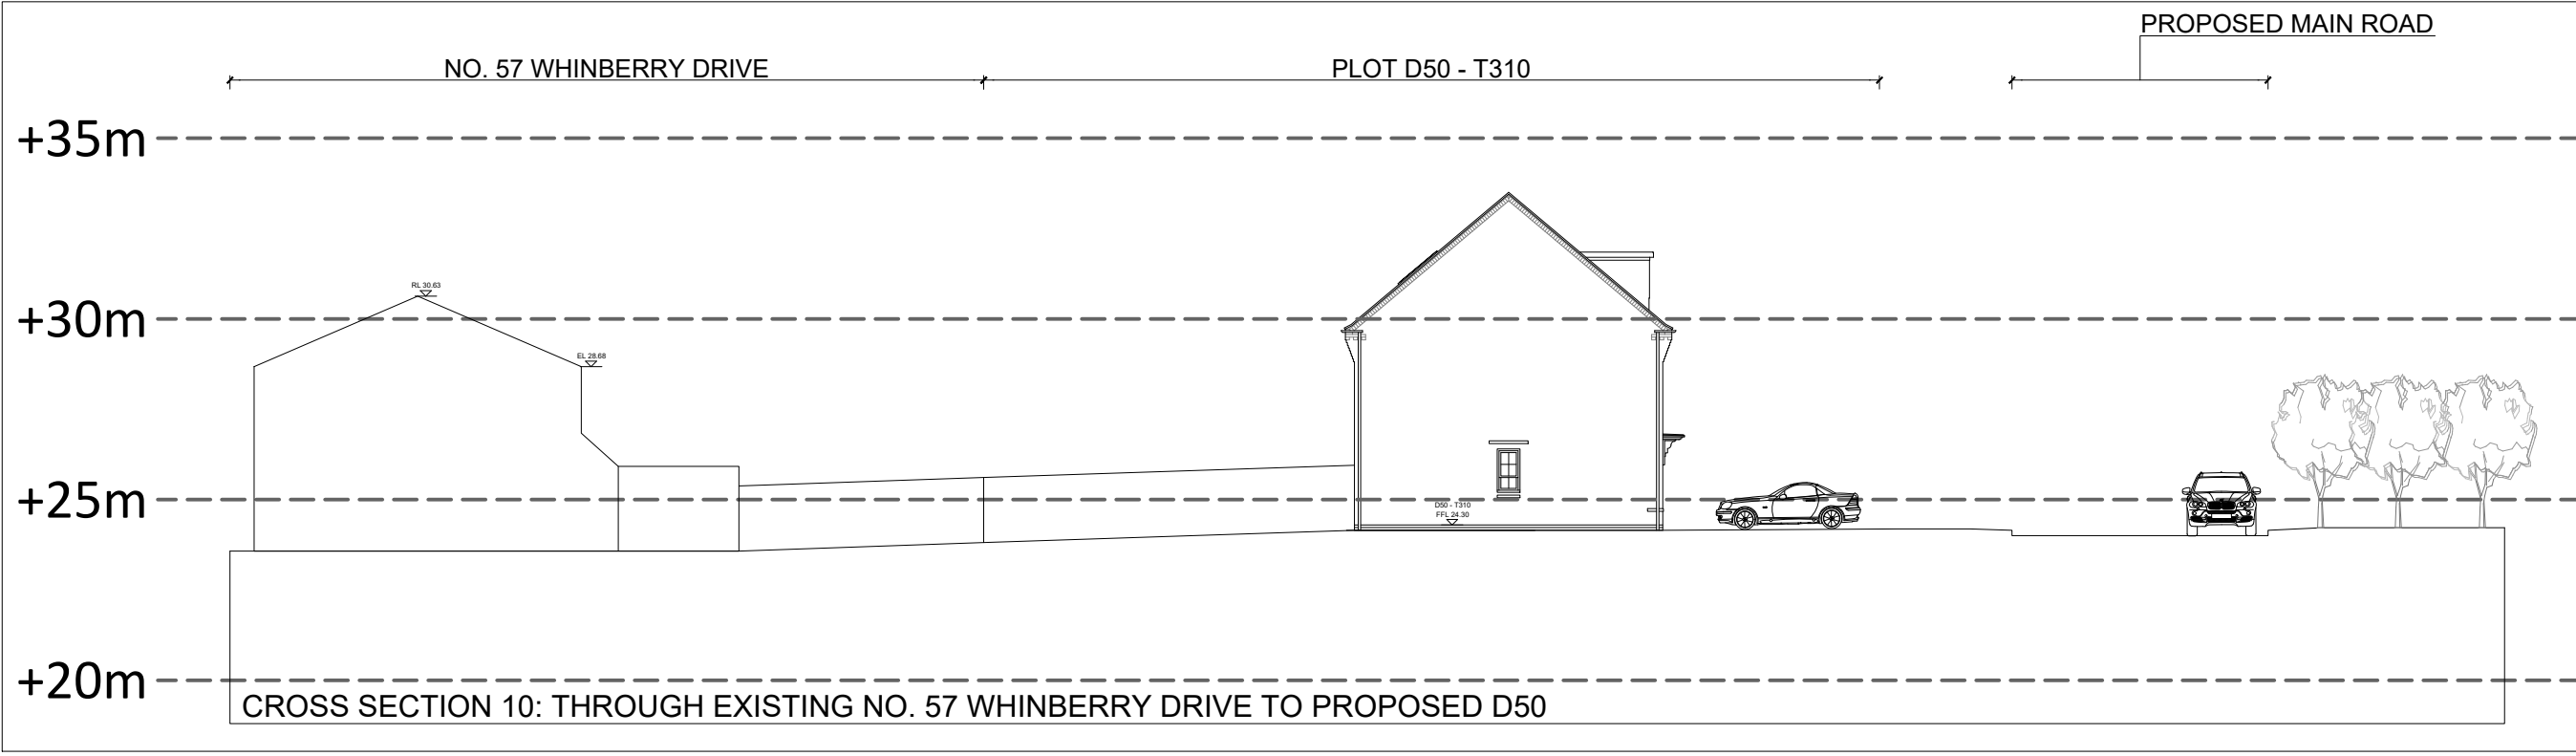
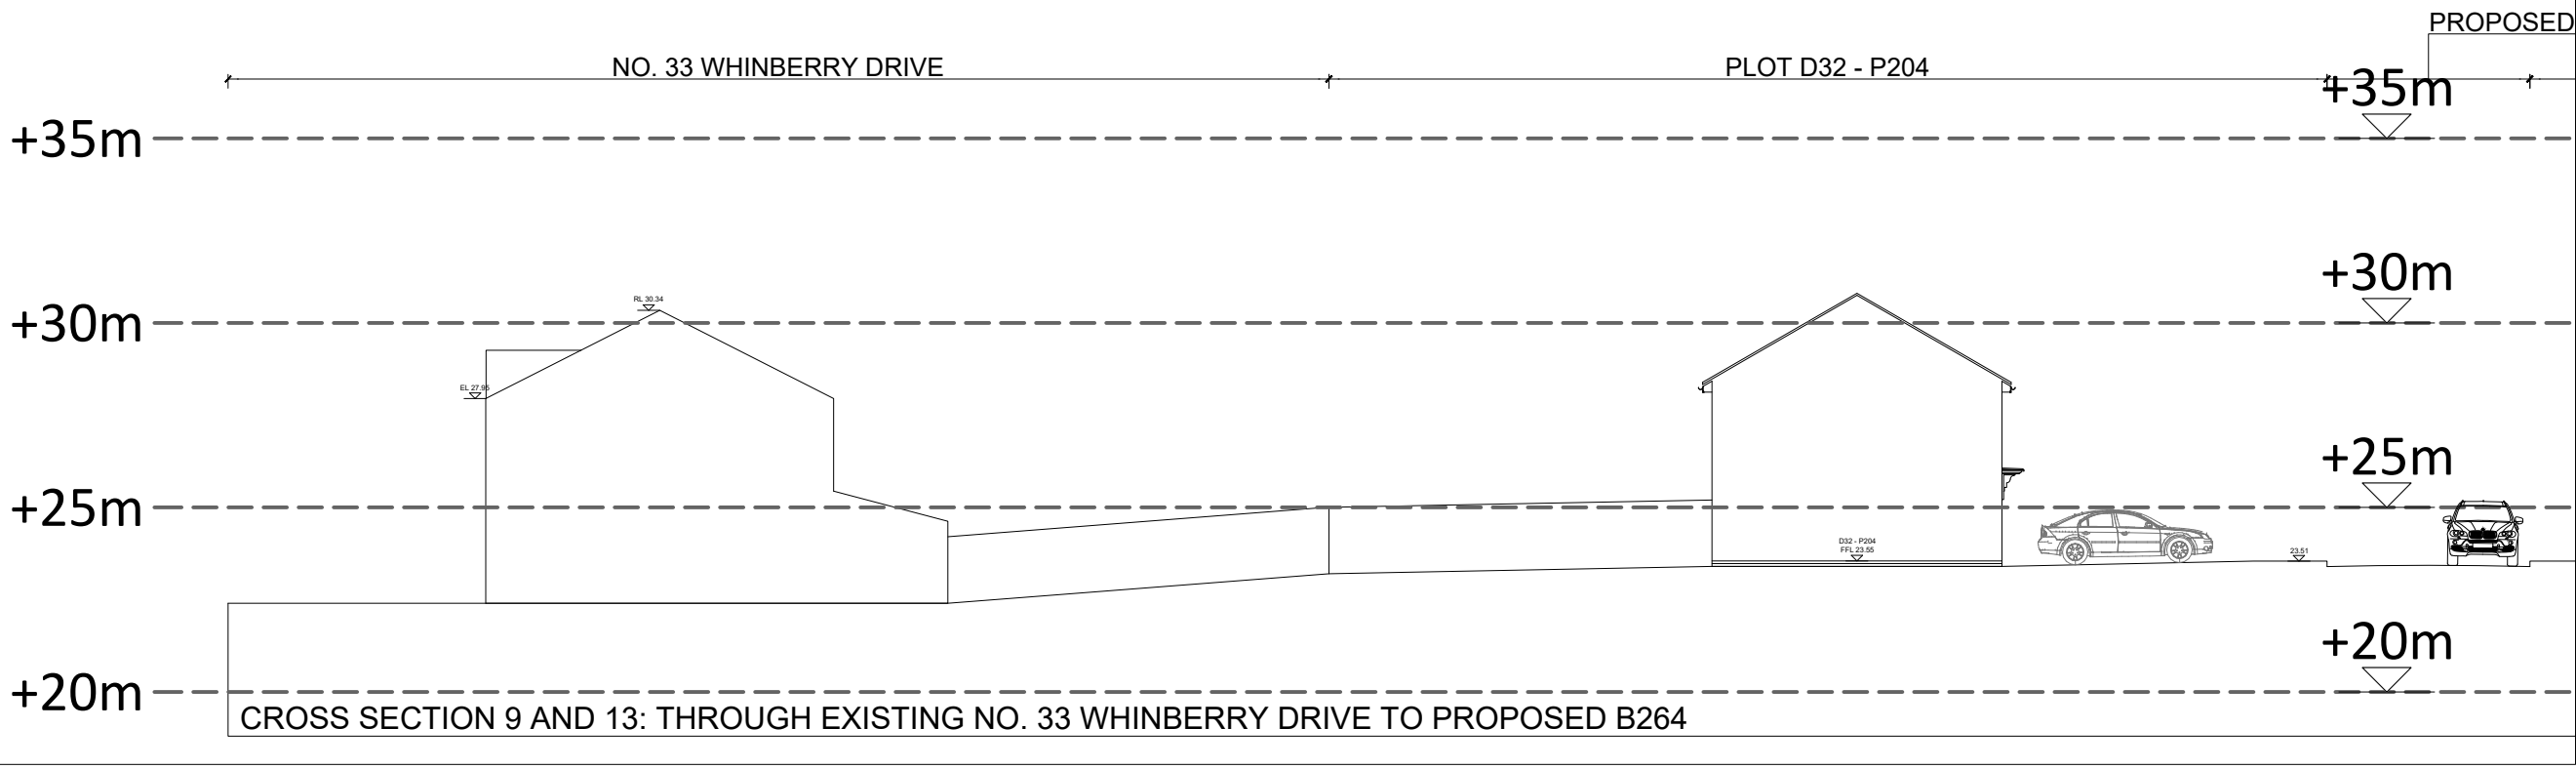
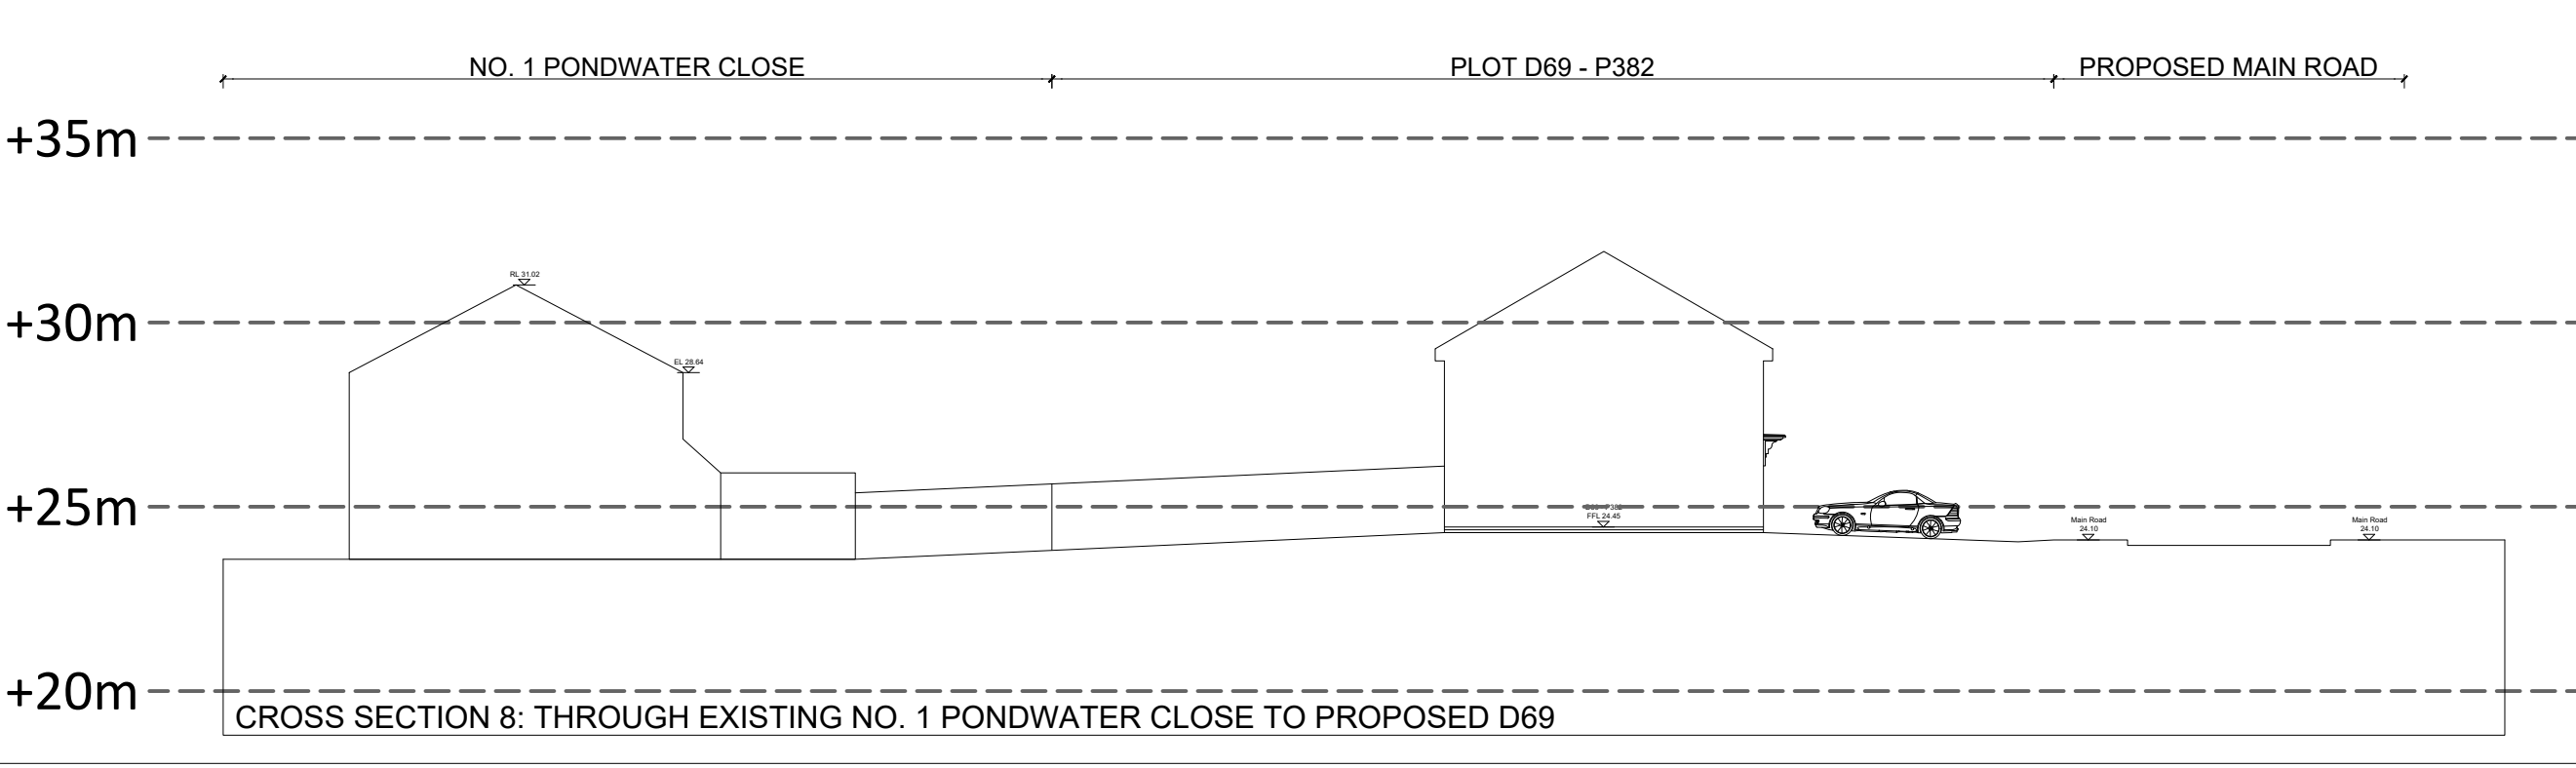
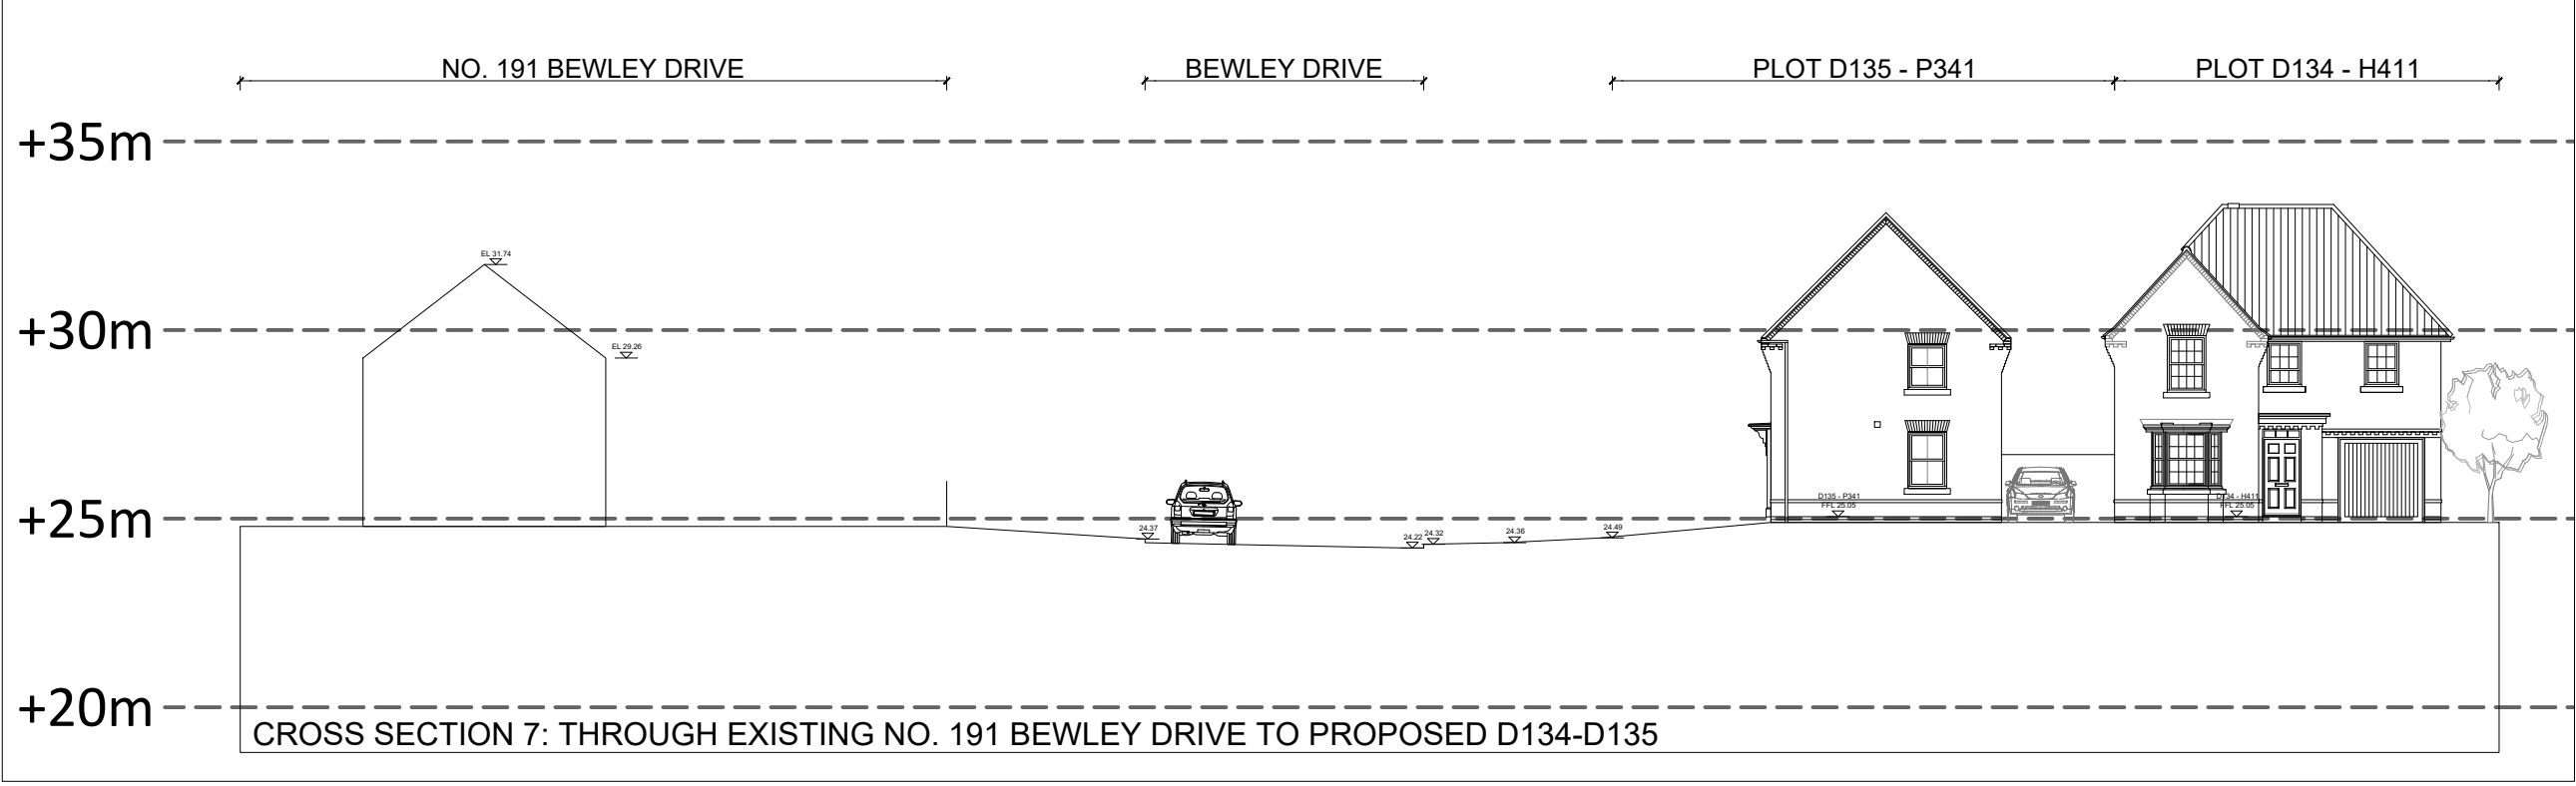


CHERRYFIELD DRIVE

SITE CROSS SECTIONS 2 of 3

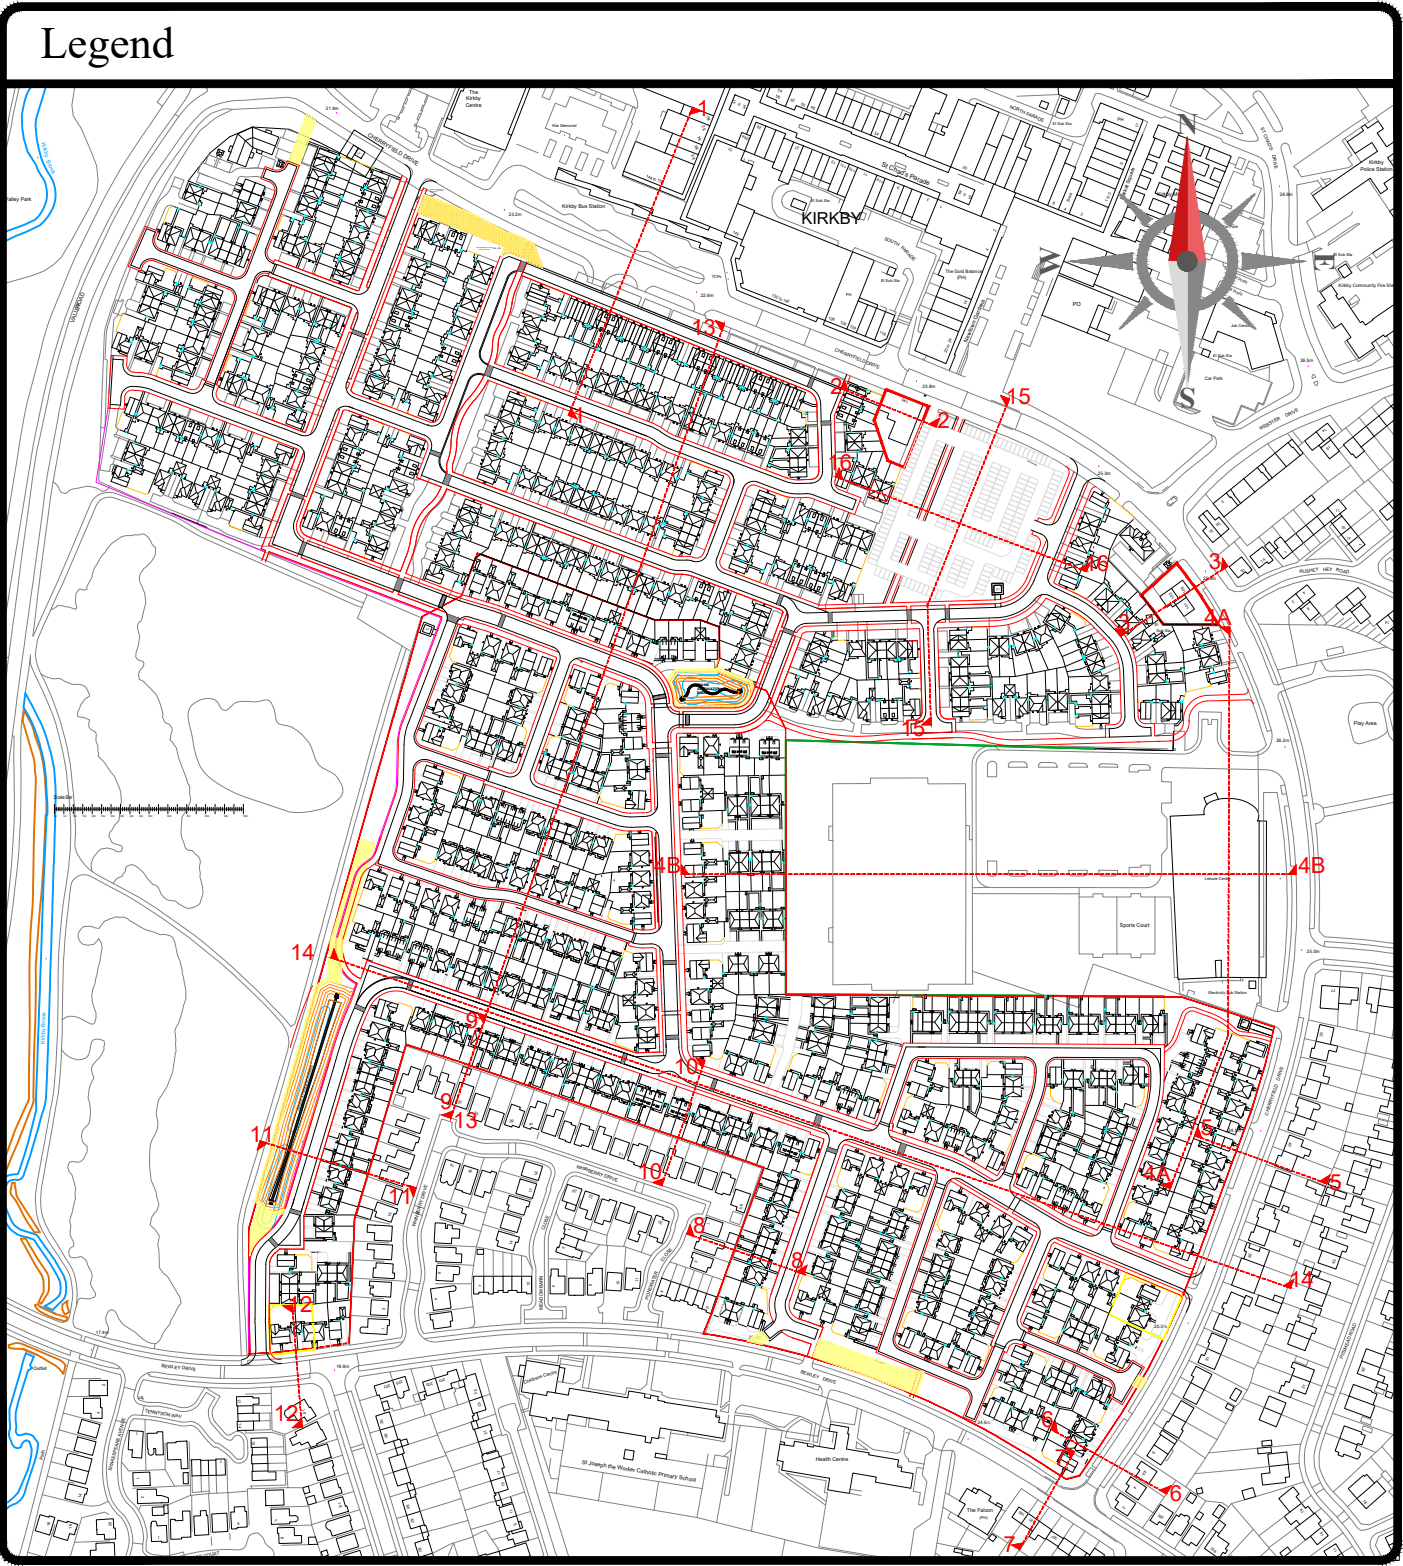

Revision	Description	Date	Design By
1	Initial Design	03.05.24	DAVID WILSON HOMES
2	Revised Design	03.05.24	DAVID WILSON HOMES
3	Final Design	03.05.24	DAVID WILSON HOMES