


# CHERRYFIELD DRIVE

## SITE CROSS SECTIONS 3 of 3

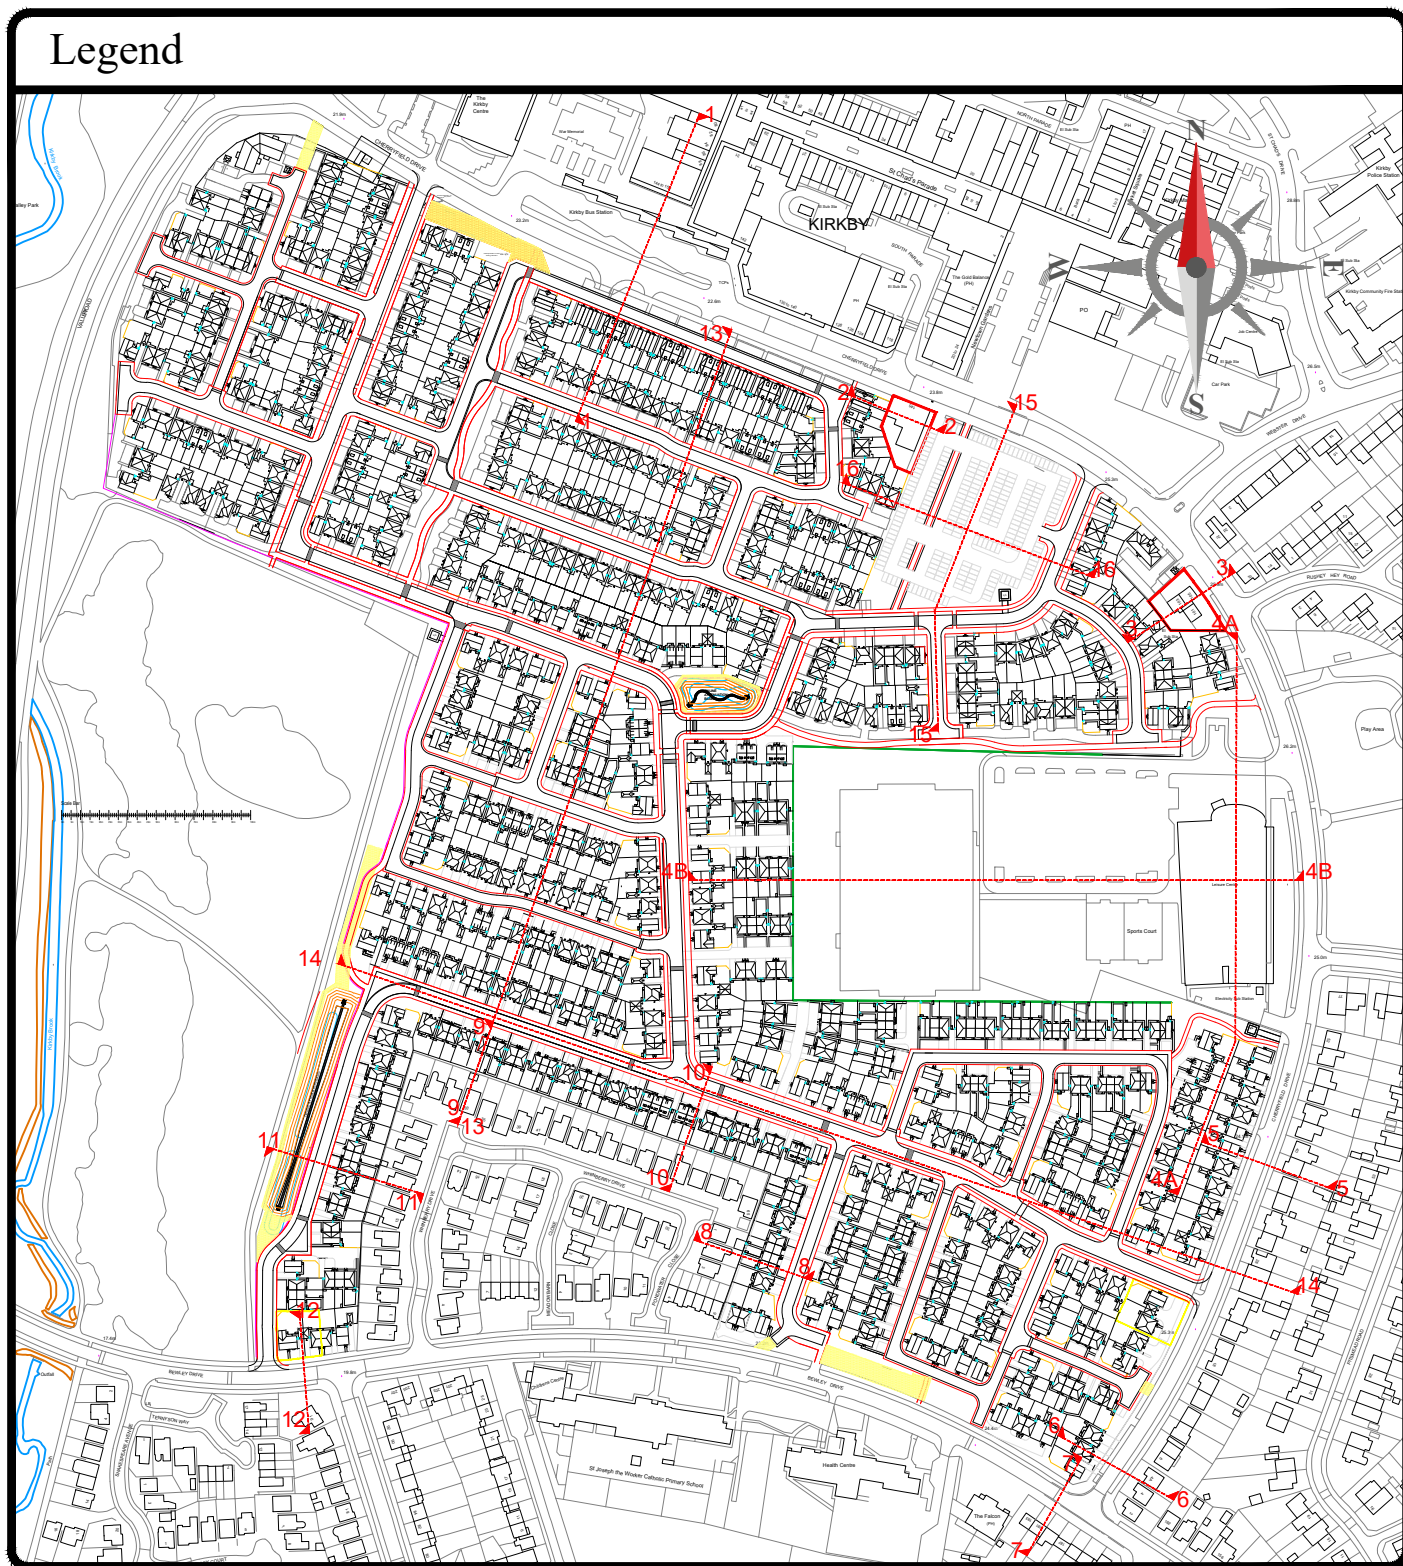

| Revision   | Description   | Date   | Design by |
|---|---|---|-----------|
| <p>Project<br/> <b>Cherryfield Drive</b><br/>                     Location<br/> <b>Site Cross Sections</b><br/>                     3 of 3</p> <p>Design By<br/> <b>LP</b></p> <p>Date<br/> <b>03.05.24</b></p> <p>Scale of A0<br/> <b>1:200</b></p> <p>Revision<br/> <b>P01</b></p> | <p><b>Barratt &amp; David Wilson Homes</b><br/>                     North Road<br/>                     2nd Floor, 20 St. Stephen's Place,<br/>                     Barnham Park, Worthington<br/>                     Cheshire, WA3 9JF<br/>                     Telephone: 01293 500000</p>  <p><b>DAVID WILSON HOMES</b><br/>                     BARRATT &amp; DAVID WILSON HOMES<br/>                     A BARRATT COMPANY</p> | <p>Do not start from this drawing. Work to given dimensions only. - 30000223</p> <p>Not to be reported to Originator</p> |           |