Issue:

© Pegasus Planning Group Limited. © Crown copyright and database rights OS 100042093. Promap Licence number 100020449. EmapSite Licence number 0100031673. Terms & Conditions @ pegasusgroup.co.uk

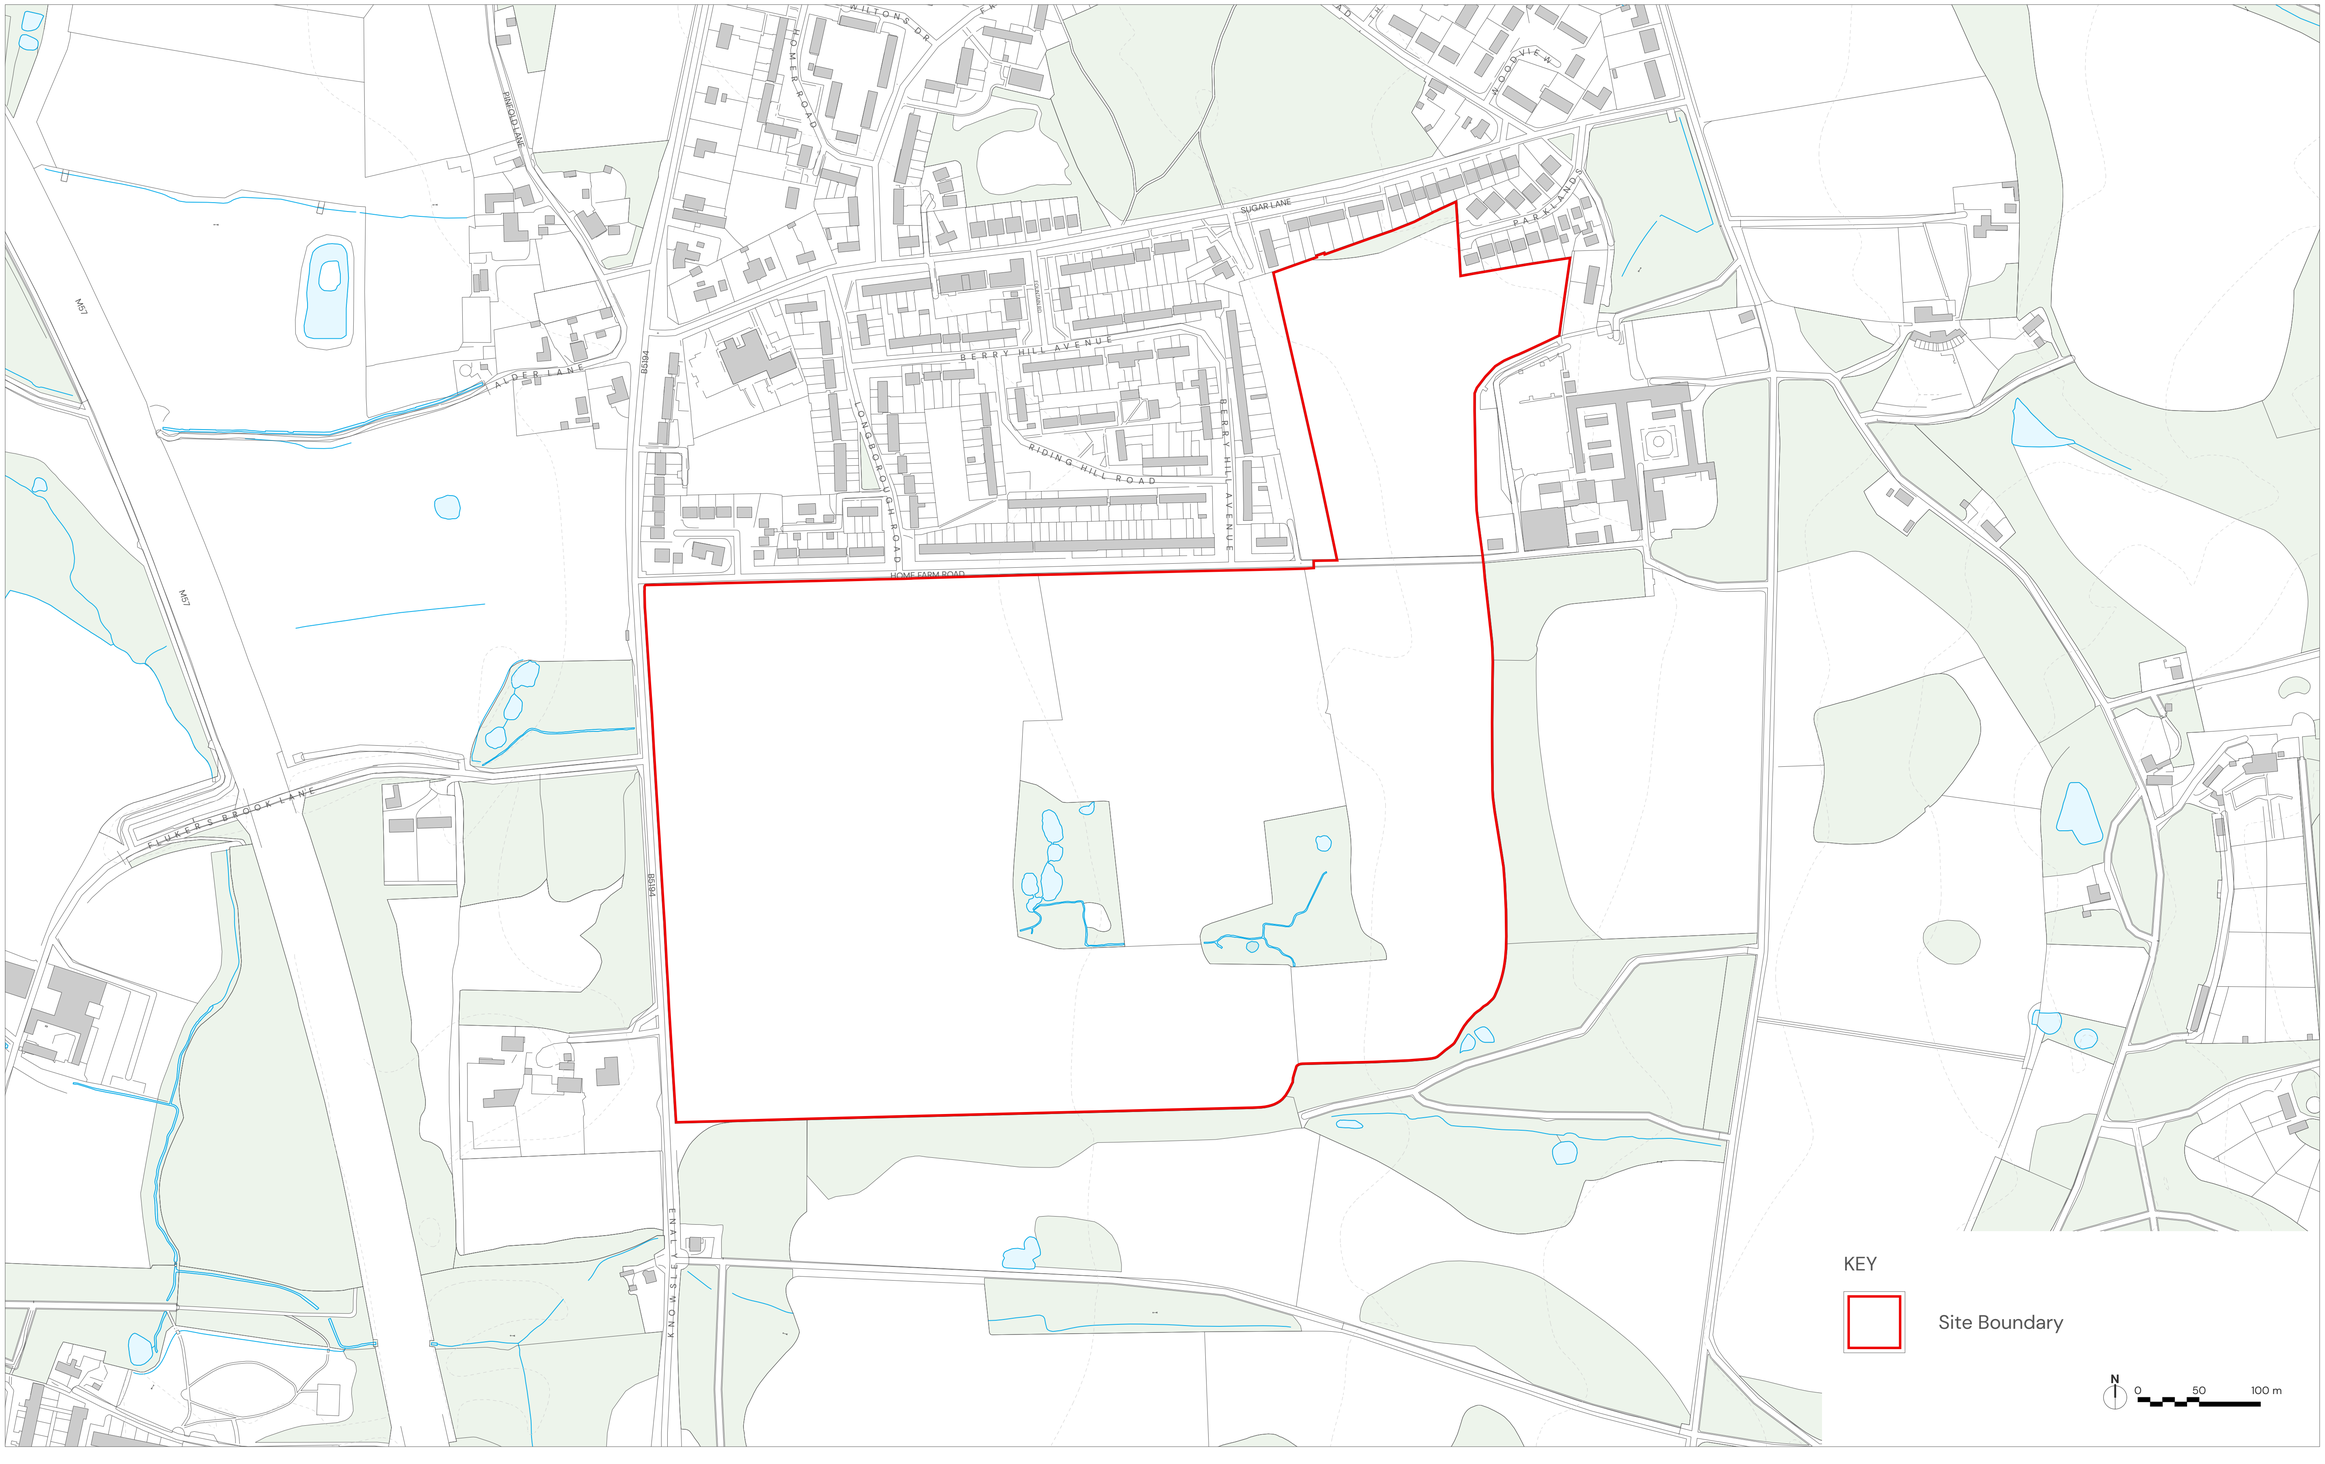

Land South of Home Farm Road, Knowsley - Site Location Plan

PEGASUS GROUP

| PEGASUSGROUP.CO.UK | TEAM/DRAWN BY: LJE | APPROVED BY: AFG | DATE: 01/08/2022 | SCALE: 1:2500@A1 | DRWG: P21-3399_DE_001_A_03 | CLIENT: Hallam Land Management Ltd. |