
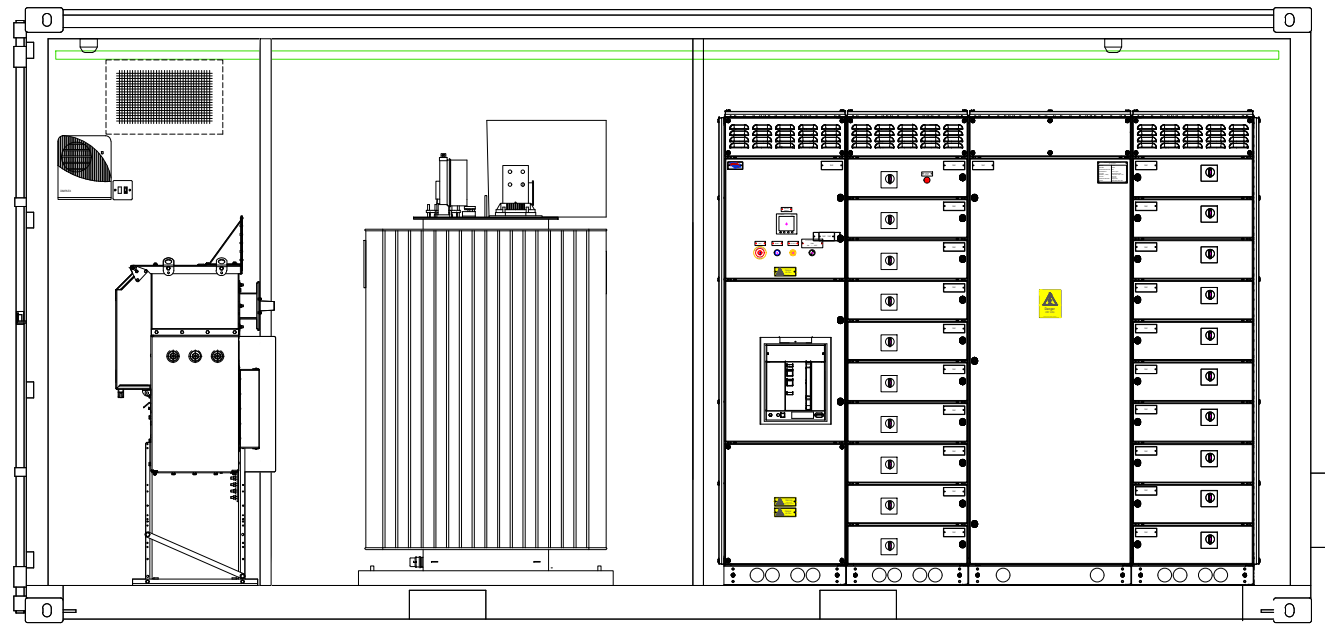
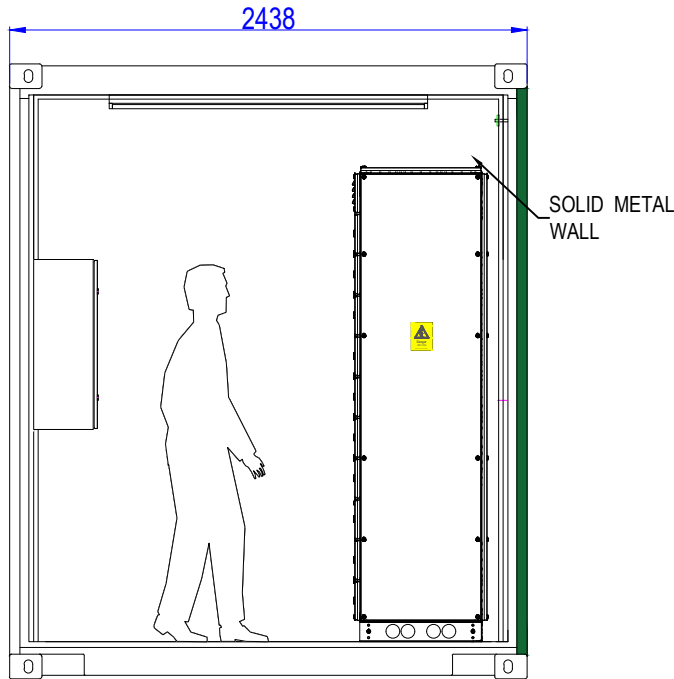
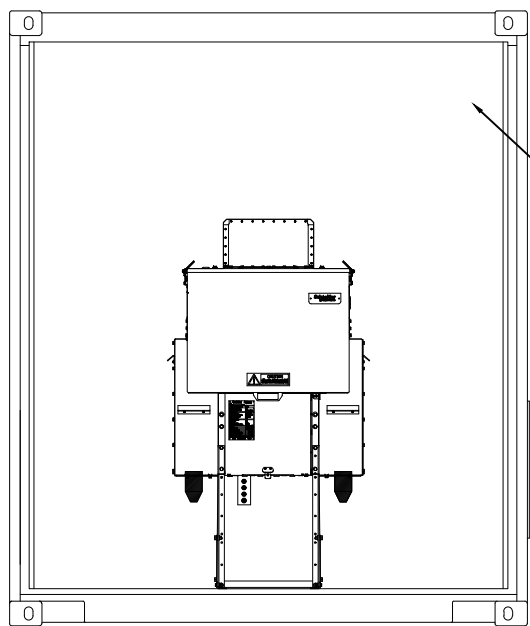
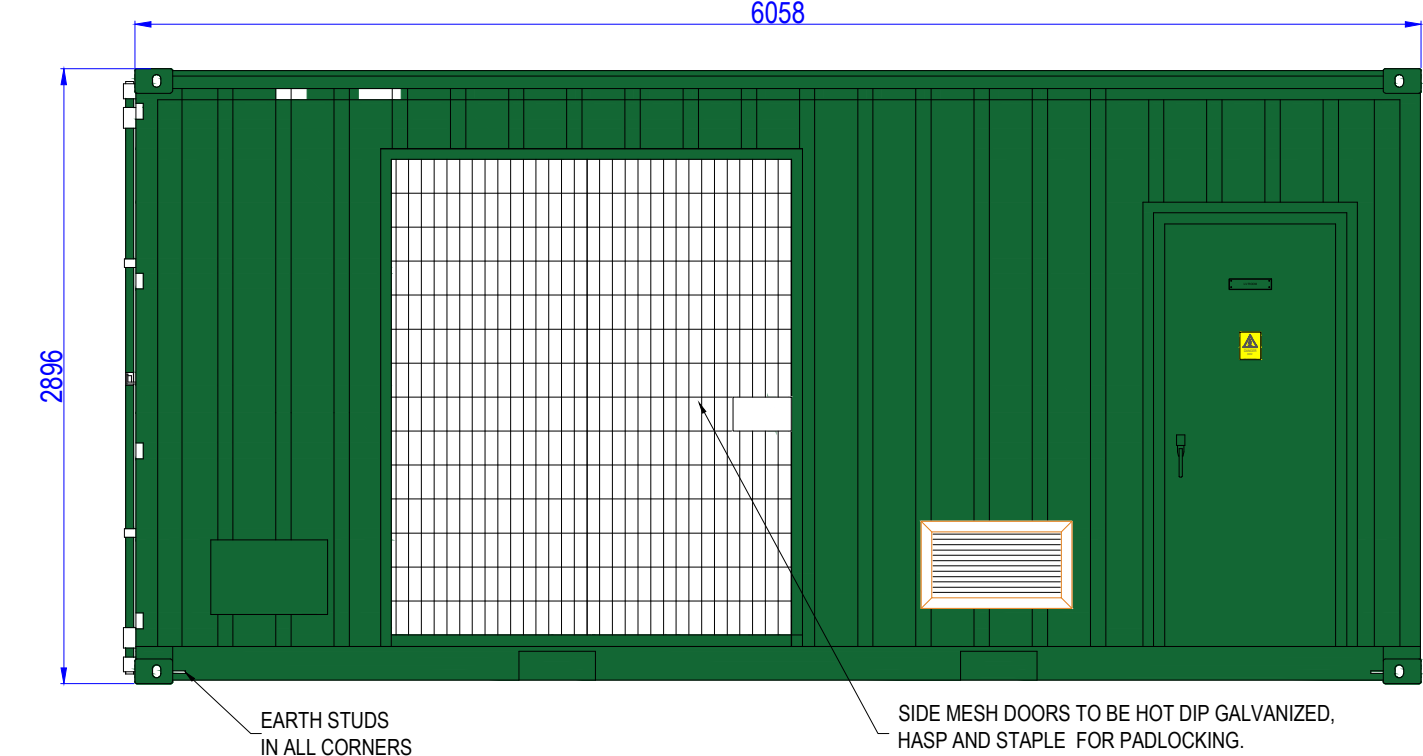


FIRST ANGLE PROJECTION

NOTES

1. INTERNAL WIRING ENCLOSED WITHIN TRUNKING OR CONDUIT.
2. INTERNAL PANIC LATCHES ON ALL ACCESS DOORS.
3. ROOF & WALLS MULTI PRO-XS INSULATED TO 0.45/Wm2.
4. FLOOR TO BE DURBAR.
6. PAINTED FINISH GREEN RAL6005 2 PACK

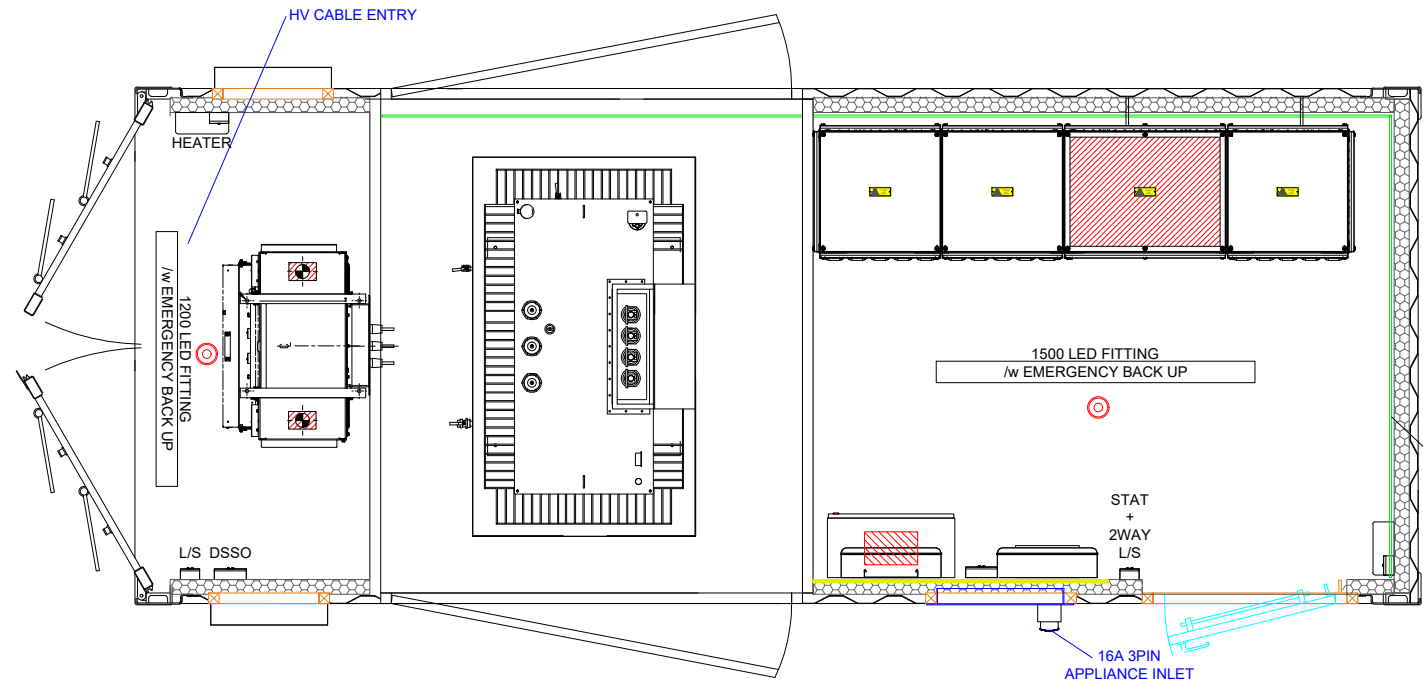

ALL DIMENSIONS IN MILLIMETRES UNLESS OTHERWISE STATED

REV	DETAILS	DRAWN	DATE	CHK'D



11 Masthead,
Capstan Court,
Crossways Business Park,
Dartford,
Kent
DA2 6QG
Tel. 01322 424 444
Fax. 01322 424 449
www.burnell.uk.com

This drawing remains the property of Burnell Controls Limited and must be returned forthwith upon request.

DRAWN BY	DATE DRAWN	CHECKED BY
JY	23.06.23	--

PROJECT	LARKINS SOLAR FARM PROPOSED
CLIENT	SOLAR CROWN COMMERCIAL
CONTRACT No.	CLIENT DRAWING & REV

TITLE	11kV - 400V PV 1000kVA SUBSTATION 20FT CONTAINER/HOUSING SUBSTATION - INTERNAL GENERAL ARRANGEMENT
DRAWING No.	17039_A_(SC_LF_SUB)_A0_G1
REVISION	0