

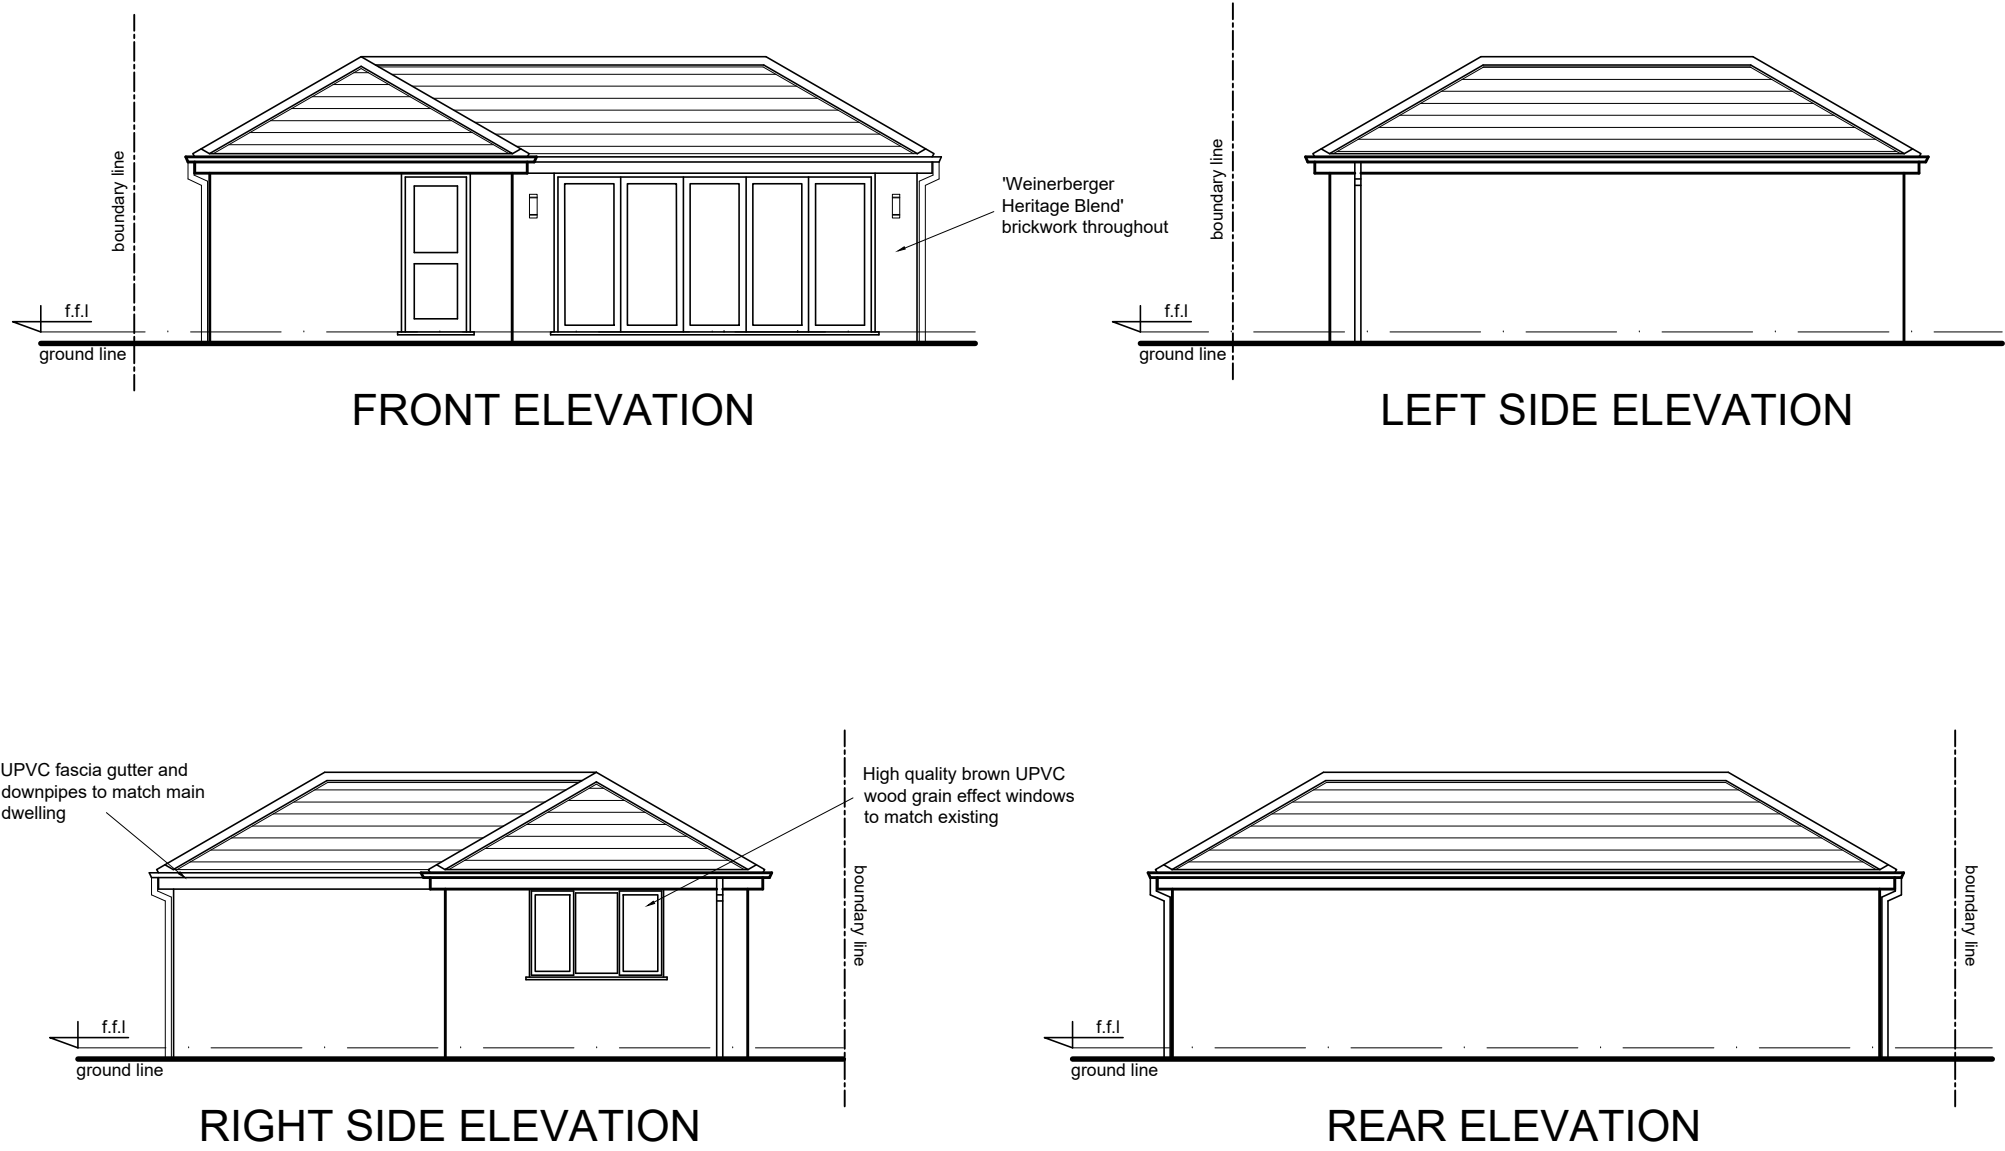
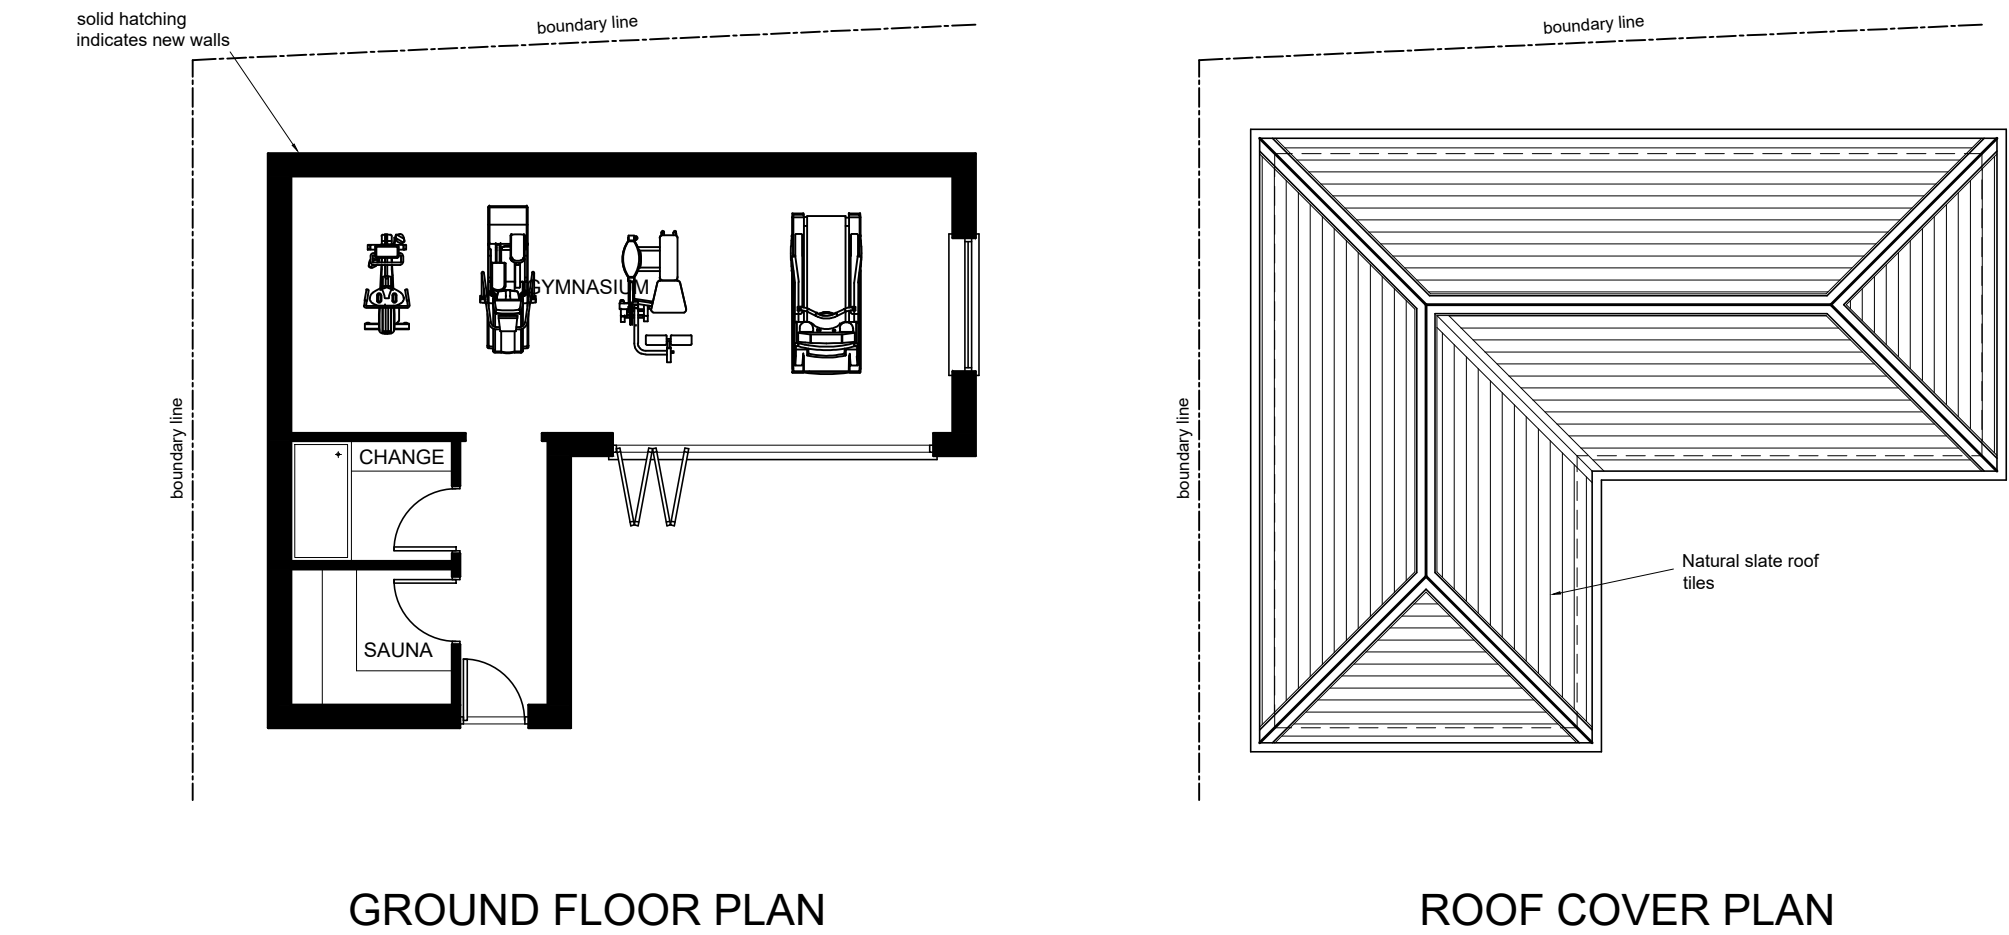
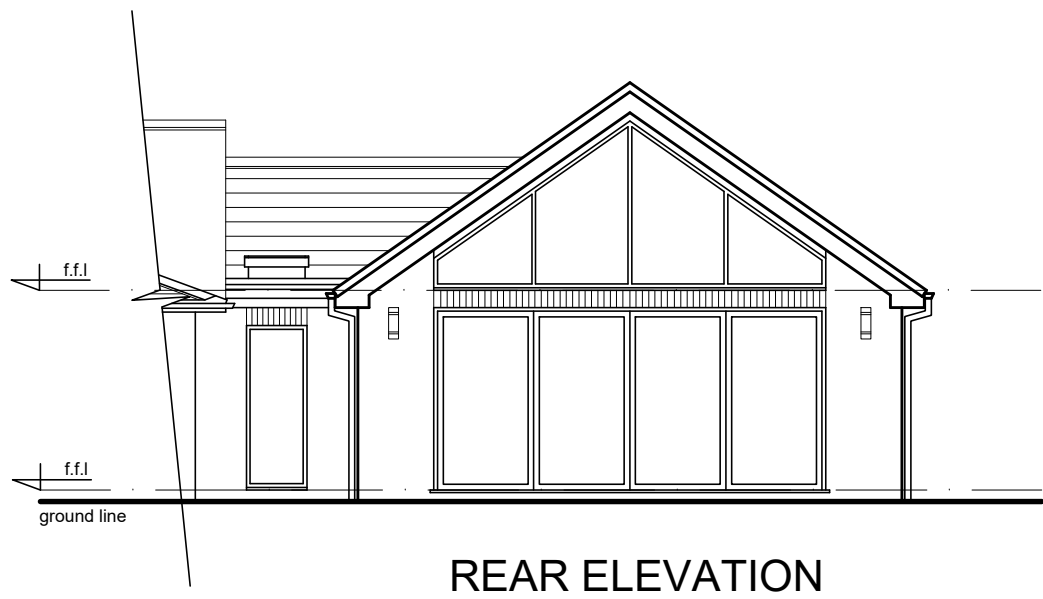
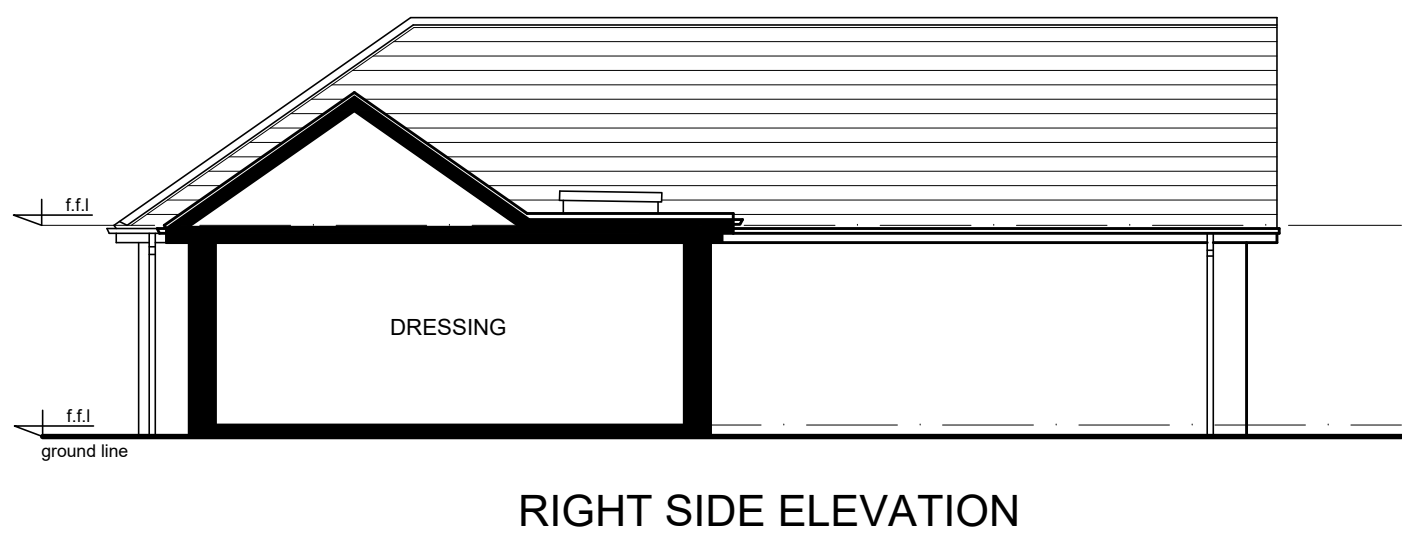
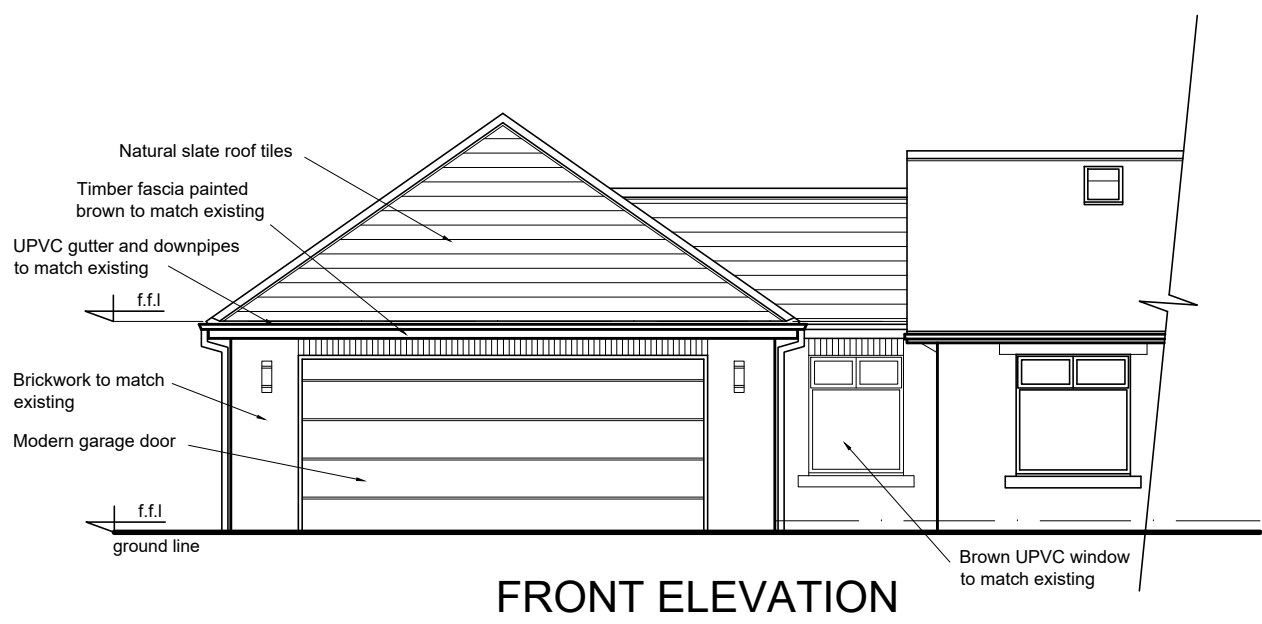


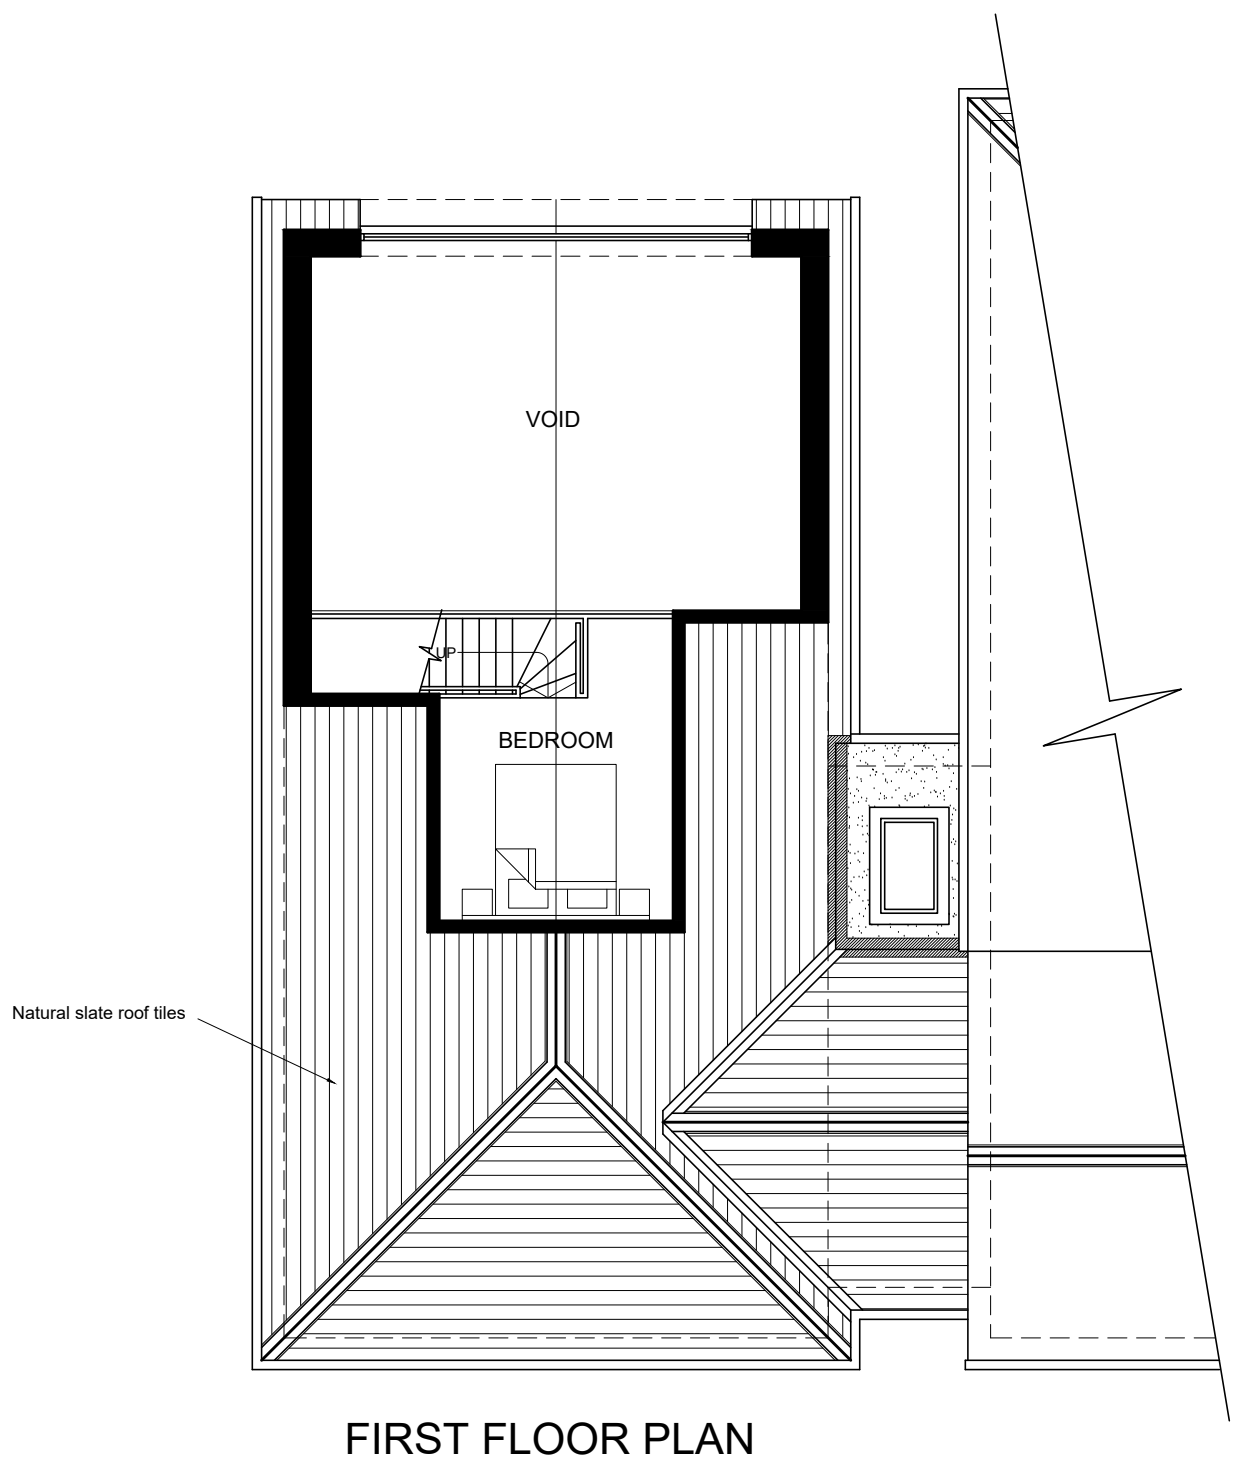

ANNEX 2 PLANS AND ELEVATIONS

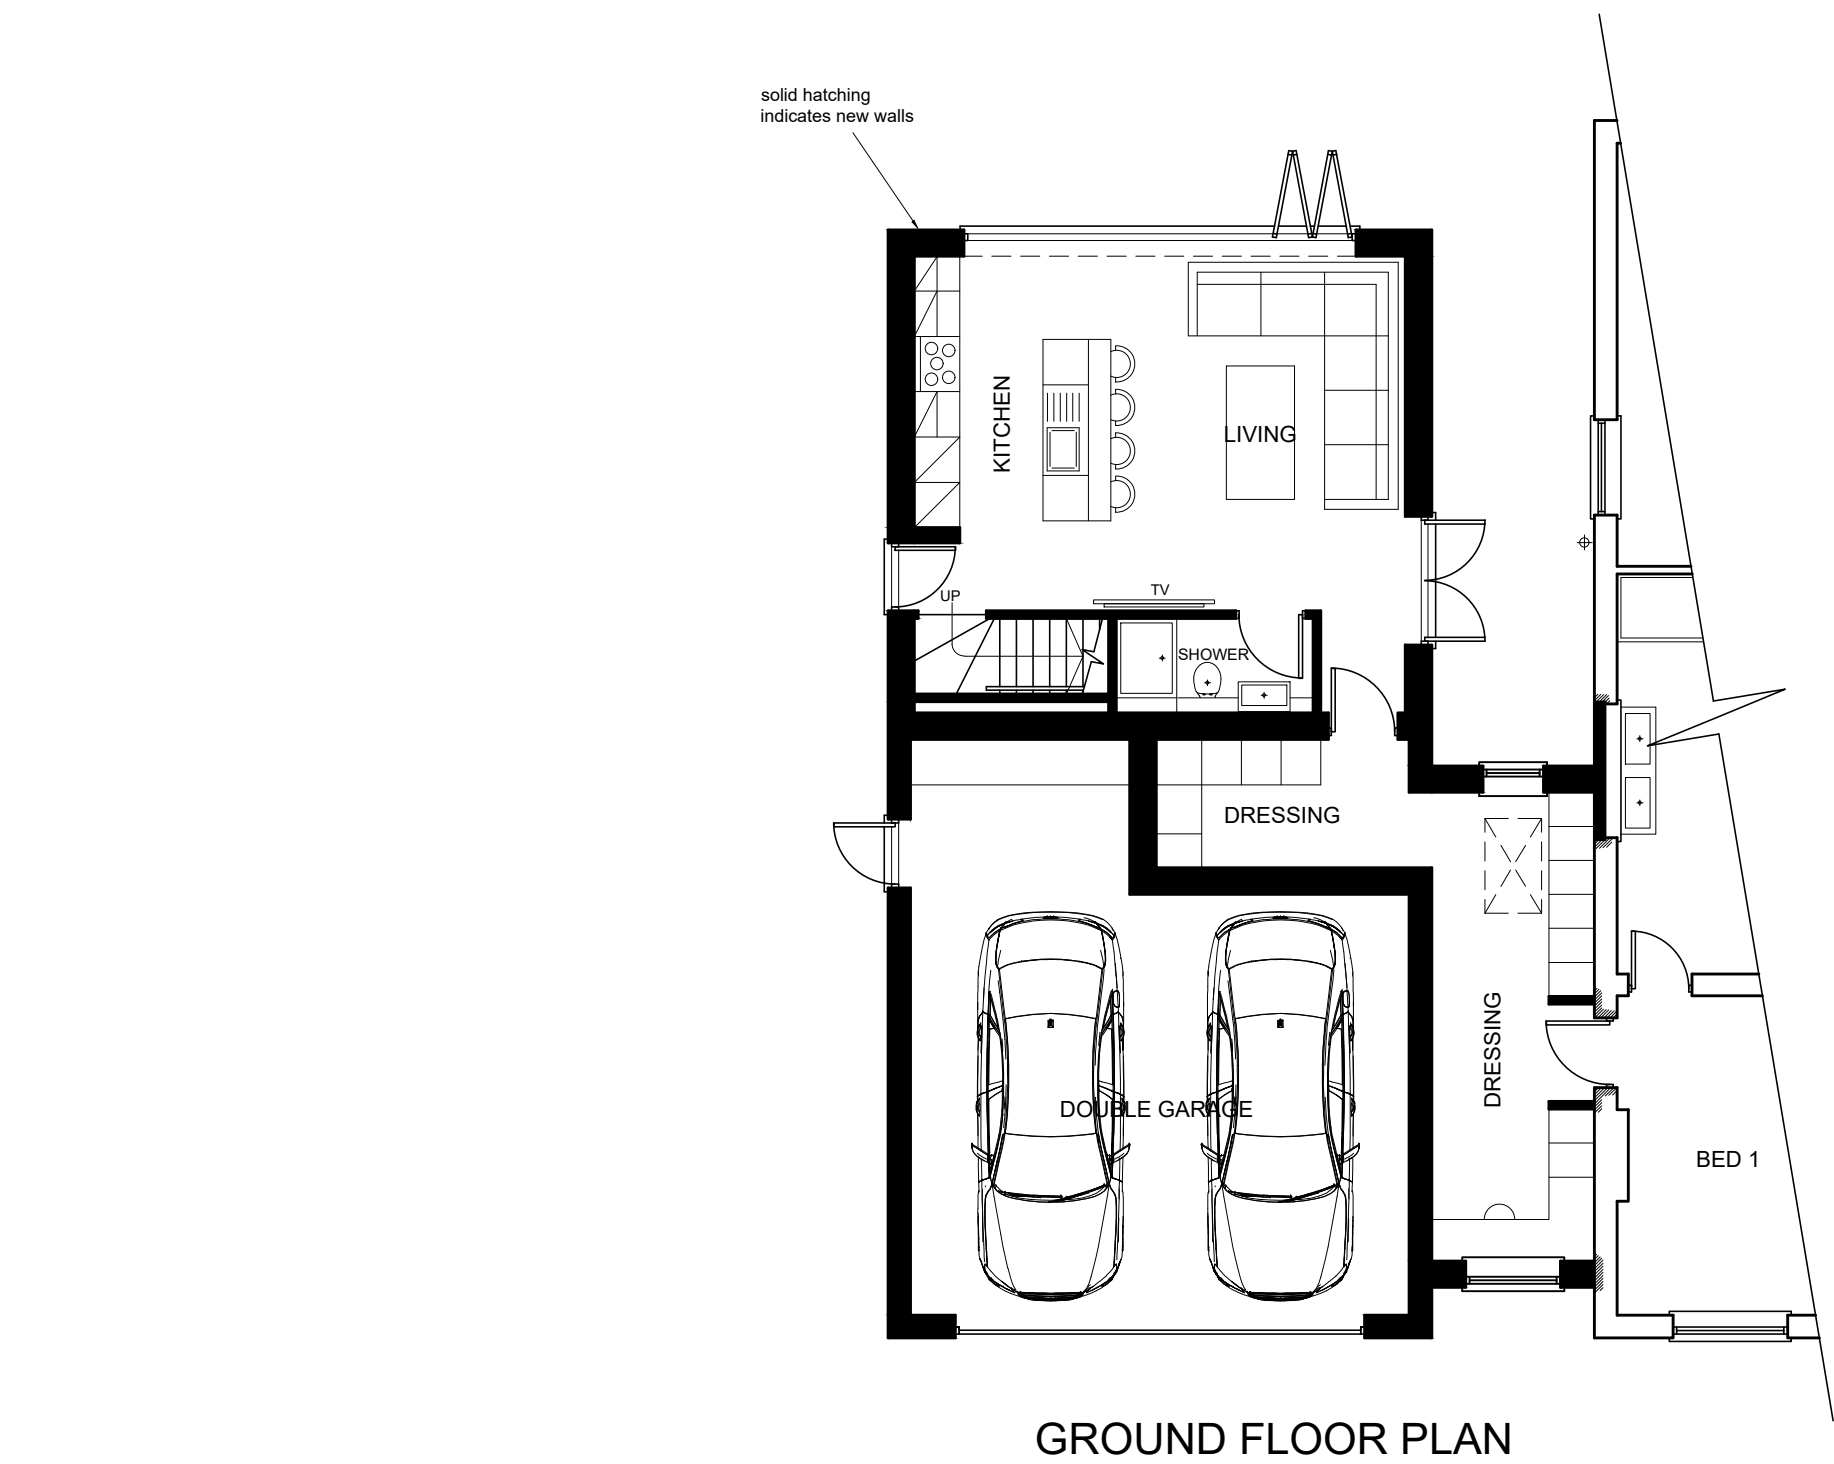

PROPOSED PLANS AND ELEVATIONS 2

REVISION E : Design amendments to annexe and side extension to no.10 23.12.2025
REVISION D : Materials adjusted as per planning feedback 10.04.2025
Revision C : Plans updated as per planning officer and conservation officer guidance. 15.05.2024
Revision B : Annex 1&2 split and garage added 05.03.2024
Revision A : Workshop design adjusted 23.02.2024

R J G Architecture LTD For All Our Architectural Design Requirements	Project 12 South Park Road Kirkby Liverpool		
	Draw Title Proposed Garage & Annex Plans & Elevations		
Mr J. GREGG 201 666 +44 151 344 0000	Draw No 01737/SK/04	Rev E	
Drawn by O.G		Scale 1:100	Date Jul 23