




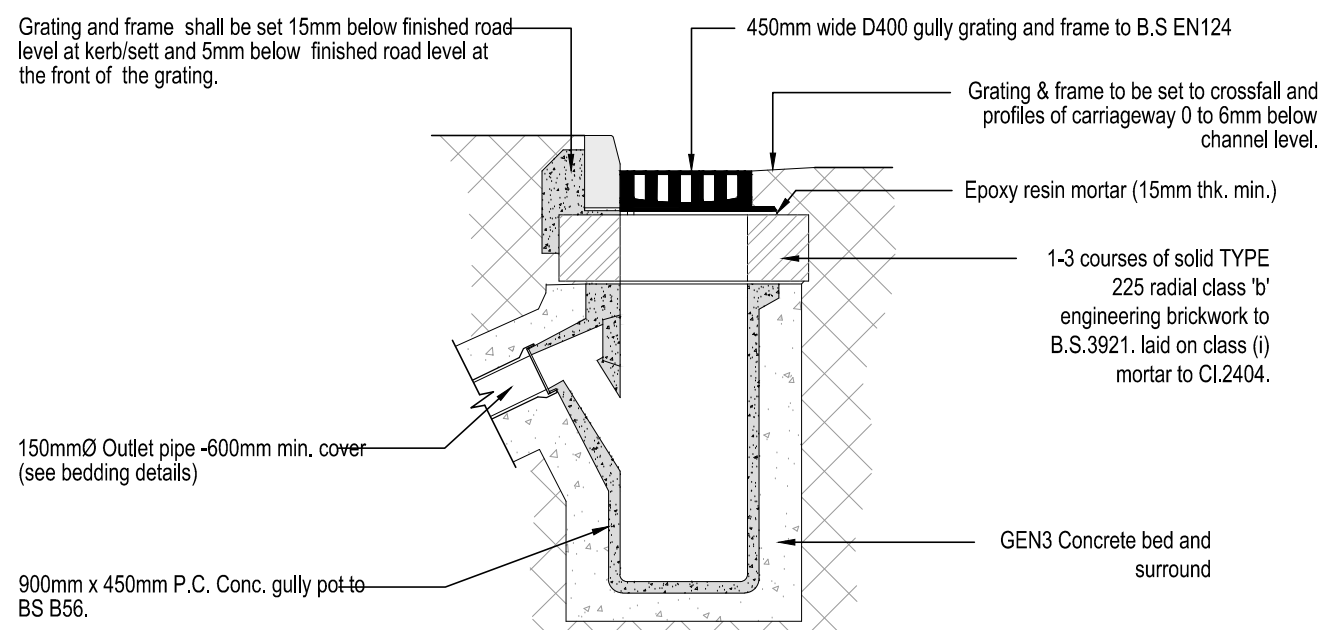


Road Gully Detail

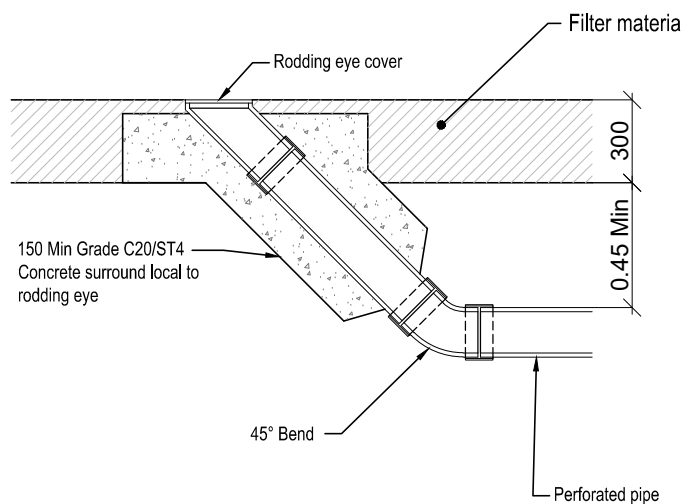


Rodding Eye Detail

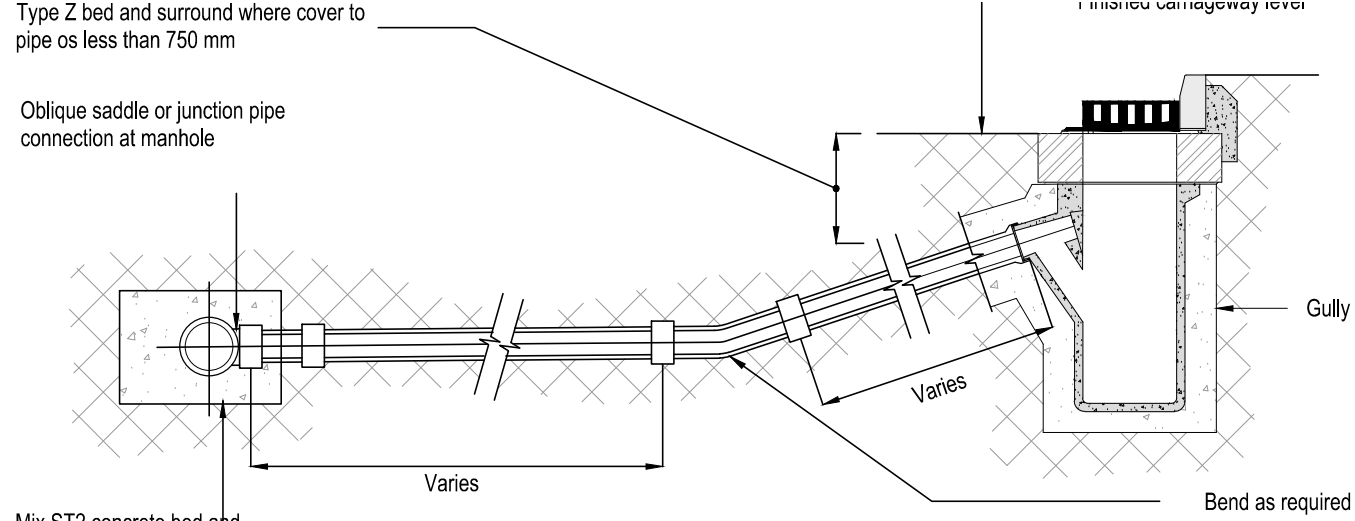


Typical Section

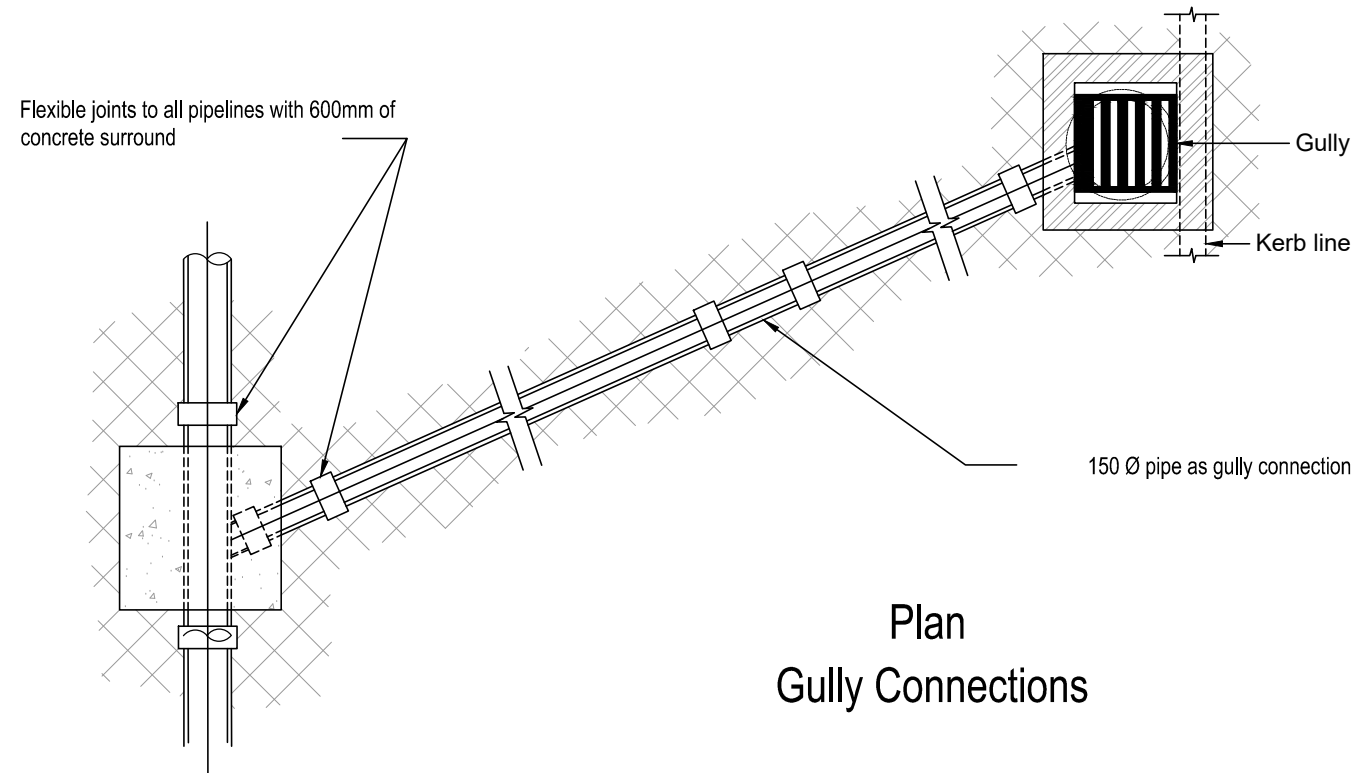

Plan
Gully Connections

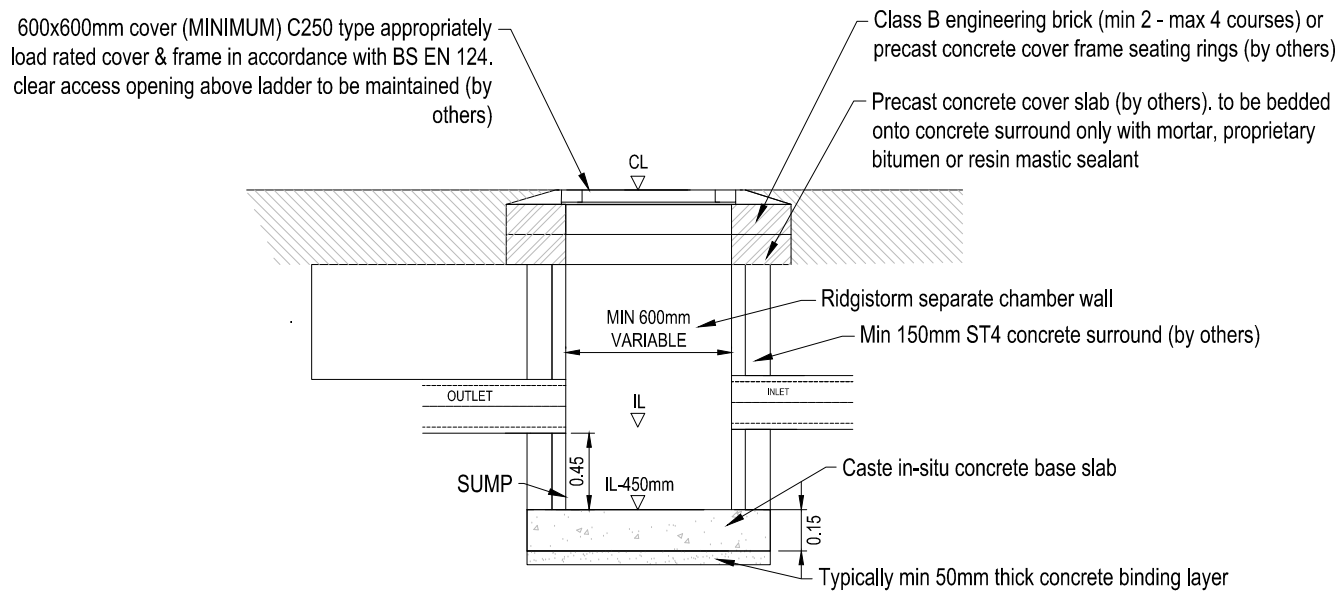

Section A-A

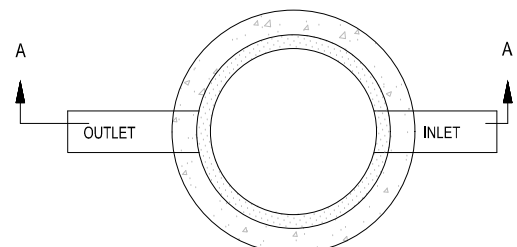

Plan

Ridgistorm Separate Catchpit

Safety, Health & Environmental Information:

In addition to the hazards and risks normally associated with the types of work detailed on this drawing, please note the significant hazards identified by symbols below.

INDICATES A RESIDUAL RISK AS A WARNING


INDICATES A RESIDUAL RISK FOR INFORMATION

and described below:

Construction/Maintenance/Cleaning/Demolition Refer to Drawing:


General Notes:

- Do not scale from this drawing.
- All dimensions are in meters (m), all levels in metres (m) unless noted otherwise.
- Discrepancies or omissions are to be reported to the Engineer prior to work commencing.
- Materials and workmanship are to comply in all respects with current British Standard Specifications, Codes of Practice, and Building Regulations Approved Documents.
- The copyright of this drawing is vested in the Engineer and must not be copied or reproduced without written consent.
- The Contractor is to check and verify all building and site dimensions, levels and sewer invert levels at connection points before work commences.
- This drawing is to be read in conjunction with all relevant specifications and drawings issued by the Engineer, Architect and other Specialists.

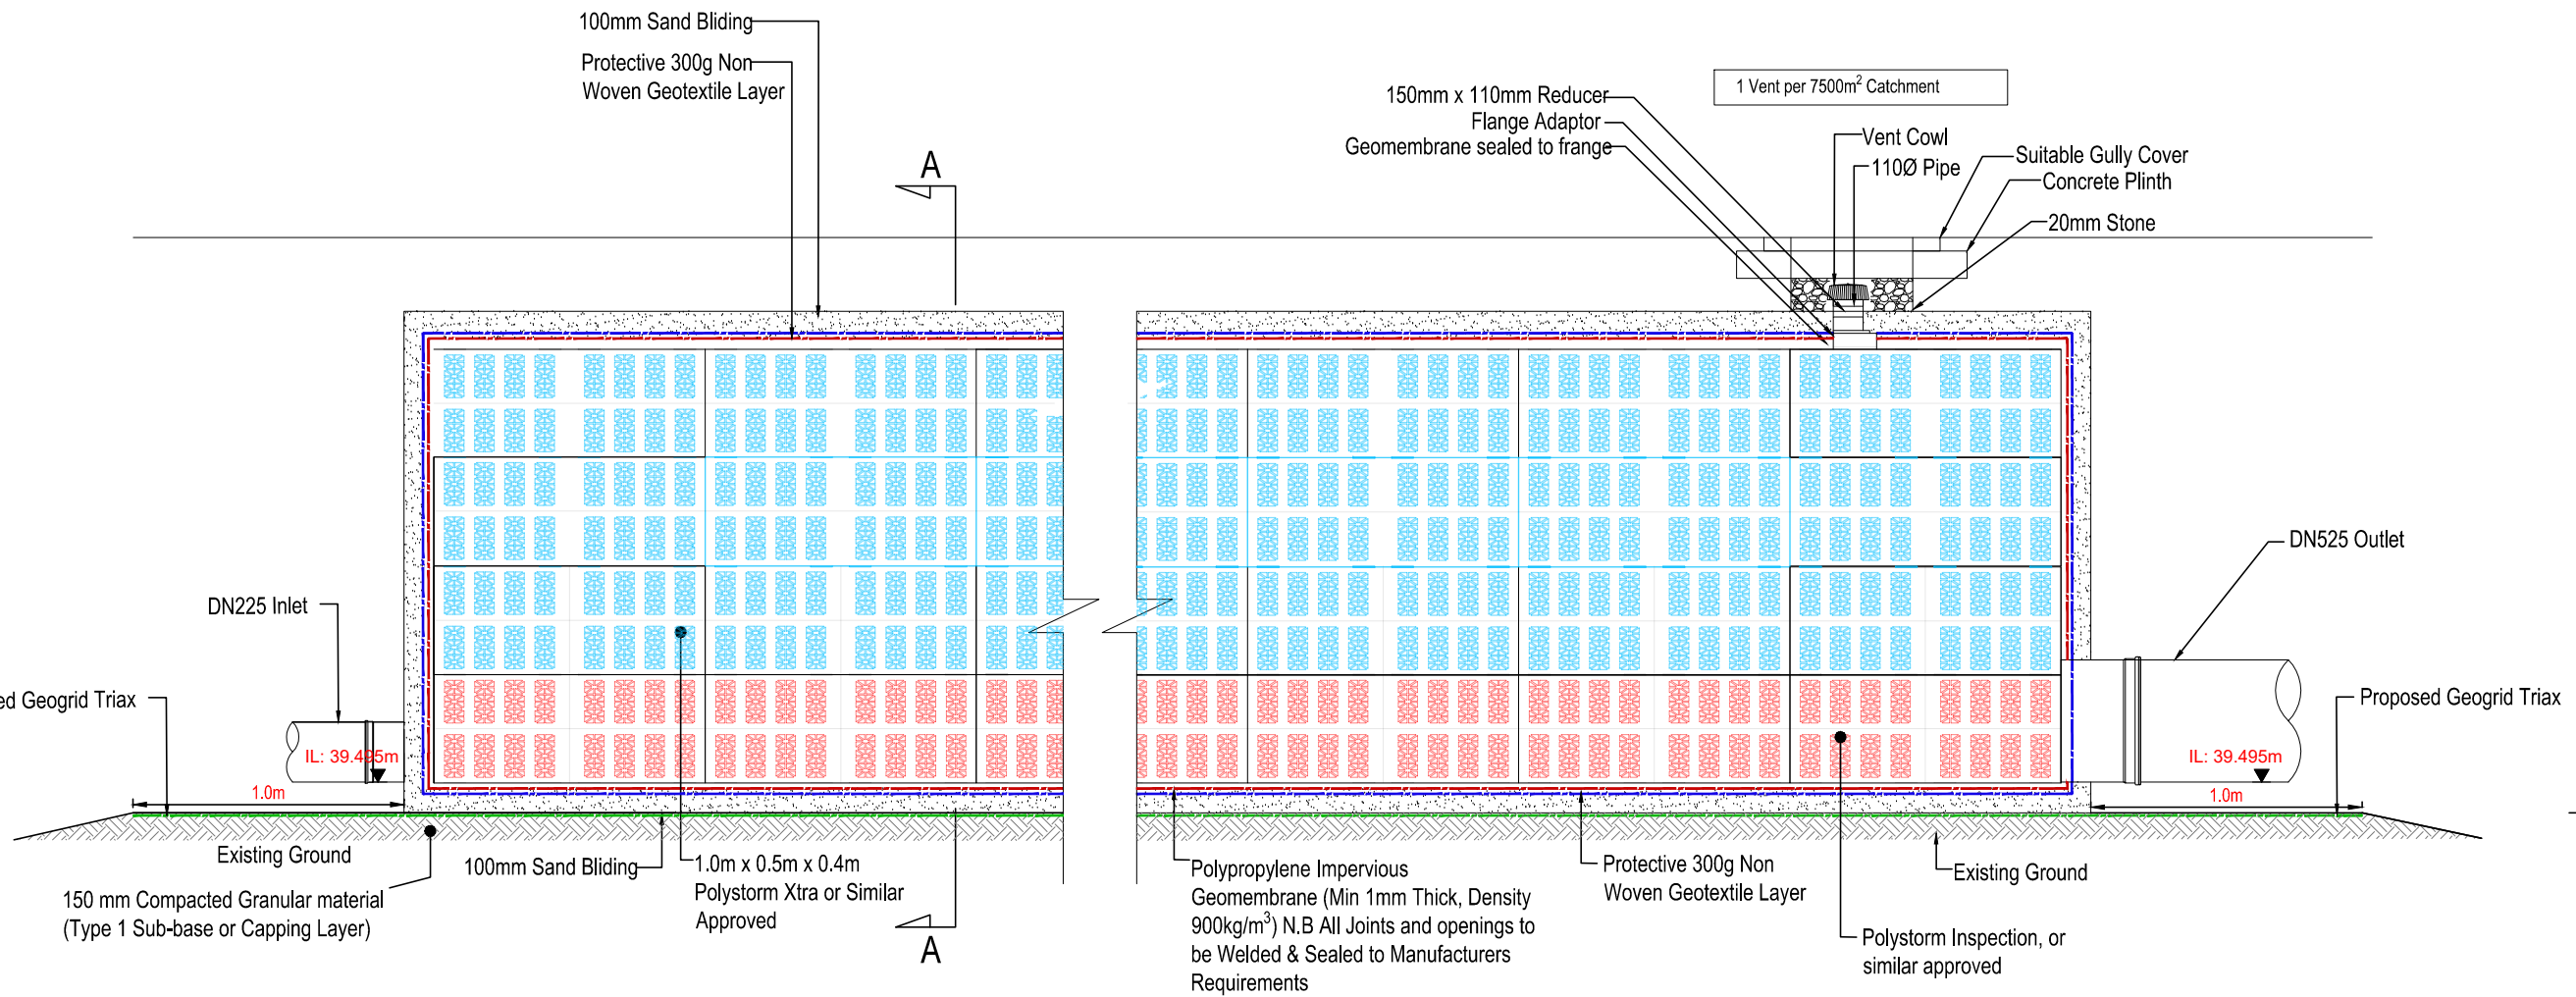


Geocellular Attenuation Tank (Section BB)

Scale 1:25

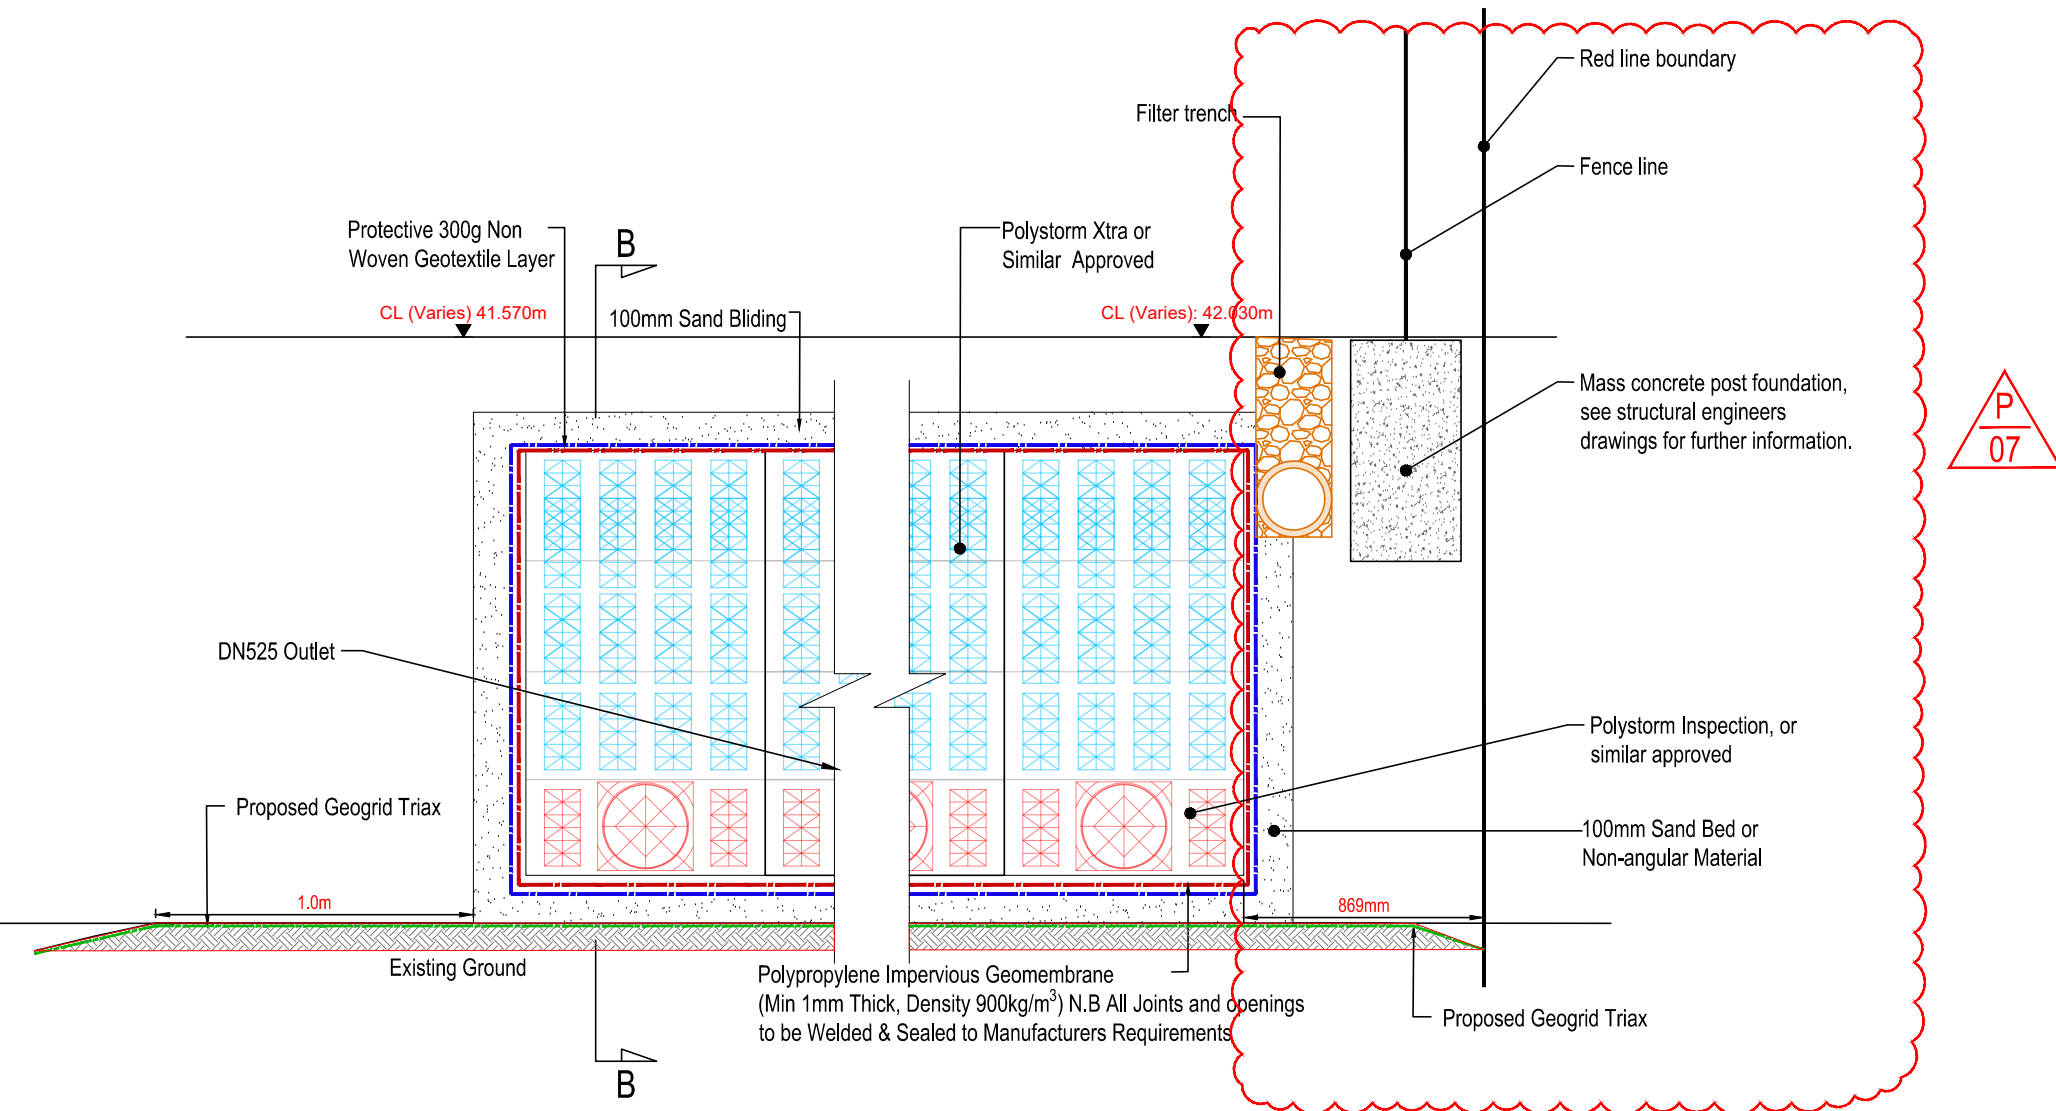


Geocellular Attenuation Tank (Section AA)

Scale 1:25

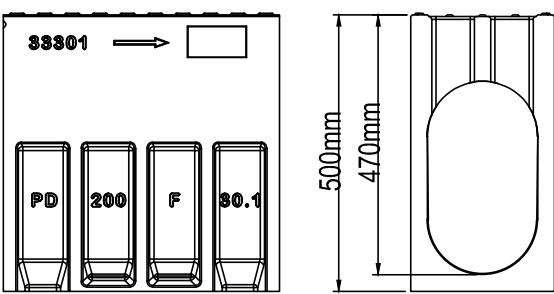


RoadDrain CHANNEL
PD200F 30.1

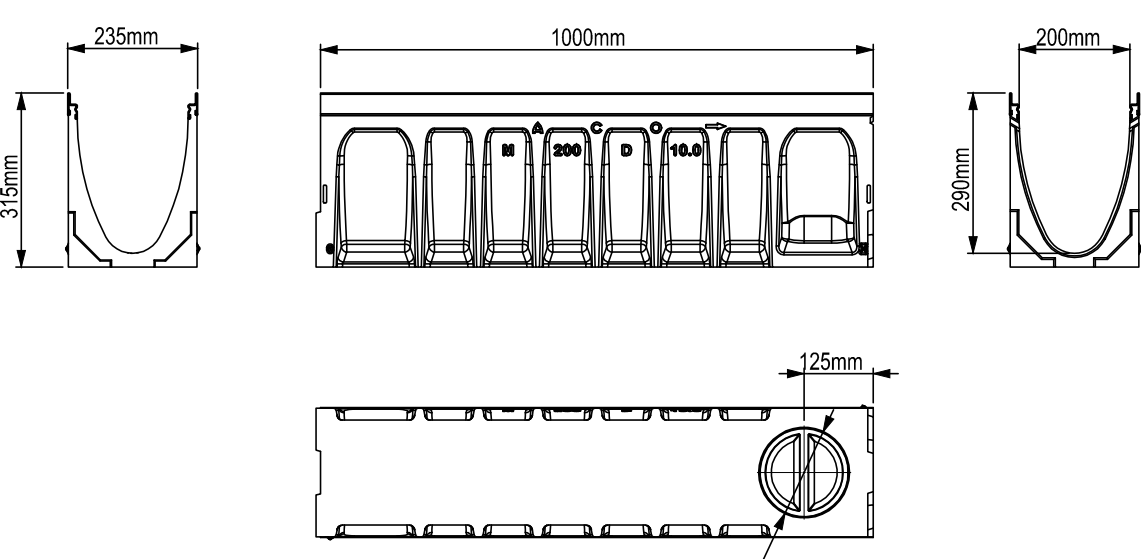


MultiDrain M200D CHANNEL 10.0

PART NUMBER	DESCRIPTION
23211	10.0 - Galvanised Steel Edge Rails

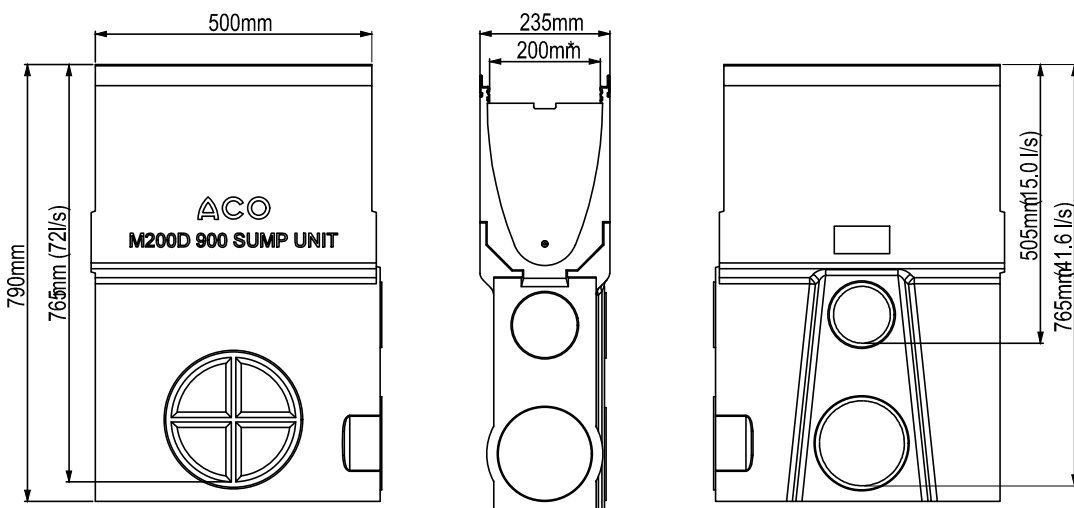

MULTIDRAIN UNIVERSAL SUMP
M200D & M200DS

PART NUMBER	DESCRIPTION
23218	M200D UNIVERSAL SUMP WITH PLASTIC SILT BUCKET
24218	M200DS UNIVERSAL SUMP WITH PLASTIC SILT BUCKET

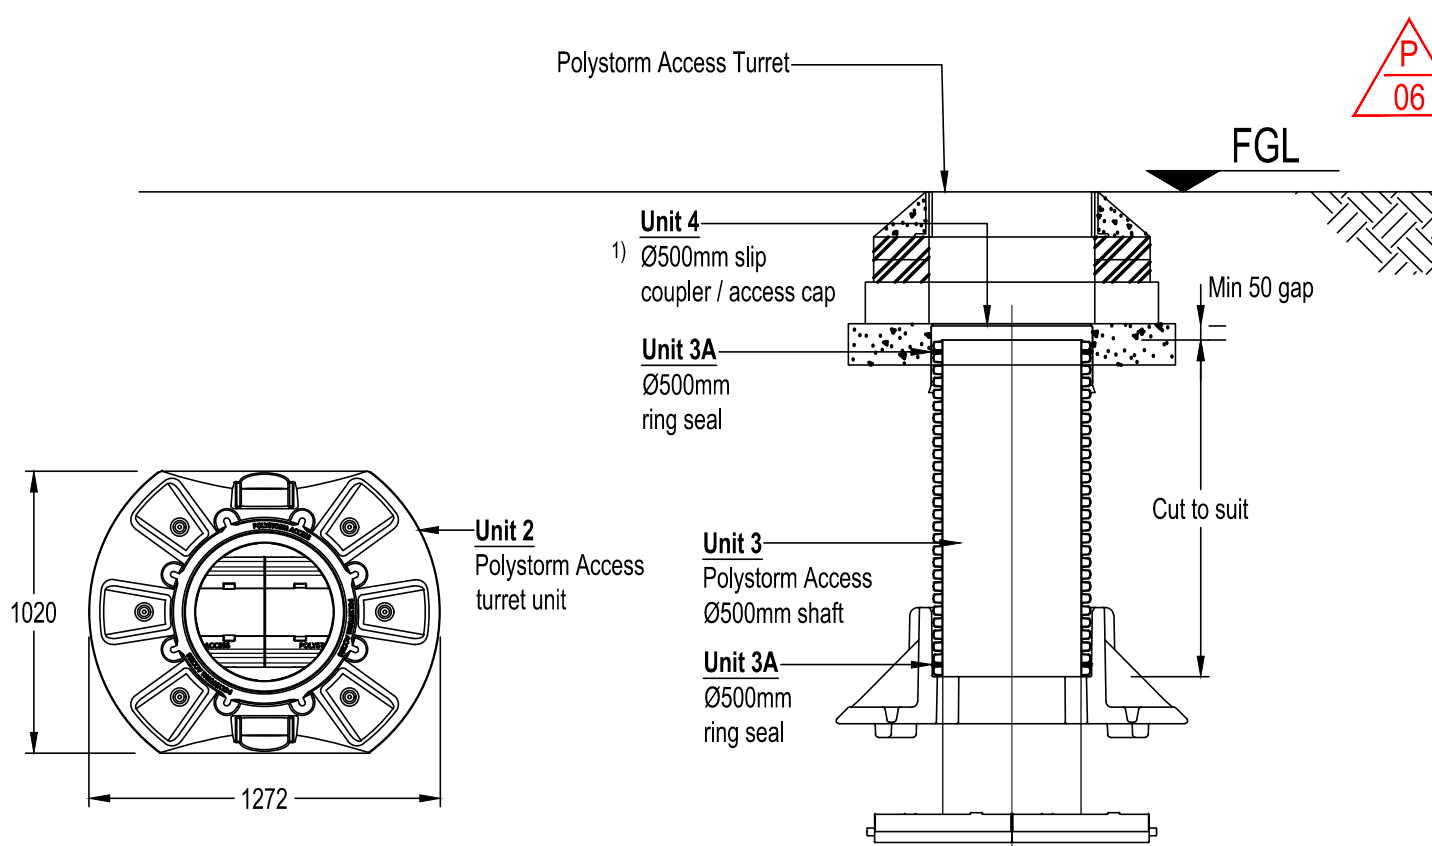

Client
High Voltage Grid Services
Unit C Hambrook Business Park | The Stream | Hambrook | Bristol | BS16 1RQ
www.hvgs.co.uk

BarnsleyMarshall Limited
485 Prior Wharf
Harris Business Park, Hanbury Rd
Stoke Prior, Bromsgrove
B604FG
Tel: 01905 330550
Email: design@barnsleymarshall.co.uk
Web: www.barnsleymarshall.co.uk

Project
**Battery Energy Storage System,
Kirkby Substation, Coopers Lane,
Liverpool, L33 7TT**

Drawing
**Drainage Details 03
Road Gullies, Catchpit and Attenuation Tank**

By	SLW/JP	Date	08/08/2024
Drawing No.	KIRK-BML-XX-XX-DR-C-0512	Revision	P07
BML Job No.	1126-01	Status	-

Drawing Scale at A1: 1:250
CAD Filename: DWG\Drawing\KIRK-BML-XX-XX-DR-C-0512-0514 Drainage Details.dwg