
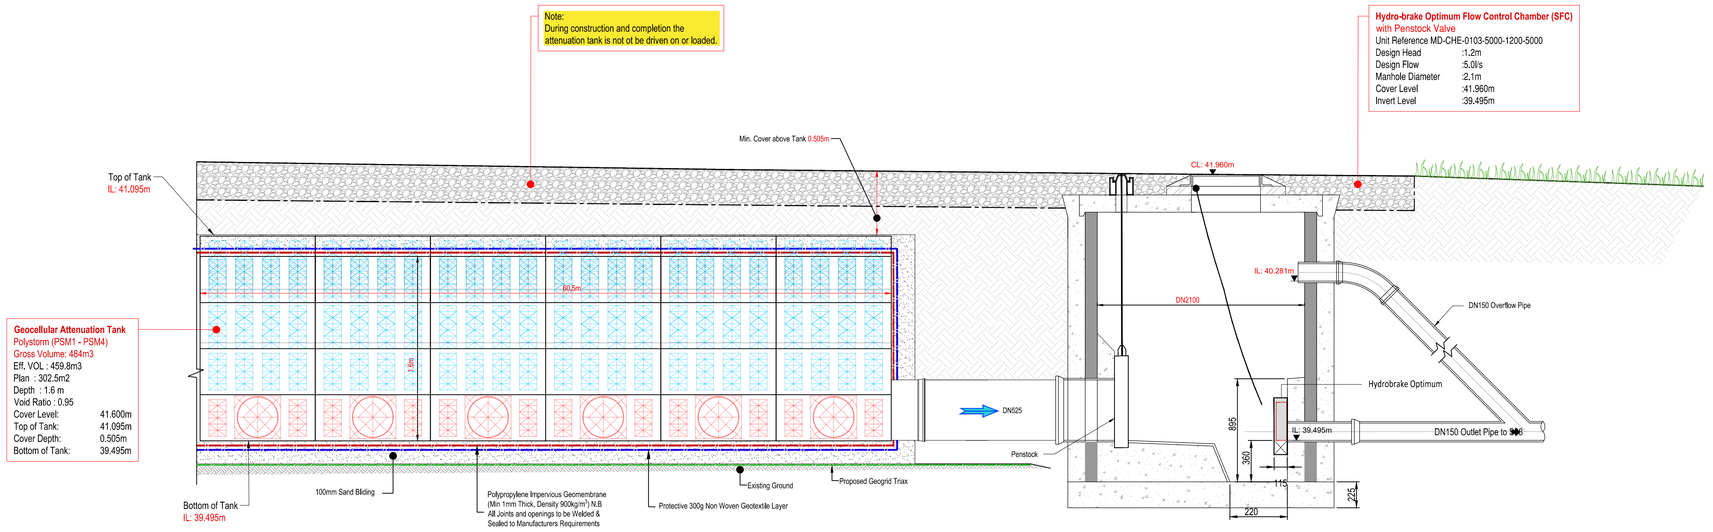


Section A - A

Scale 1:25

For location of section on plan refer to drawing KIRK-BML-XX-XX-DR-C-0501

Ridgestorm Catchpit Details

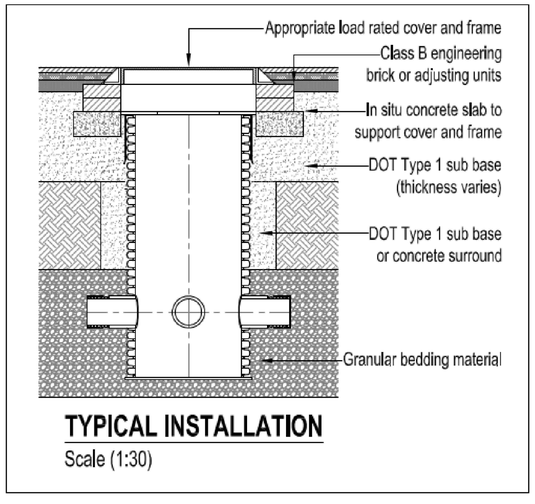

Safety, Health & Environmental Information:

In addition to the hazards and risks normally associated with the types of work detailed on this drawing, please note the significant hazards identified by symbols below,

⚠ INDICATES A RESIDUAL RISK AS A WARNING

ⓘ INDICATES A RESIDUAL RISK FOR INFORMATION

and described below:

Construction/Maintenance/Cleaning/Demolition

Refer to Drawing:

General Notes:

1. Do not scale from this drawing.

2. All dimensions are in meters (m), all levels in metres (m) unless noted otherwise.

3. Discrepancies or omissions are to be reported to the Engineer prior to work commencing.

4. Materials and workmanship are to comply in all respects with current British Standard Specifications, Codes of Practice, and Building Regulations Approved Documents.

5. The copyright of this drawing is vested in the Engineer and must not be copied or reproduced without written consent.

6. The Contractor is to check and verify all building and site dimensions, levels and sewer invert levels at connection points before work commences.

7. This drawing is to be read in conjunction with all relevant specifications and drawings issued by the Engineer, Architect and other Specialists.

Rev	By / Chk'd	Date	Description
P05	DH/NS	08.01.2026	Updated to external design review comments.
P04	DH/NS	02/12/2025	Tank details updated
P03	DH/NS	06/10/2025	Tank details updated
P02	DH/NS	11/06/2025	Tank details updated
P01	DH/NJ	13/11/2024	Preliminary issue

PRELIMINARY DRAWING
This drawing is not to be used for construction

Client
High Voltage Grid Services
Unit C Hambrook Business Park | The Stream | Hambrook | Bristol | BS16 1RQ
www.hvgs.co.uk

BarnsleyMarshall Limited
4&5 Prior Wharf
Harris Business Park, Hanbury Rd
Stoke Prior, Bromsgrove
B604FG
Tel: 01905 330550
Email: design@barnsleymarshall.co.uk
Web: www.barnsleymarshall.co.uk

P05

Project
Battery Energy Storage System,
Kirkby Substation, Coopers Lane,
Liverpool, L33 7TT

Drawing
Drainage Details 05
Detailed Sections

By SLW/JP Date 08/08/2024

Drawing No. (Project - Originator - Volume - Level - Type - Role - Number)
KIRK-BML-XX-XX-DR-C-0514

Revision
P05

BML Job No.
1126-01

Status
-

Drawing Scale at A1: 1:250

CAD Filename: Y:\Projects\1126-01 Omnia Projects Kirkby\04 - Working Information\06 - DWG\Drawings\KIRK-BML-XX-XX-DR-C-0510-0514 Drainage Details.dwg