




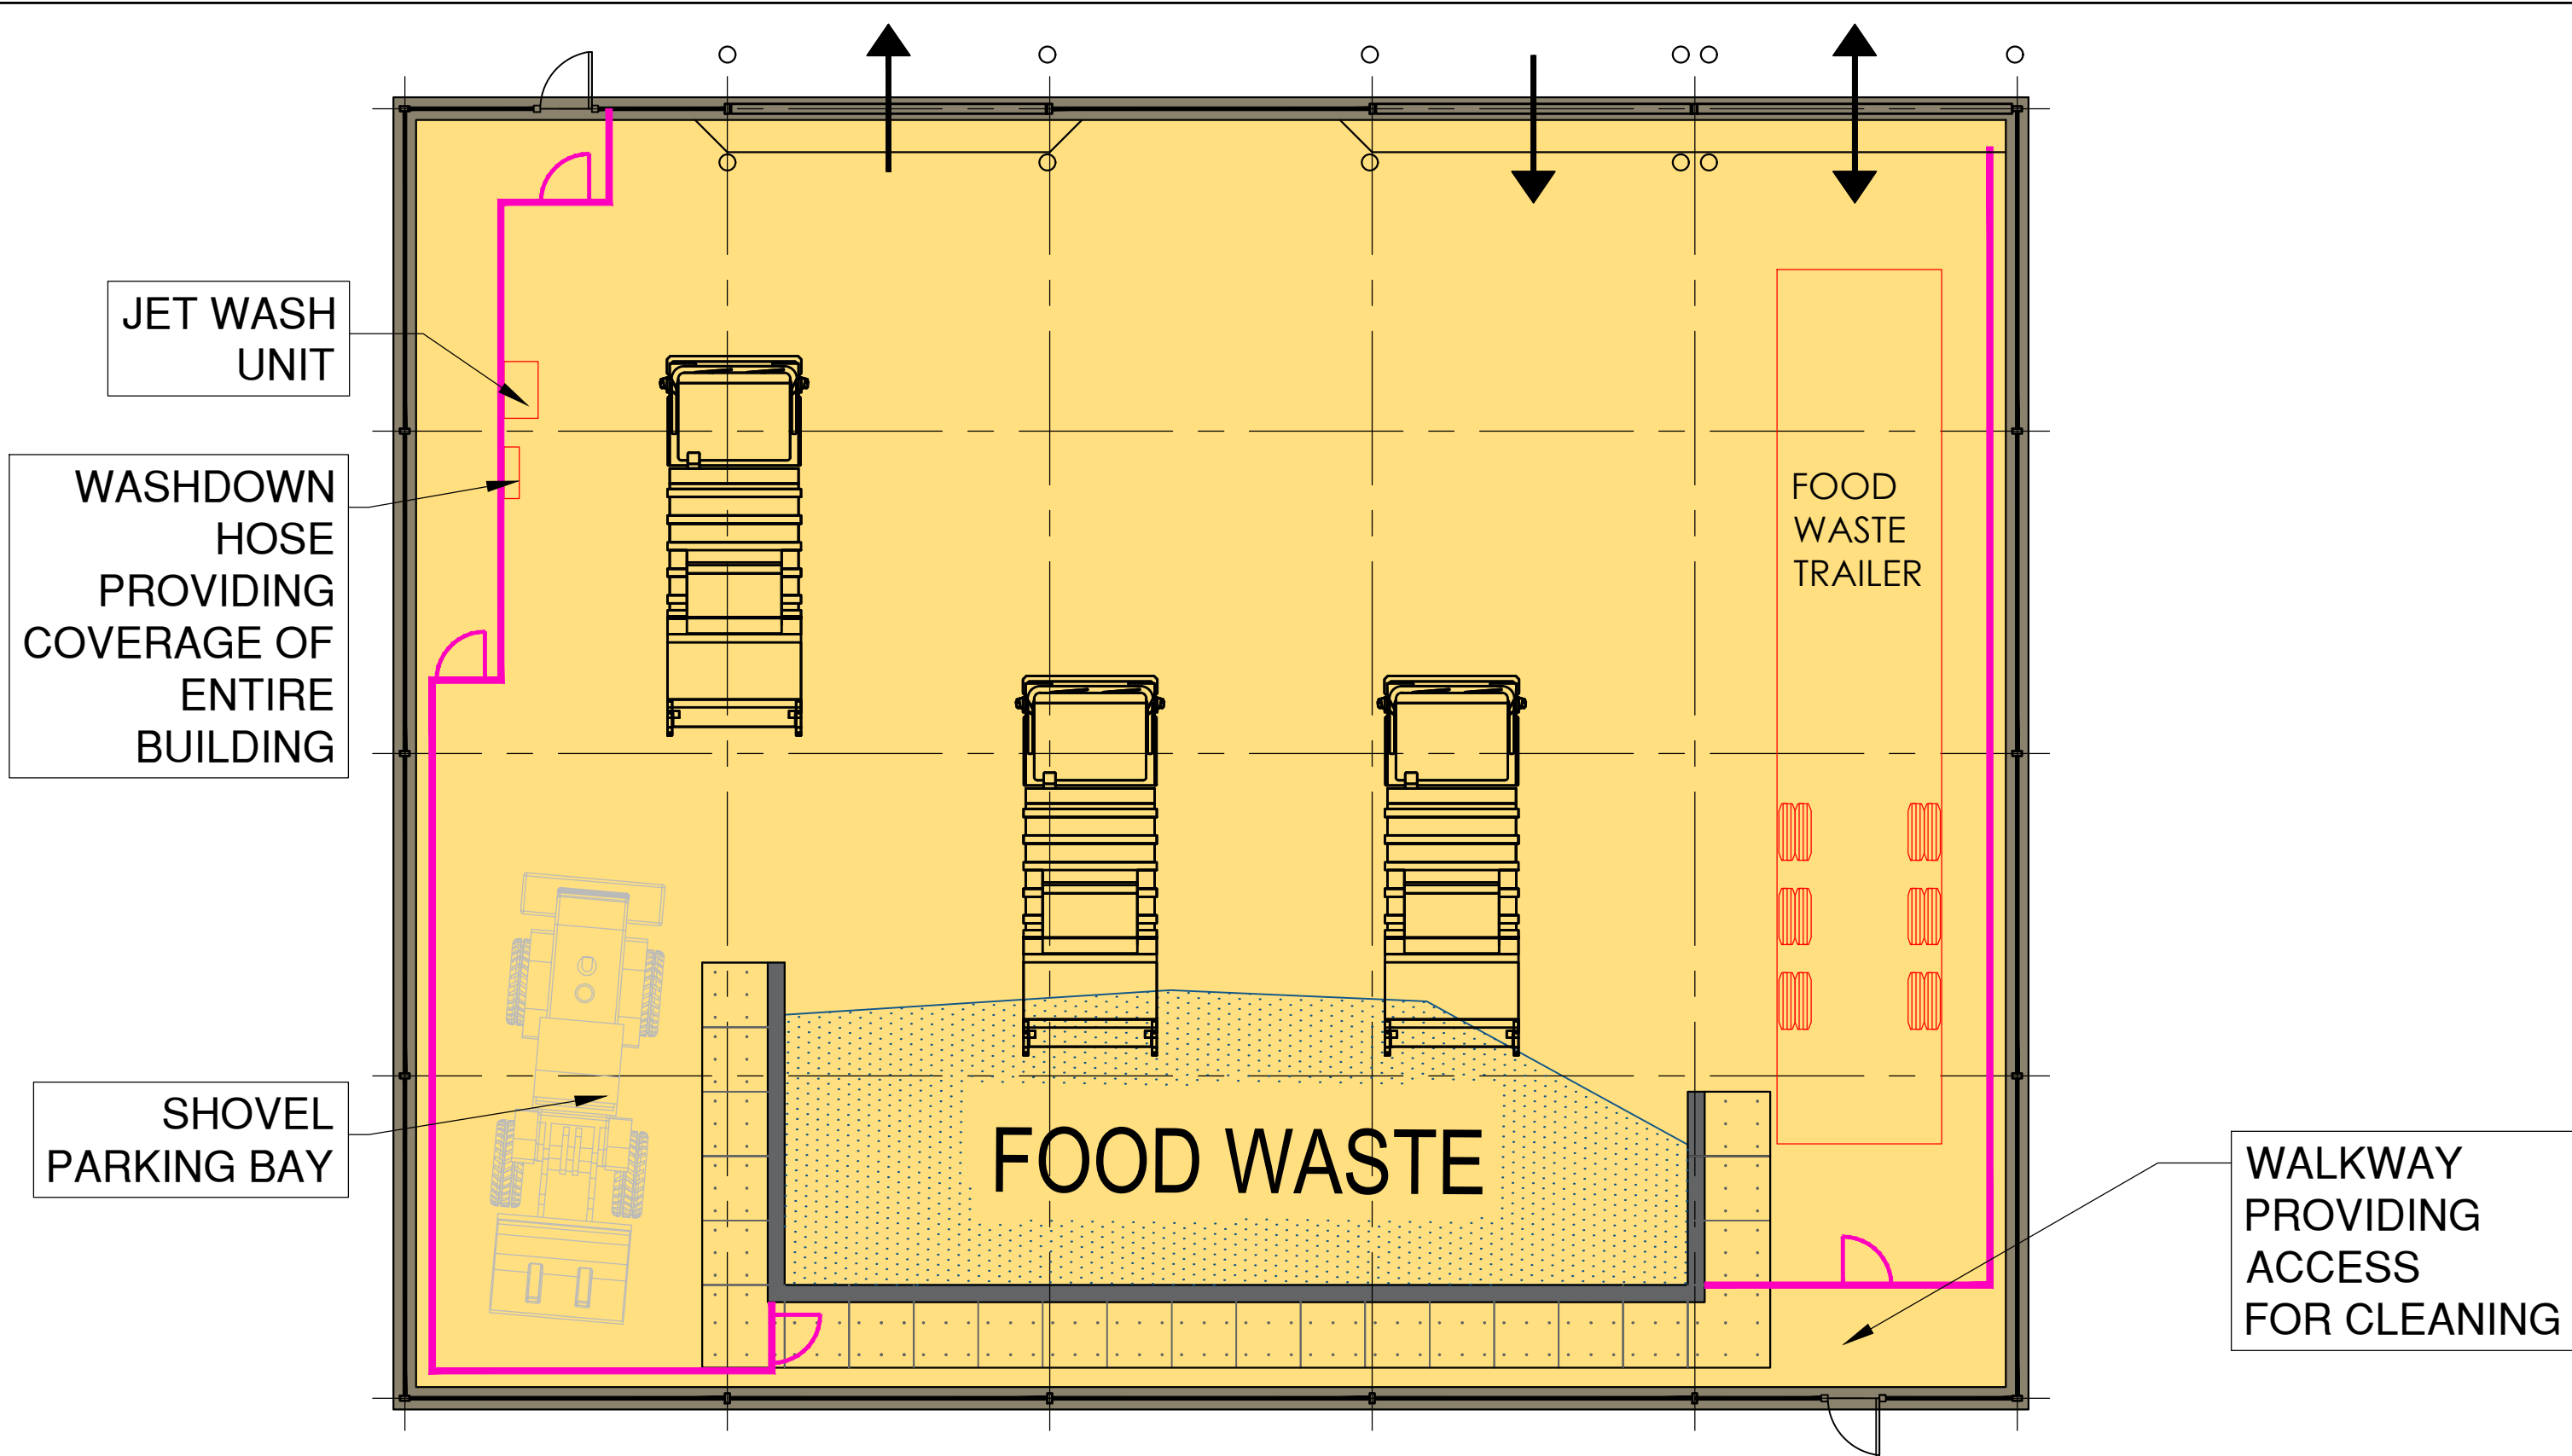

GENERAL ARRANGMENT - TIPPING

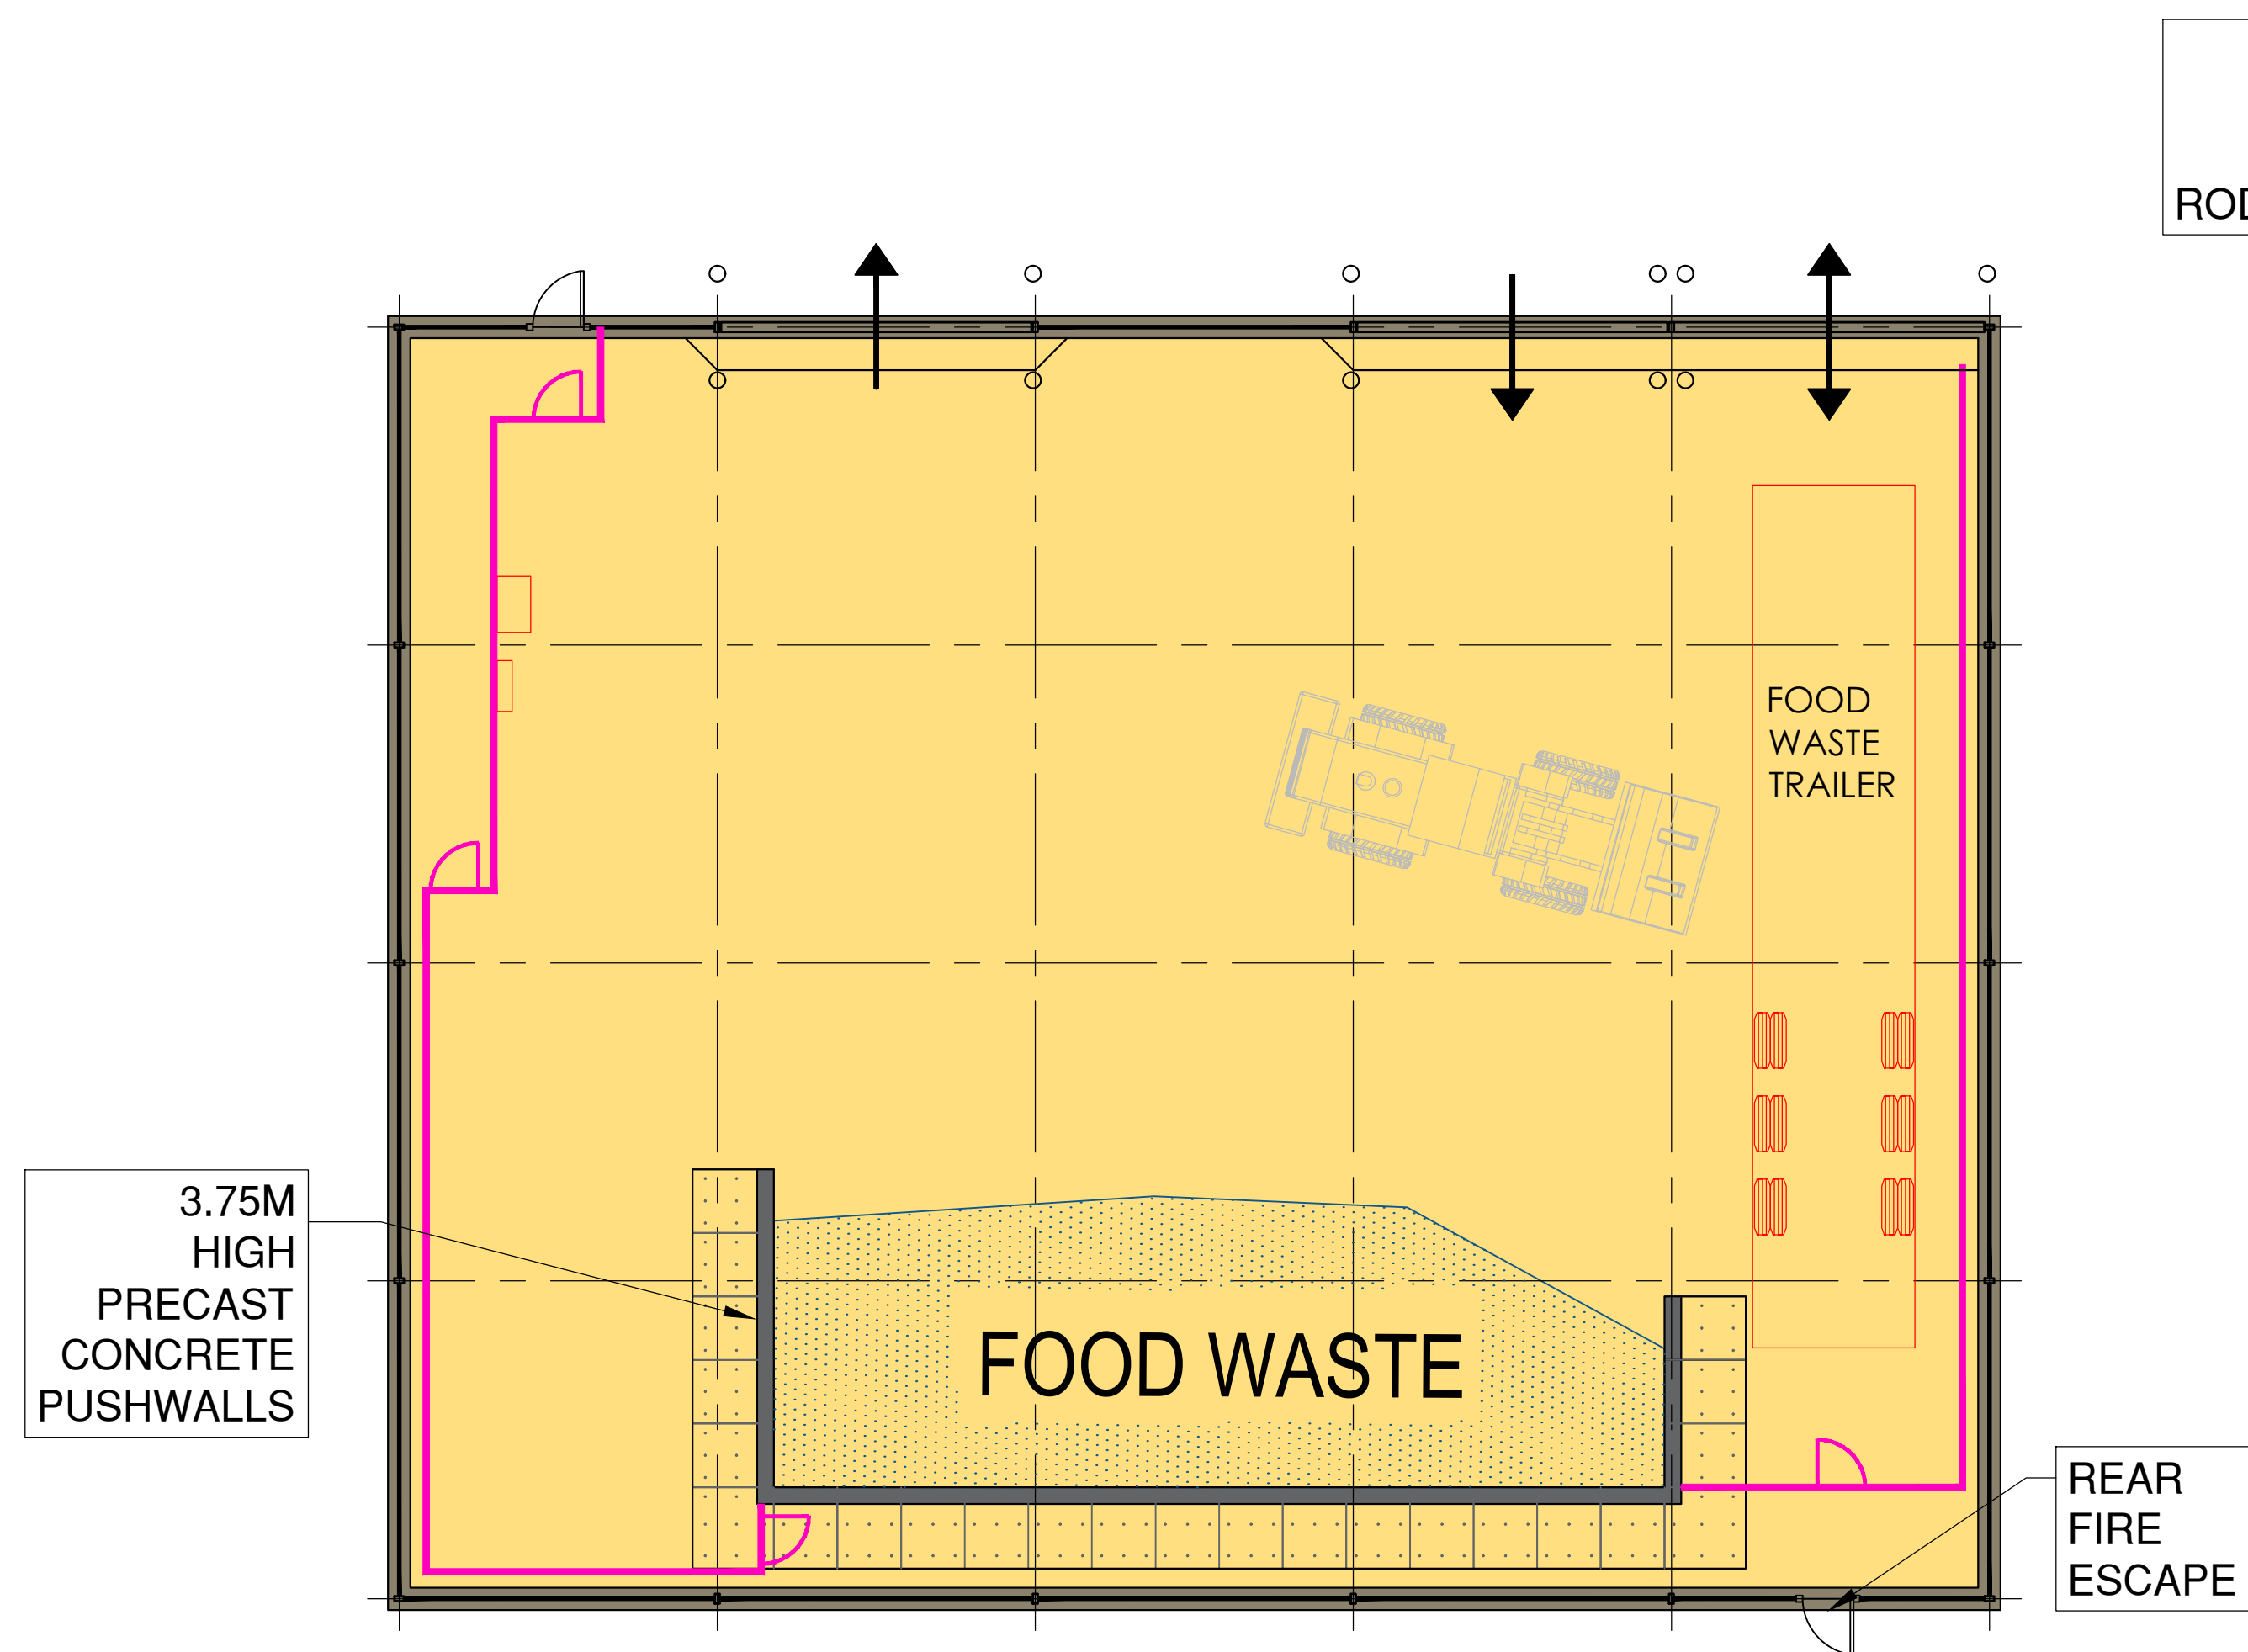

GENERAL ARRANGMENT - LOADING

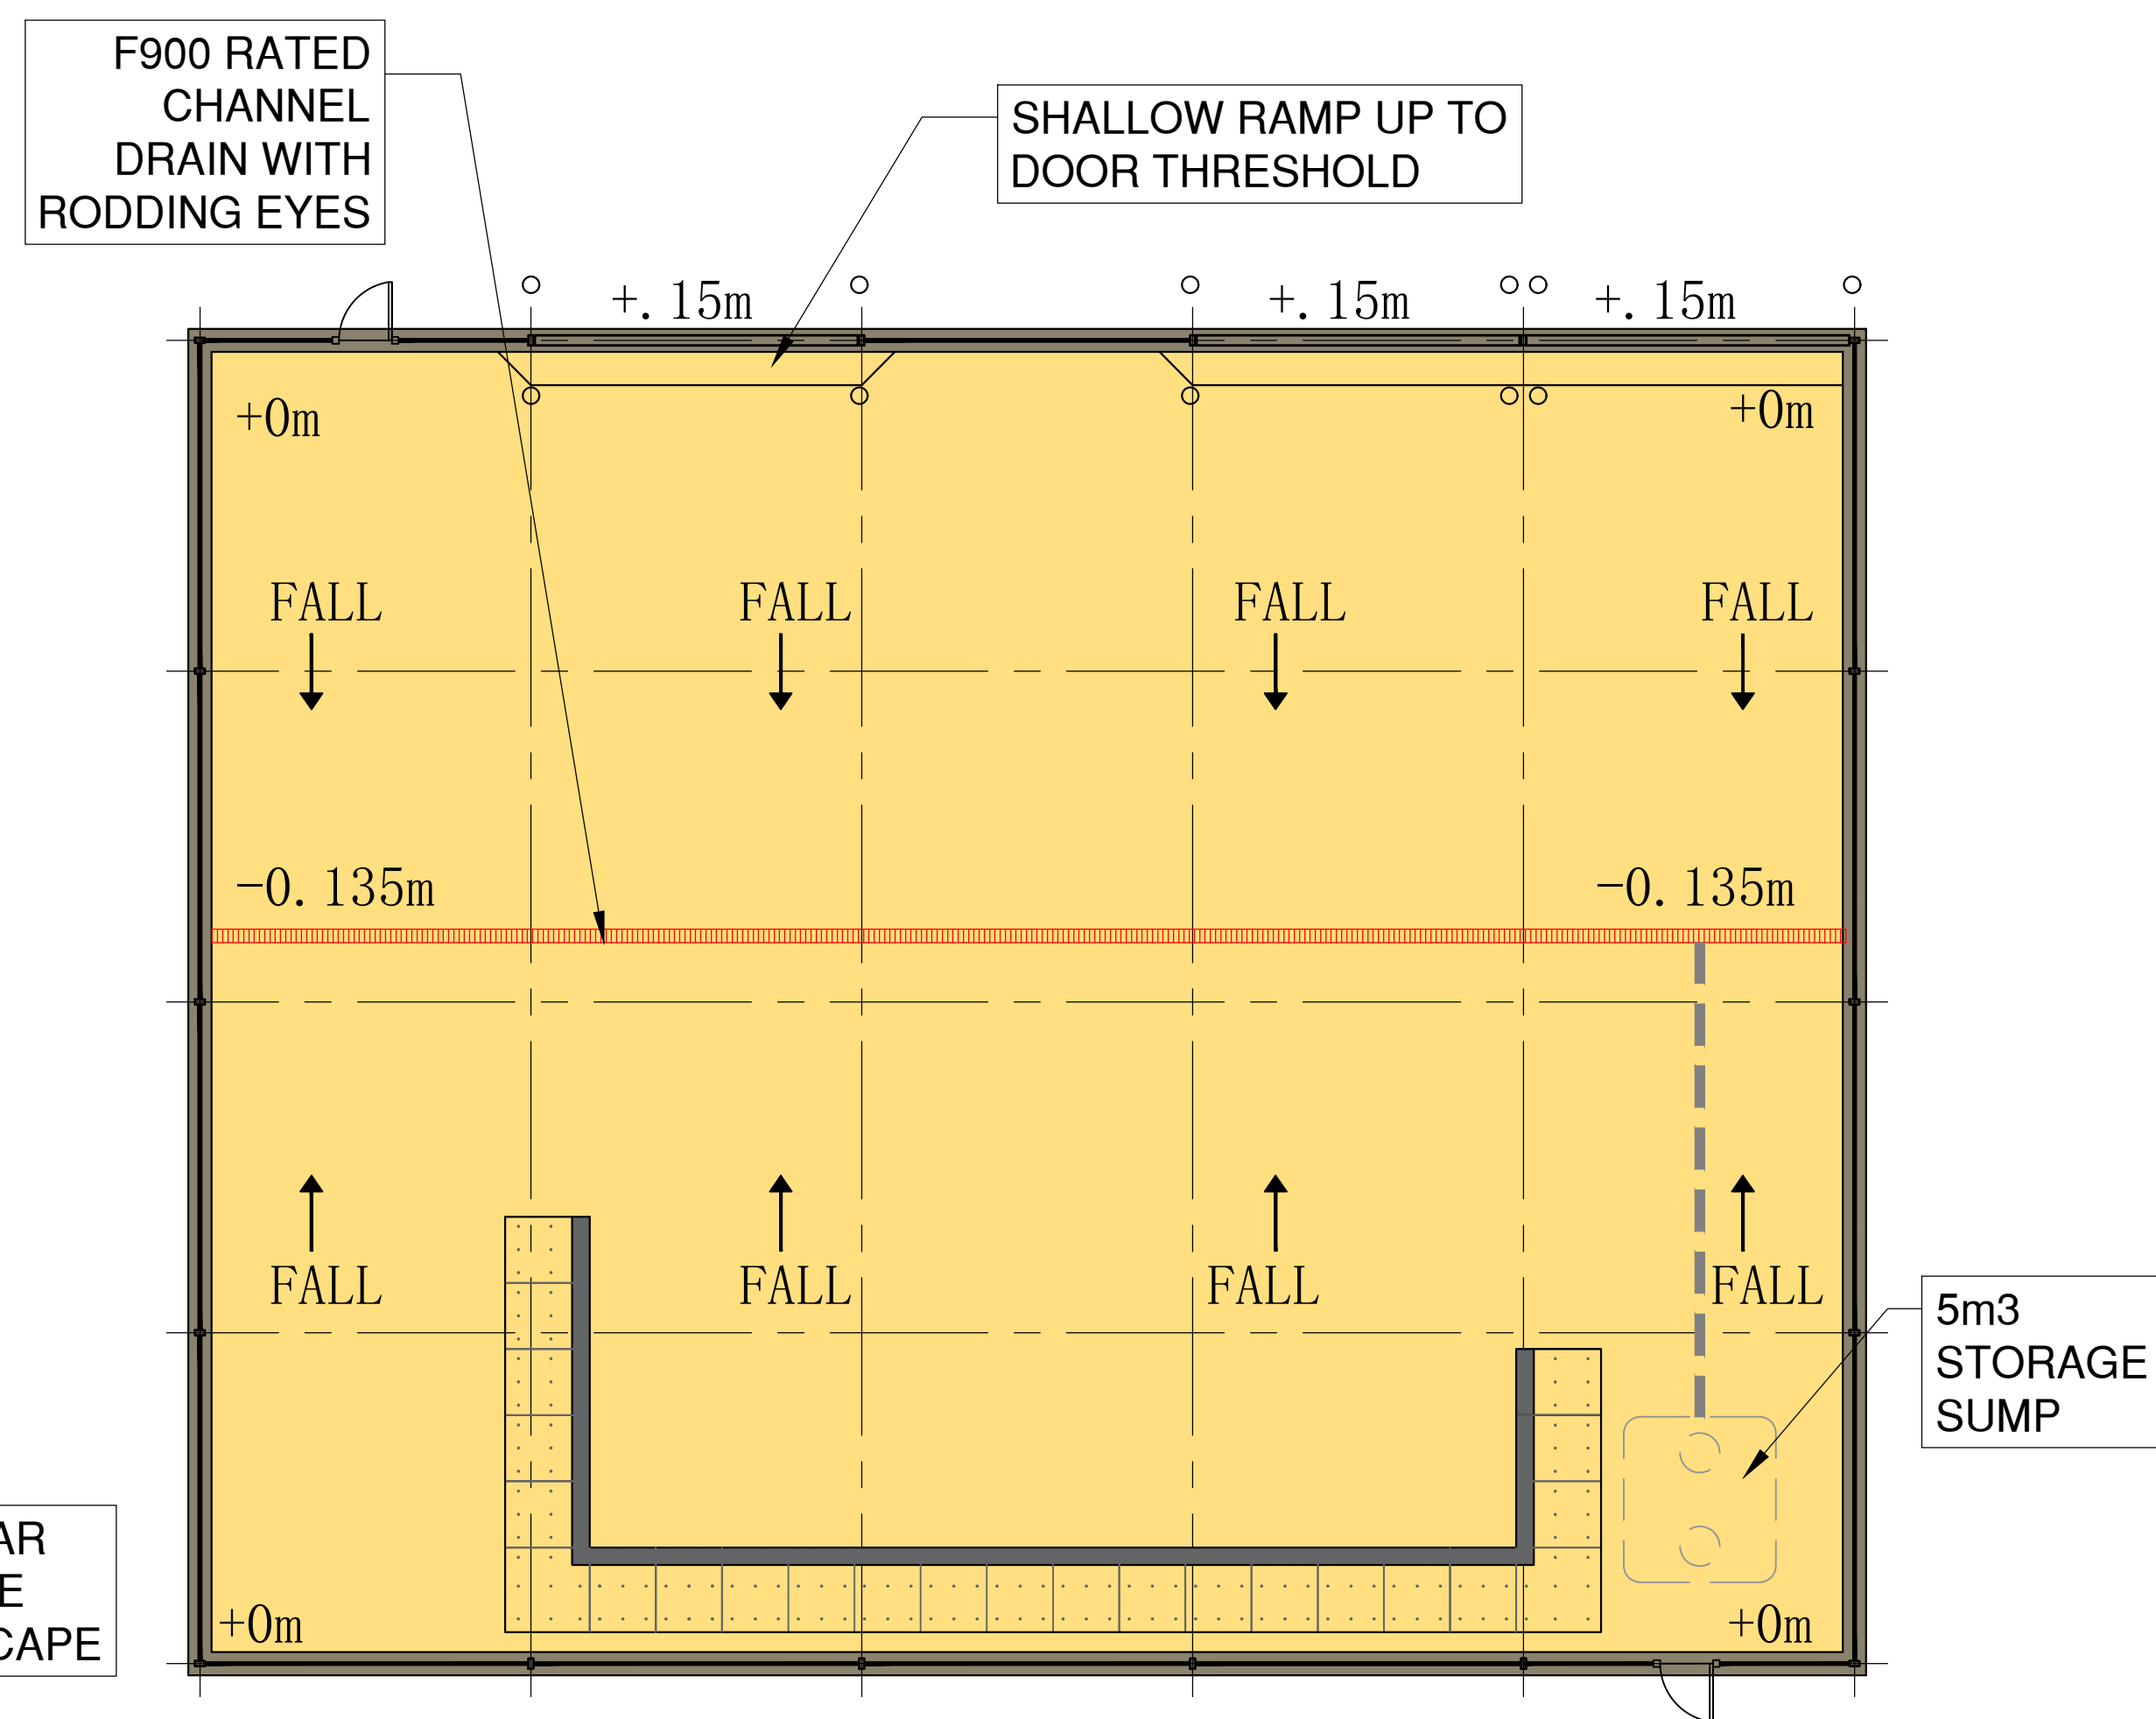

GENERAL ARRANGMENT - DRAINAGE

- GENERAL NOTES:
1. THIS DRAWING IS COPYRIGHT AND THE PROPERTY OF VEOLIA AND IS NOT TO BE COPIED IN WHOLE OR IN PART EXCEPT UNDER A WRITTEN AGREEMENT.
 2. DETAILS SHOWN ON DRAWINGS ARE FOR REFERENCE PURPOSES ONLY.
 3. THIS IS A CONCEPTUAL DRAWING SUBJECT TO DETAILED DESIGN BY A DESIGN & BUILD CONTRACTOR.
 4. IN CASE OF ANY DISCREPANCY BETWEEN THE DRAWING AND THE WORKS INFORMATION, THE WORKS INFORMATION WILL TAKE PRECEDENCE AND THE CONTRACTOR WILL BE DEEMED TO HAVE INTENDED TO COMPLY WITH THE WORKS INFORMATION AND SHALL DO SO.
 5. ALL DIMENSIONS AND LEVELS ARE TO BE CHECKED ON SITE BY THE CONTRACTOR PRIOR TO PREPARING ANY WORKING DRAWINGS OR COMMENCING ON SITE.



Rev	Description of revision	Drawn	Chkd	App	Date
-					

VEOLIA

Technical Direction,
8th Floor, 210 Pentonville Road, London. N1 9JY
Tel: 0207 812 5189

Project
**HUYTON WTS
FOOD WASTE PROJECT**

Title
**GENERAL ARRANGEMENT
SHEET 2 OF 3**

	Initials	Date	Scale	Sheet size
Drawn	RB	23.05.24	1:100	A1
Checked				
Approved			© Copyright Reserved	
Job No.	HUYT			
Drawing No.	VES_TD_HUYTFW_200_001			Revision B

PLANNING