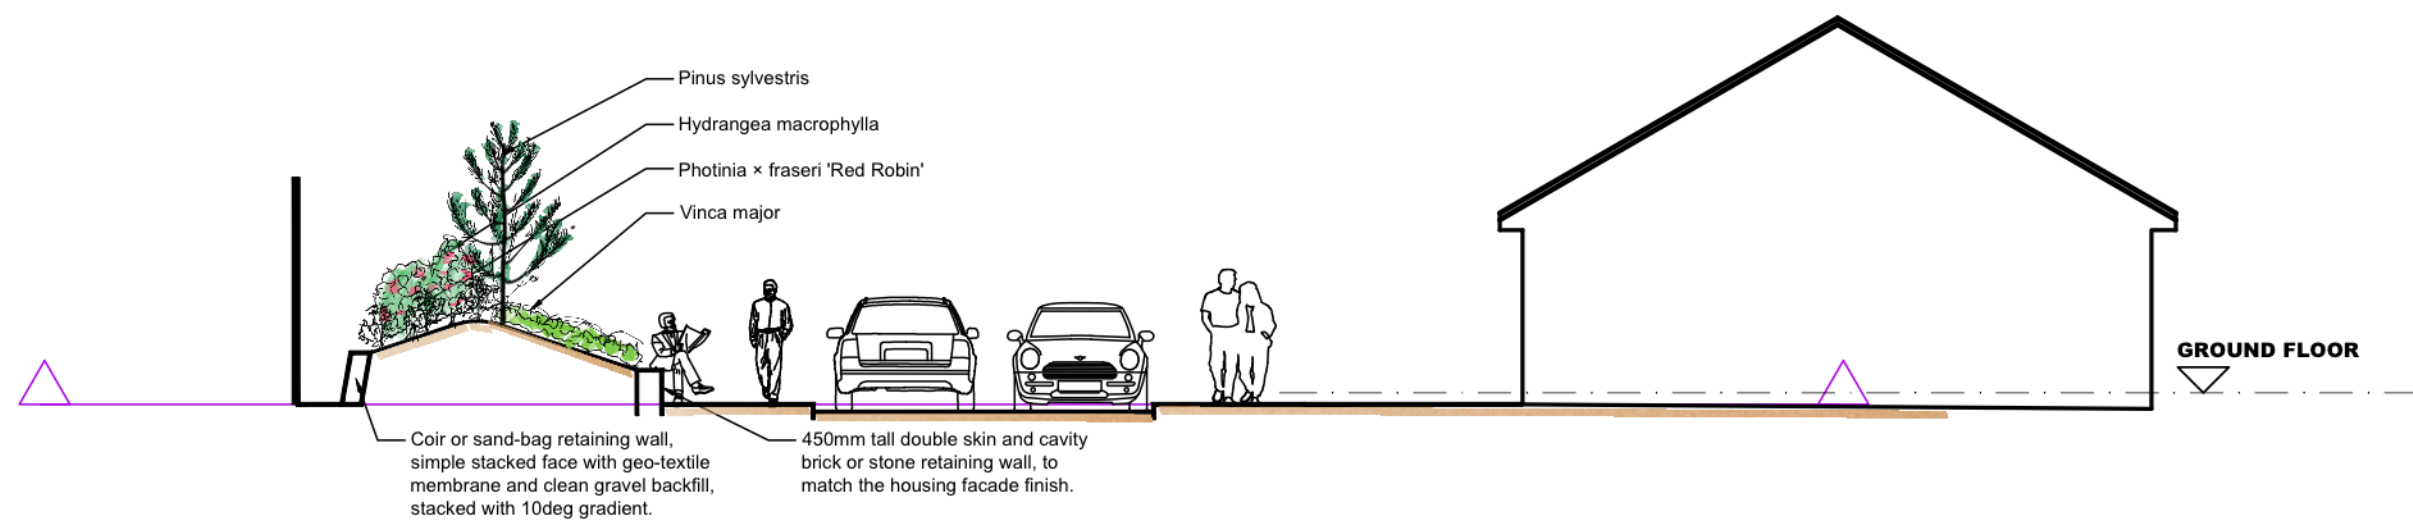
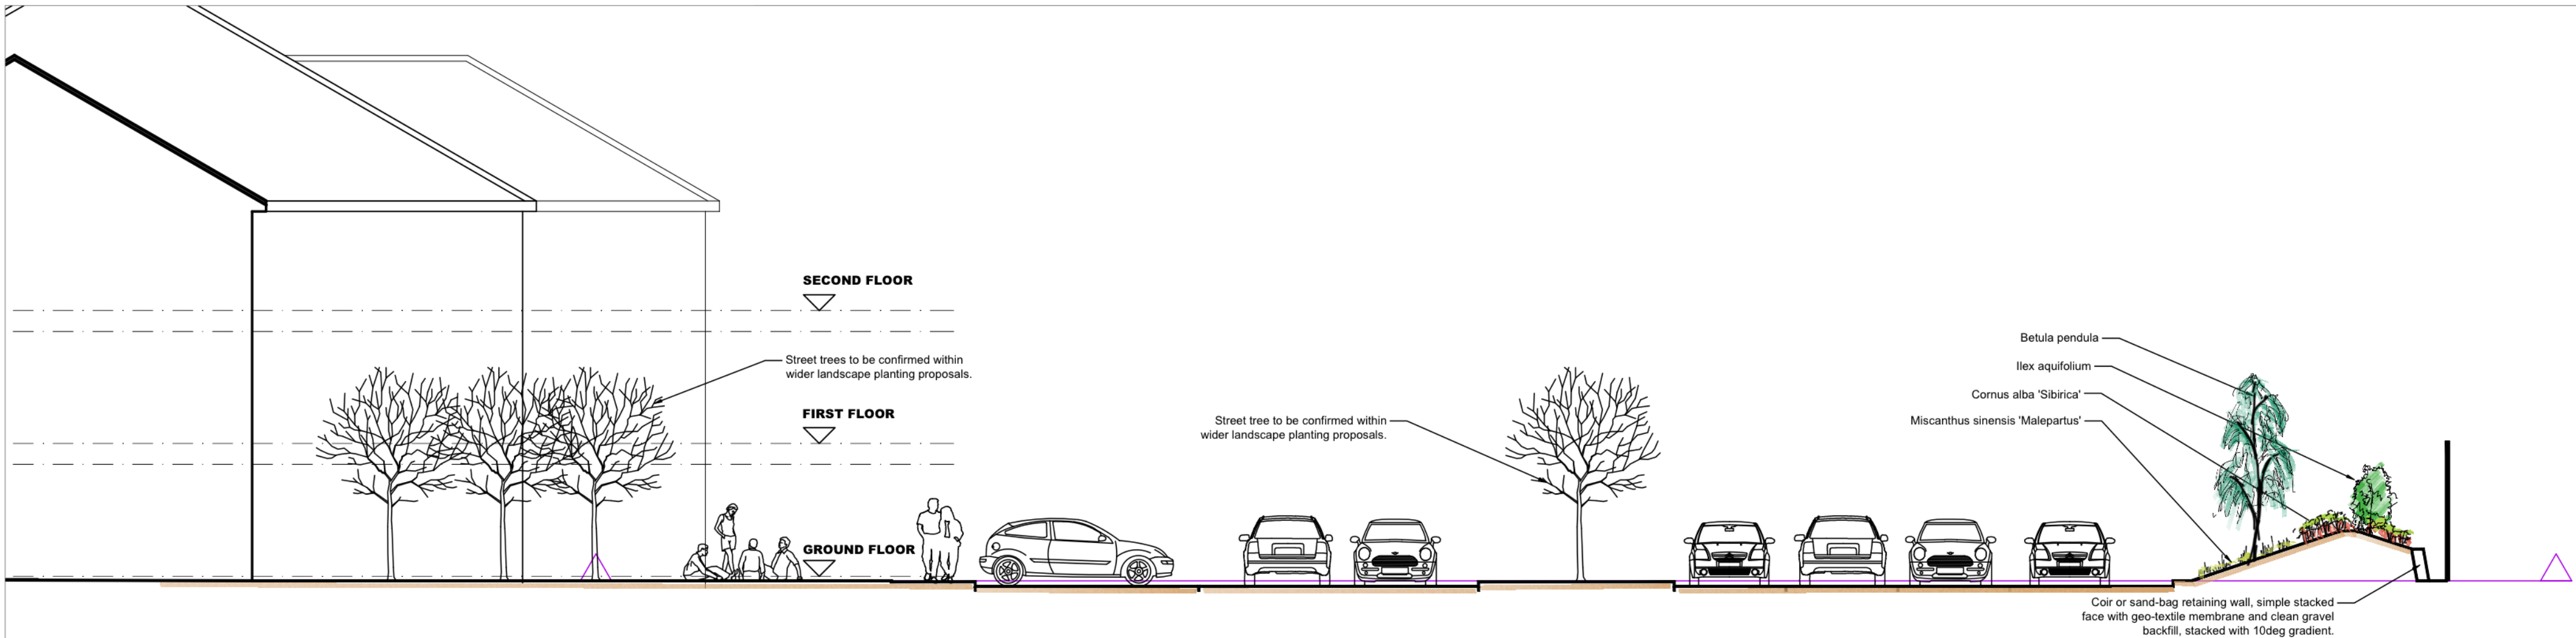
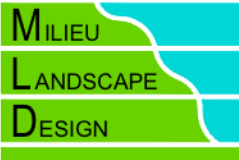


Rev	Details	Drawn	Ckd	Date
Project: Ward St, Prescot				
Client: T J Thomas Ltd			 NORTH	
Drawing Title: Gas Works Screening Planting Sections Year 1				
Drawn: -		Checked: CF		Scale: 1:10 @ A2
Date: 29.07.2021				
Project Nr: 21181		MLD	Zone: XX	Loc.: EX
Type: DR				
L	Drawing Nr: 002			Suit.: -
Rev.: P1				
 MILIEU LANDSCAPE DESIGN Chartered Landscape Architects			Halls Arms Business Centre Clitheroe Road Knowle Green Longridge Preston PR3 2YQ Tel: 0333 242 5109 www.milleulandscape.com	
Please note <u>do not scale</u> from this drawing				