
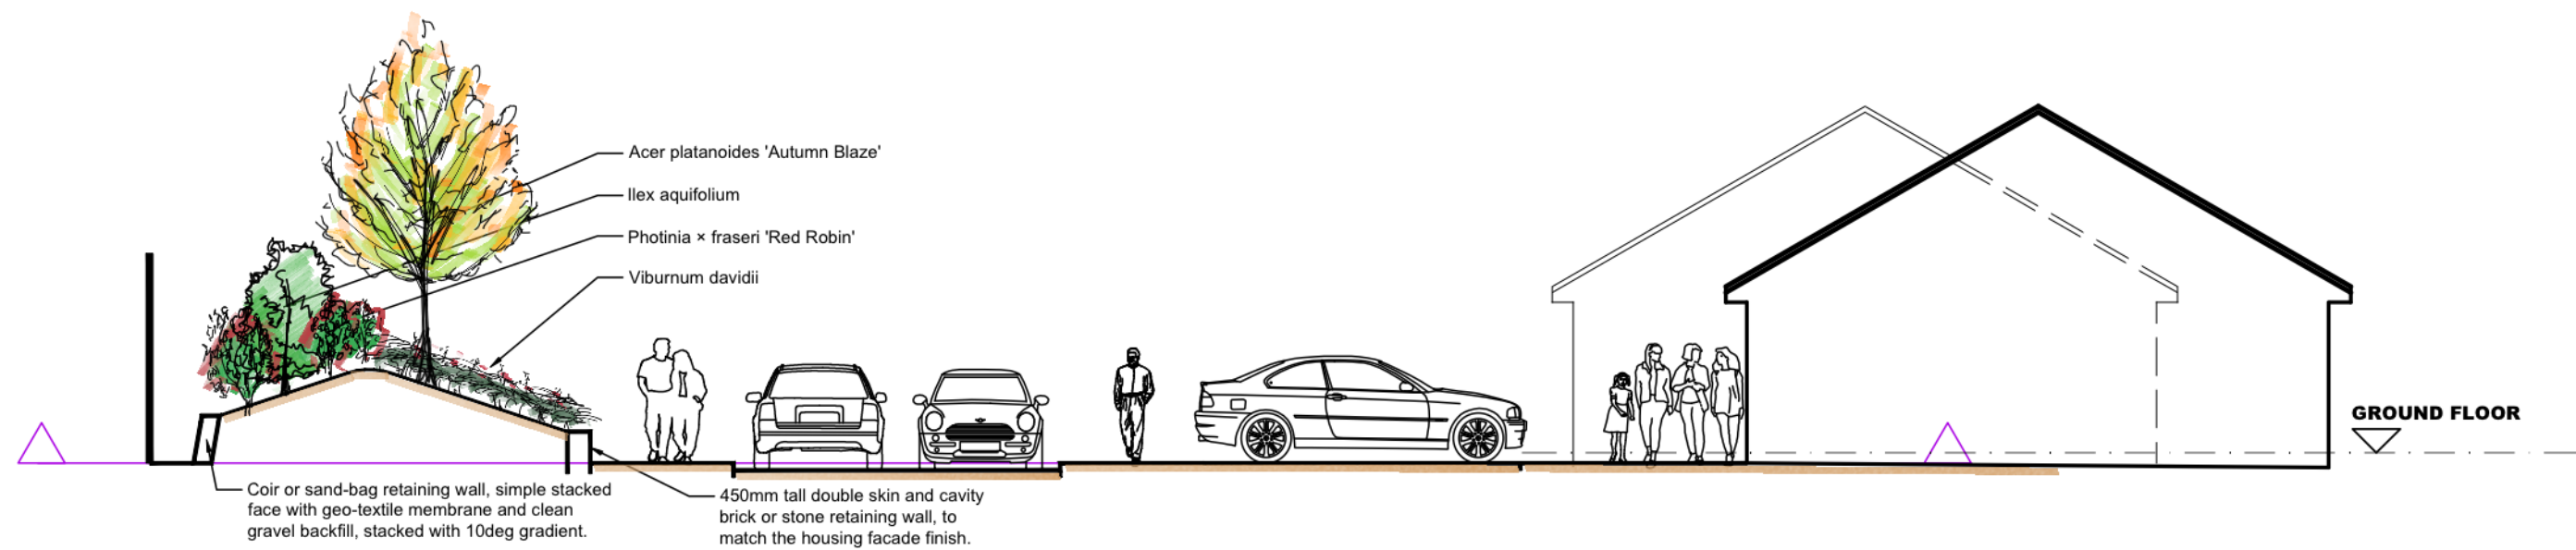
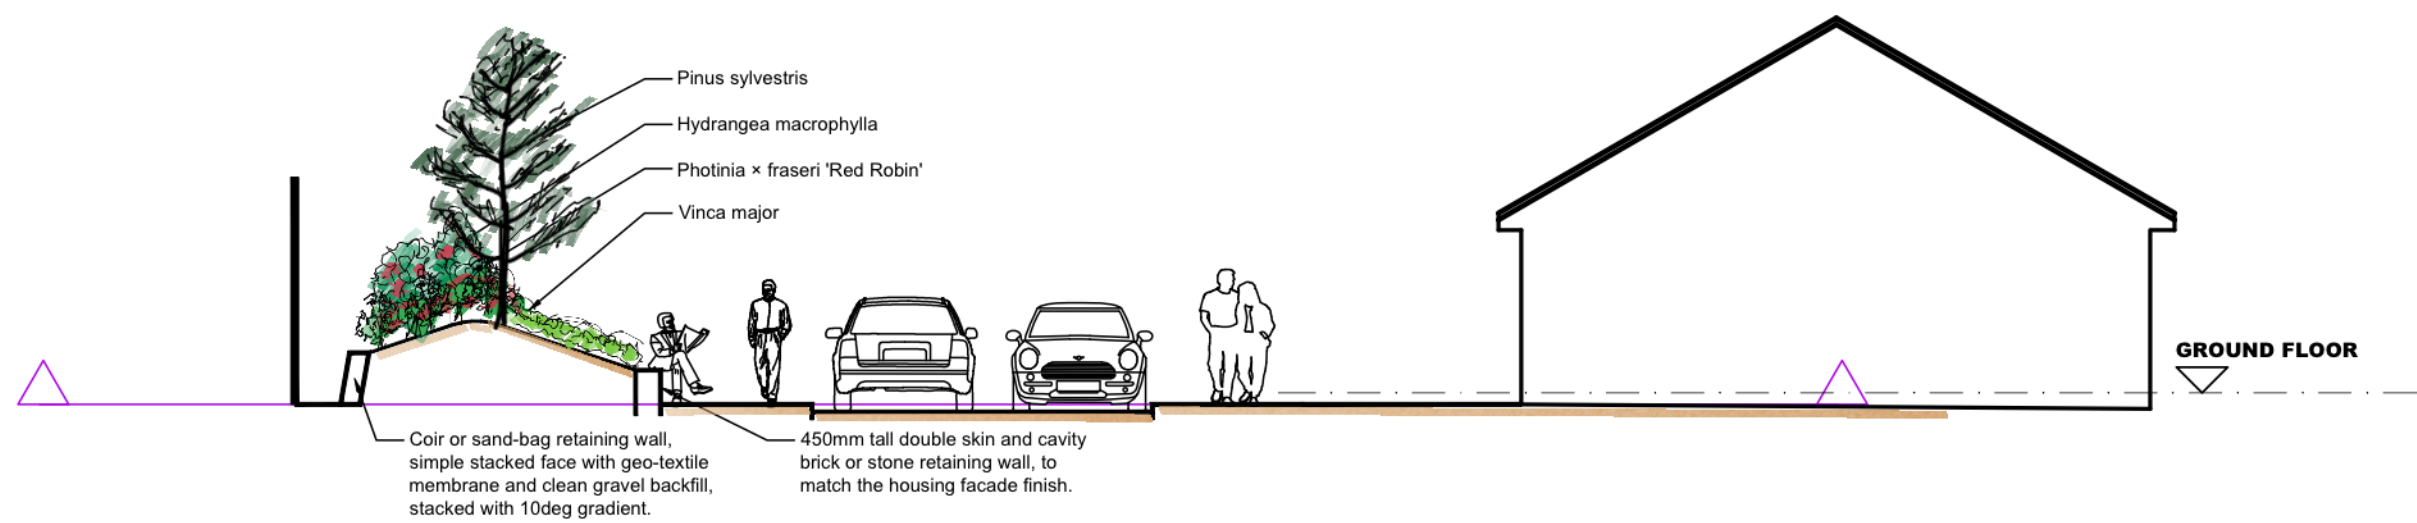


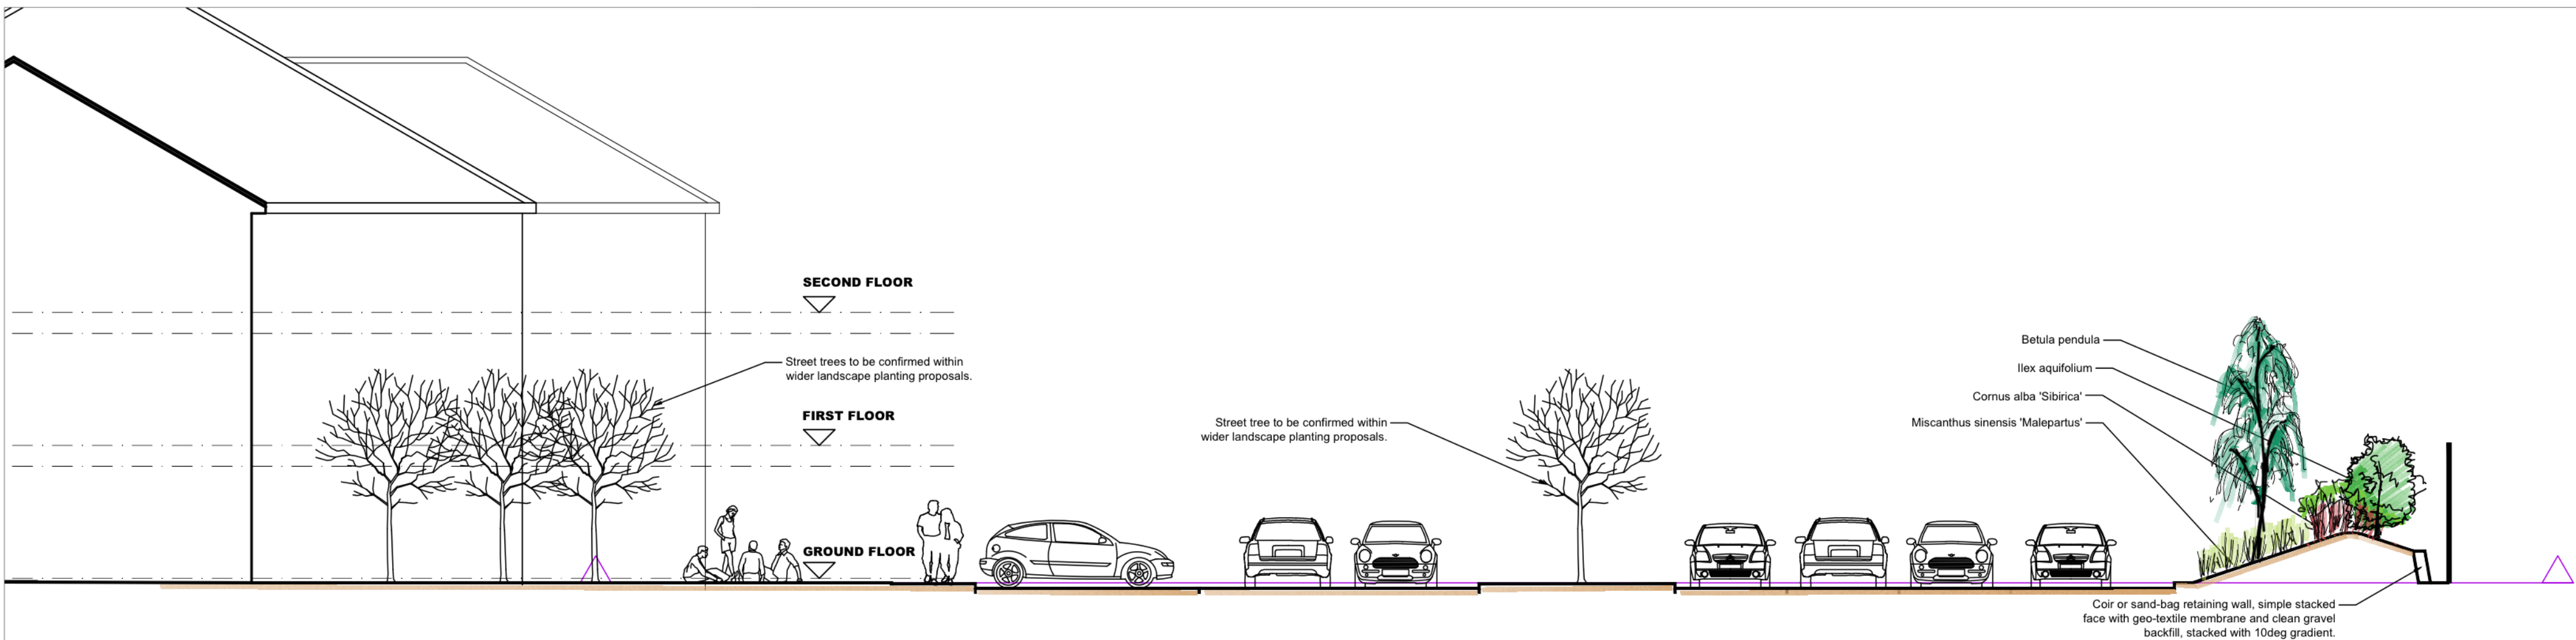

Rev	Details	Drawn	Ckd	Date	
Project: Ward St, Prescot					
Client: T J Thomas Ltd			 NORTH		
Drawing Title: Gas Works Screening Planting Sections Year 10					
Drawn: -	Checked: CF	Scale: 1:10 @ A2	Date: 29.07.2021		
Project Nr: 21181		MLD	Zone: XX	Loc.: EX	Type: DR
L	Drawing Nr: 003		Suit.: -	Rev.: P1	
 Milieu LANDSCAPE DESIGN Chartered Landscape Architects			Halls Arms Business Centre Clitheroe Road Knowle Green Longridge Preston PR3 2YQ Tel: 0333 242 5109 www.milleulandscape.com		
Please note <u>do not scale</u> from this drawing					