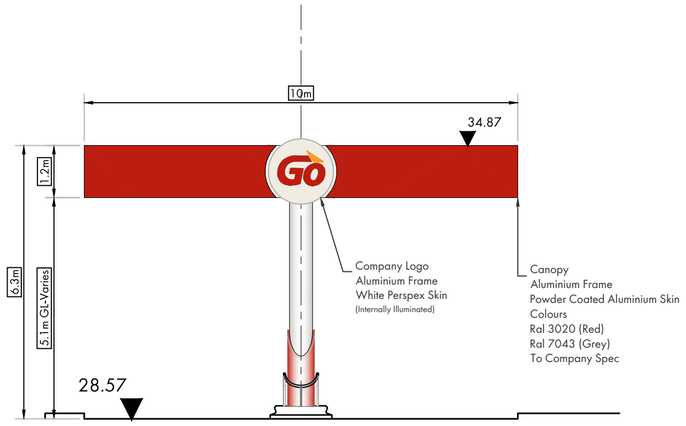
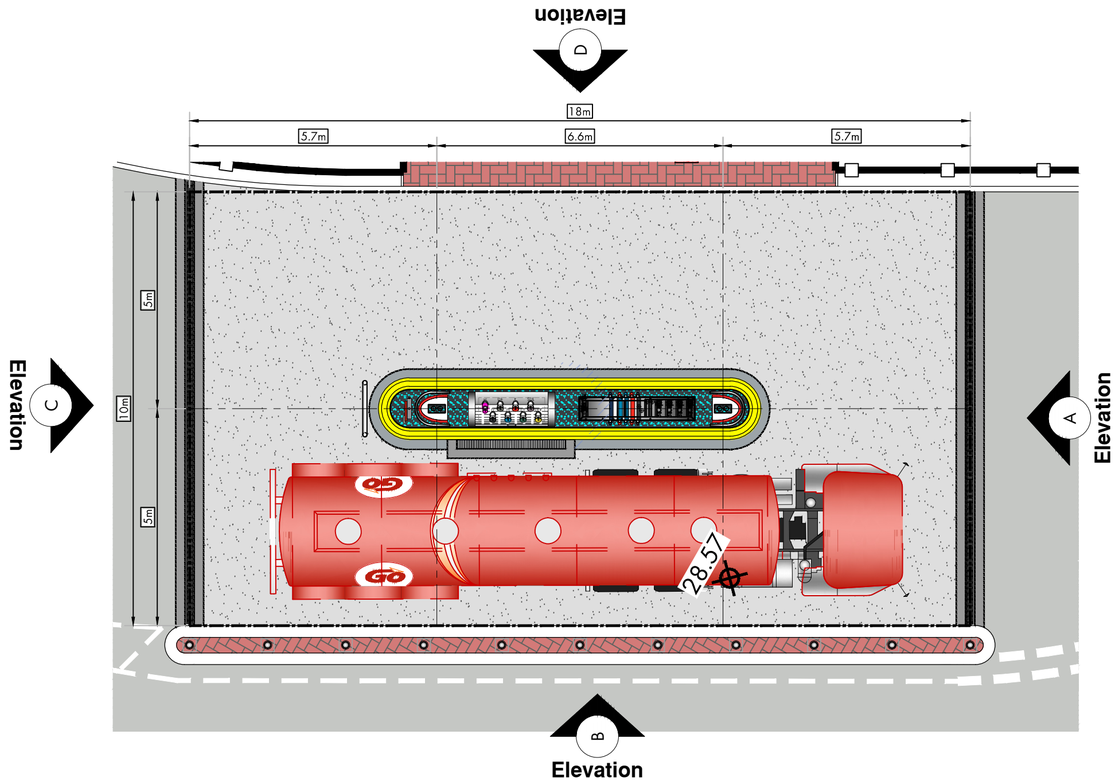
NOTES
This drawing is subject to Statutory & local Council Approval. This drawing is subject to Planning Approval. This drawing is subject to Building Control Approval. This drawing is subject to a Specific Building and Site Survey. The copyright in this drawing remains vested with Clarman and cannot be reproduced without the express written approval of Clarman.

## Proposed Canopy Finishes:

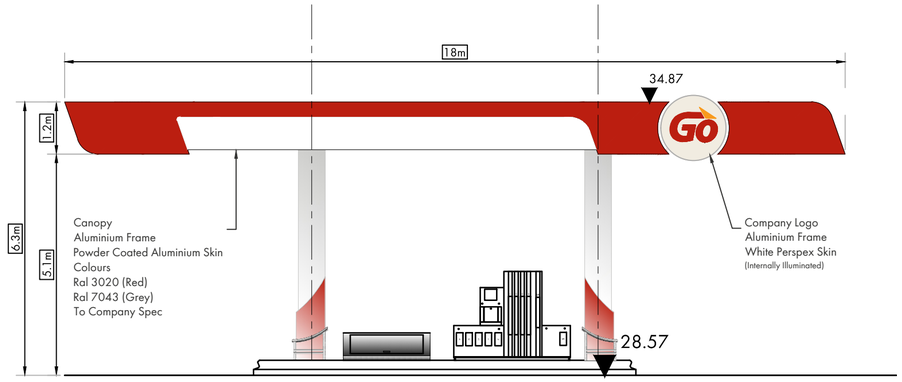
- Roof Cover, Top; Single Sheet Metal Cladding (Grey colour)
- Underside Cover: Single Sheet Metal Cladding (white colour)
- Sides and Posts are to be covered with Advertisement cladding.





Forecourt Canopy Elevation (A)
Scale 1:100





Bunkering Canopy Plan Scale 1:100



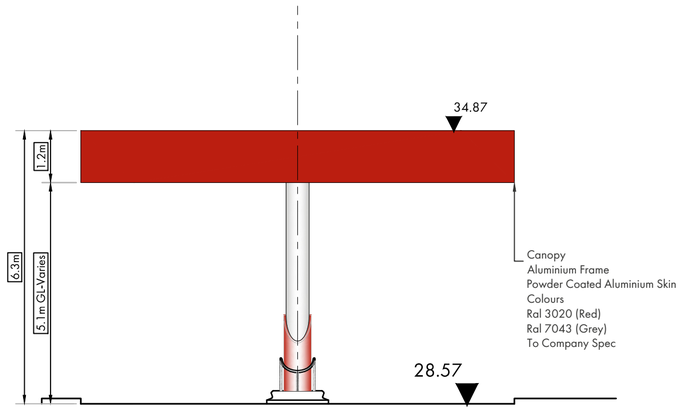
Forecourt Canopy Elevation (B)
Scale 1:100



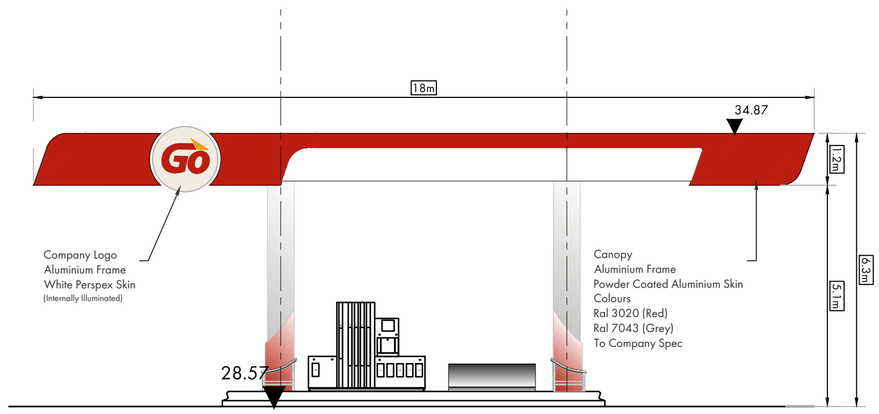
Forecourt Canopy Elevation (C)
Scale 1:100




Forecourt Canopy Elevation (D)
Scale 1:100

1:100
2m 0 2m 4m 6m 8m 10m

| rev | description | date | by |
|---|---|---|---|

| Stage | Project No. | Dwg.No. | Rev |
|---|---|---|---|
| 3 | 3736 | 02-11 | |

Project Title
Proposed Development Of Lands at
Liverpool Road (A57)
Liverpool, L36 2NL

Drawing Title
Bunkering Canopy
with Logo

Client
Lcc Group Ltd

| Page Size | Scale | Date |
|---|---|---|
| A2 | 1:100 | Jun 26 |

| Work Status | Drawn By | Checked By |
|---|---|---|
| Developed Design | KD | JM |

CLARMAN ARCHITECTS
Unit 1, 33 Dungannon Road, Coalisland, Co Tyrone, Tel 02887 747909, e-mail: en@clarman.com