NOTES:
This drawing is subject to Statutory & local Council Approval. This drawing is subject to Planning Approval. This drawing is subject to Building Control Approval. This drawing is subject to a Specific Building and Site Survey. The copyright in this drawing remains vested with Clarman and cannot be reproduced without the express written approval of Clarman.

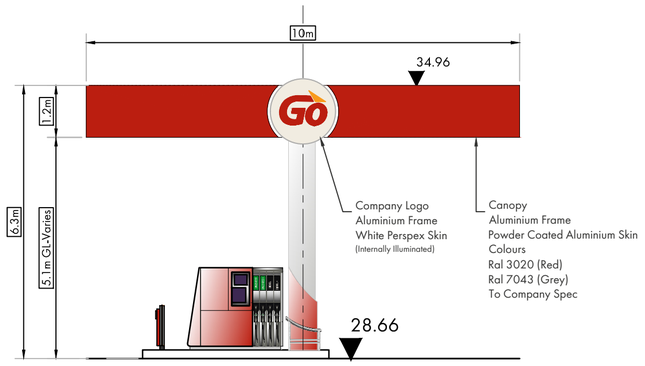

Forecourt Canopy Elevation (A)
Scale 1:100

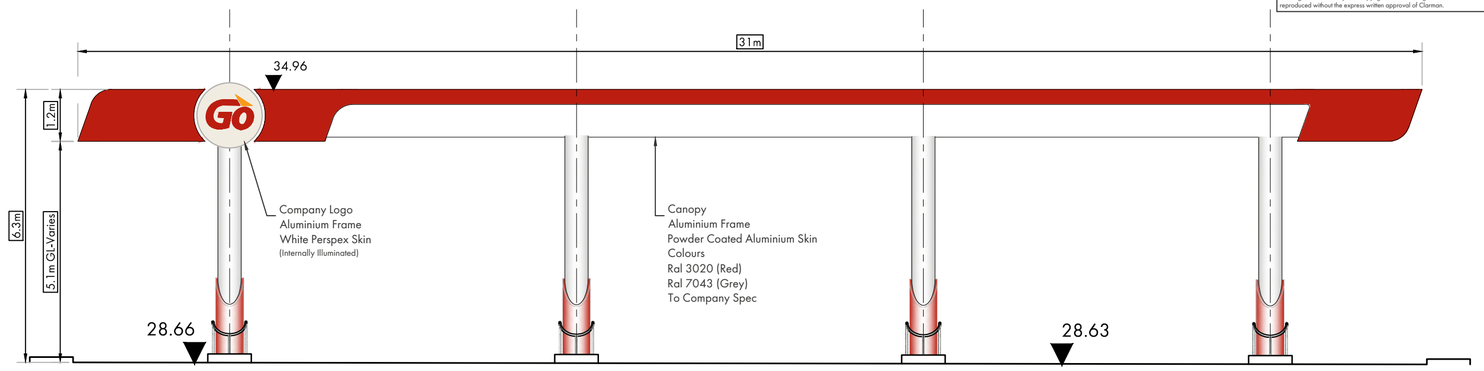

Forecourt Canopy Elevation (B)
Scale 1:100

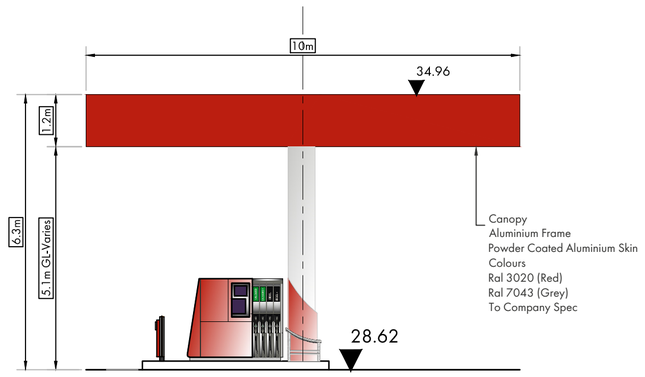

Forecourt Canopy Elevation (C)
Scale 1:100

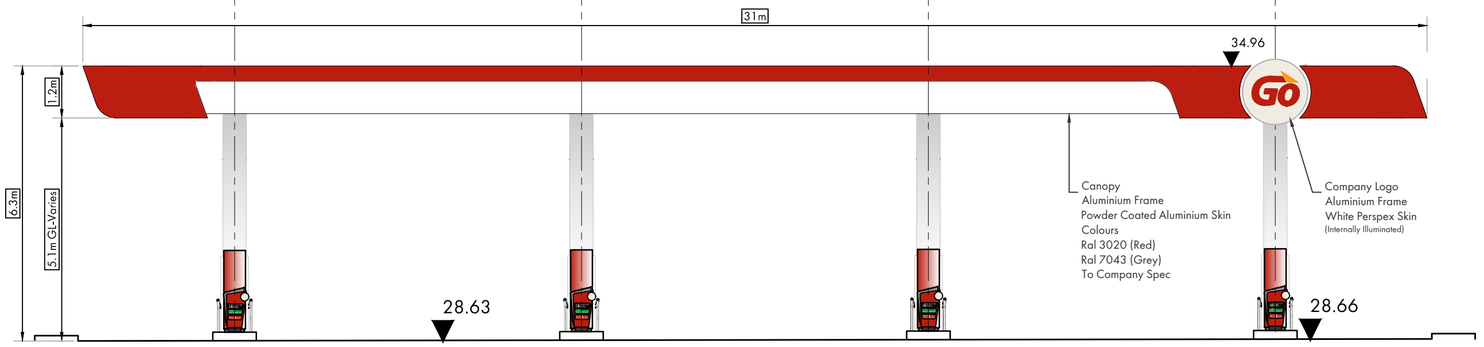

Forecourt Canopy Elevation (D)
Scale 1:100

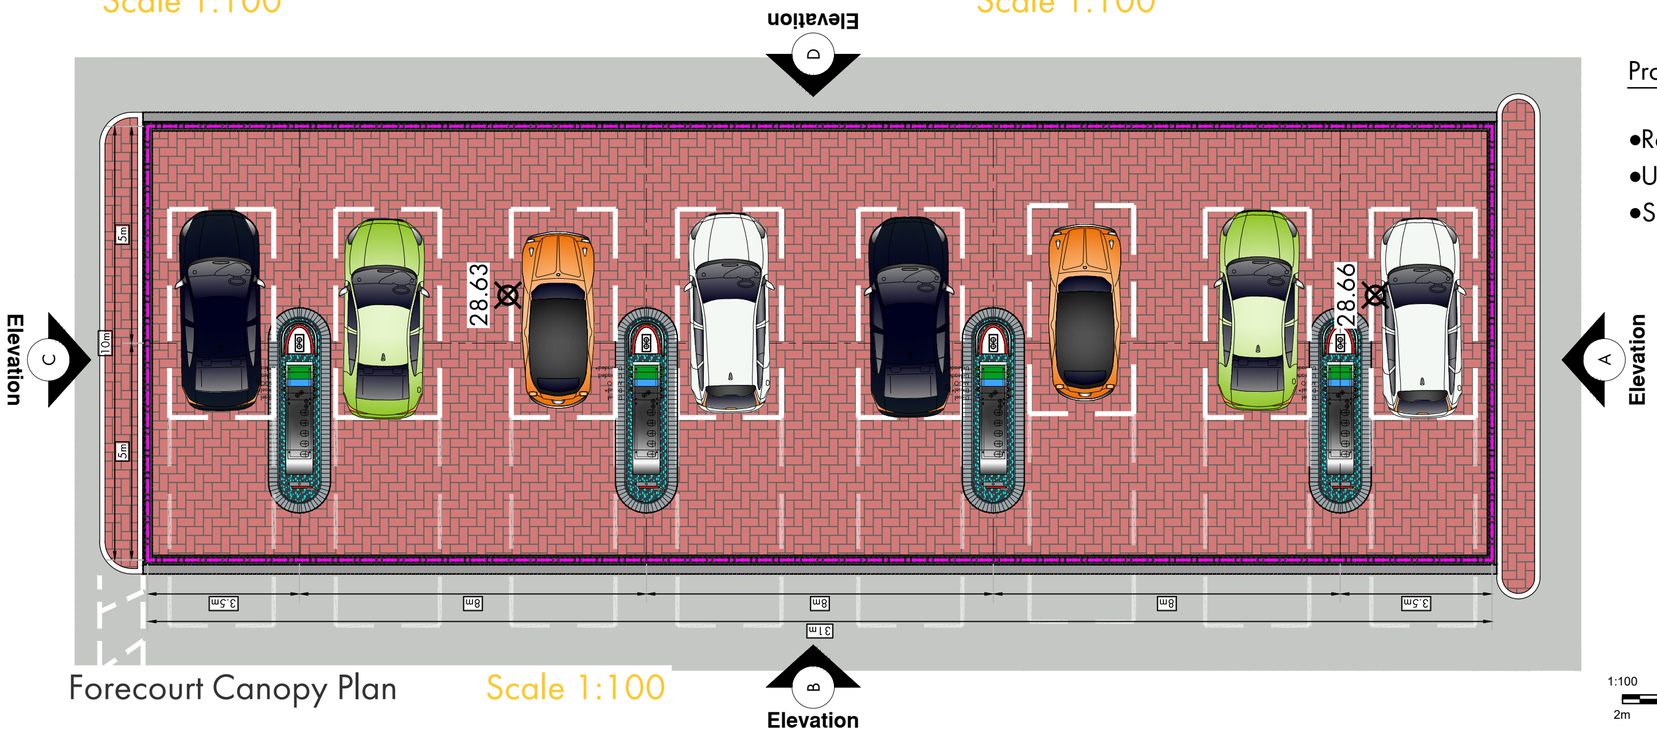

Forecourt Canopy Plan
Scale 1:100

Proposed Canopy Finishes:

- Roof Cover, Top; Single Sheet Metal Cladding (Grey colour)
- Underside Cover: Single Sheet Metal Cladding (white colour)
- Sides and Posts are to be covered with Advertisement cladding.

1:100
2m 0 2m 4m 6m 8m 10m

rev	description	date	by

Stage	Project No.	Dwg.No.	Rev
3	3736	02-01	*

Project Title
Proposed Development Of Lands at Liverpool Road (A57) Liverpool, L36 2NL

Drawing Title
Forecourt Canopy with Logo

Client
Lcc Group Ltd

Page Size	Scale	Date
A2	1:100	Jun 26

Work Status	Drawn By	Checked By
Developed Design	KD	JM

CLARMAN ARCHITECTS
Unit 1, 33 Dungannon Road, Coalisland, Co Tyrone, Tel 02887 747900, e-mail: cm@clarman.com