

NOTES
This drawing is subject to Statutory & local Council Approval. This drawing is subject to Planning Approval. This drawing is subject to Building Control Approval. This drawing is subject to a Specific Building and Site Survey. The copyright in this drawing remains vested with Clarman and cannot be reproduced without the express written approval of Clarman.

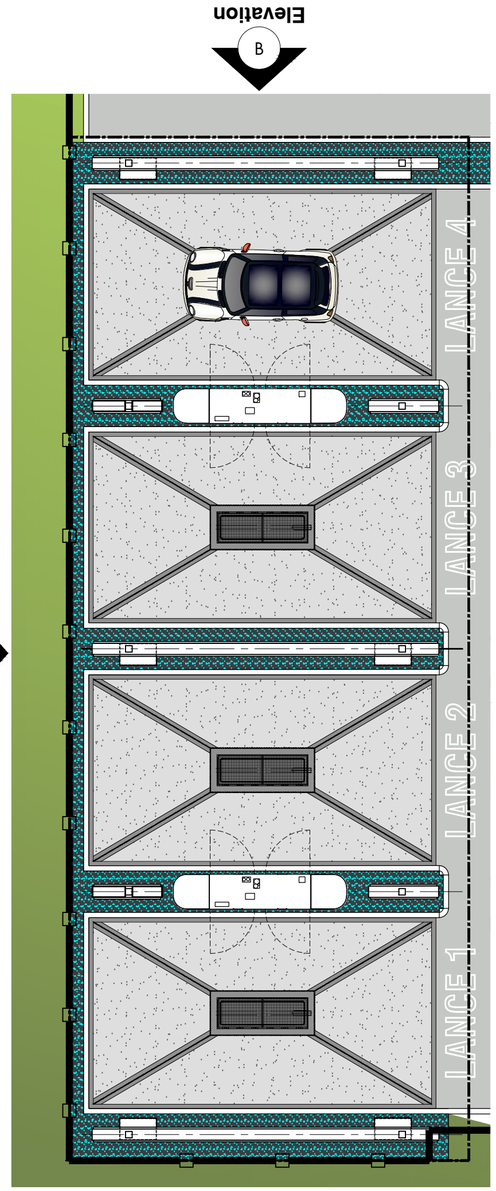


Lance Wash Canopy Plan Scale 1:100

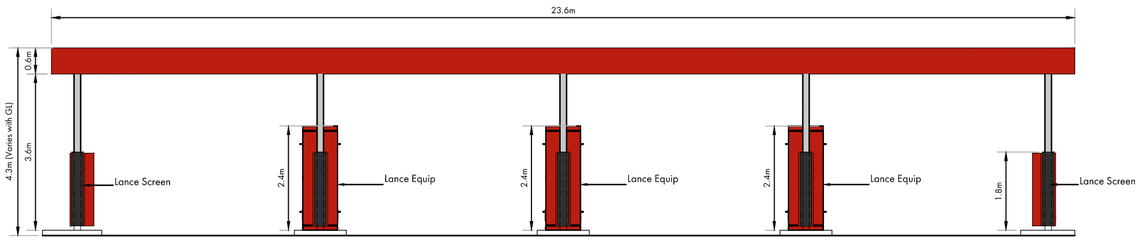


Lance Wash Canopy Elevation (A) Scale 1:100




Lance Wash Canopy Elevation (B) Scale 1:100

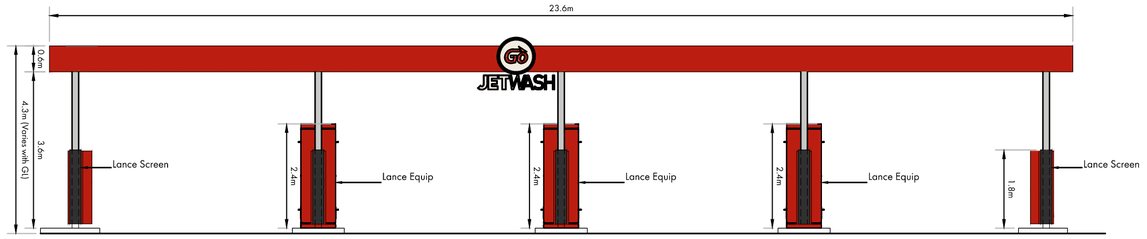


Lance Wash Canopy Elevation (C) Scale 1:100

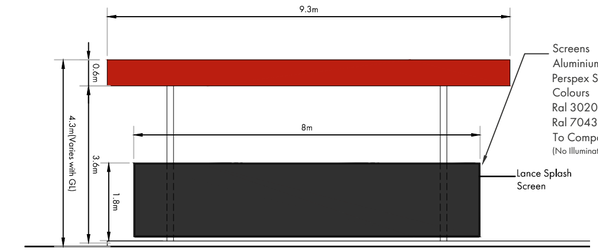

Lance Wash Canopy Elevation (D) Scale 1:100

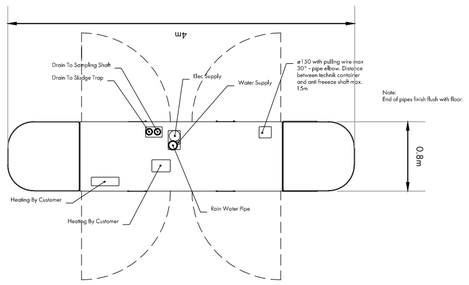

Lance Wash Equip Plan Scale 1:50

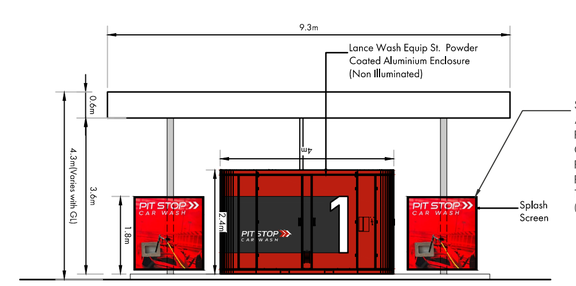

Lance Wash Equip Elevation Scale 1:100
(Internal Screen)

Proposed Canopy Finishes:

- Roof Cover, Top; Single Sheet Metal Cladding (Grey colour)
- Underside Cover: Single Sheet Metal Cladding (white colour)
- Sides and Posts are to be covered with Advertisement cladding.

1:50
1m 0 1m 2m 3m 4m 5m

1:100
2m 0 2m 4m 6m 8m 10m

rev	description	date	by

Stage	Project No.	Dwg.No.	Rev
3	3736	02-12	*

Project Title
Proposed Development Of Lands at
Liverpool Road (A57)
Liverpool, L36 2NL

Drawing Title
Lance Wash
with Logo

Client
LCC Group Ltd

Page Size	Scale	Date
A2	1:100 / 1:50	Jun 26

Work Status	Drawn By	Checked By
Developed Design	KD	DC

CLARMAN ARCHITECTS
Unit 1, 33 Dungannon Road, Coalisland, Co Tyrone, Tel 02887 747909 , e-mail: mail@clarman.com