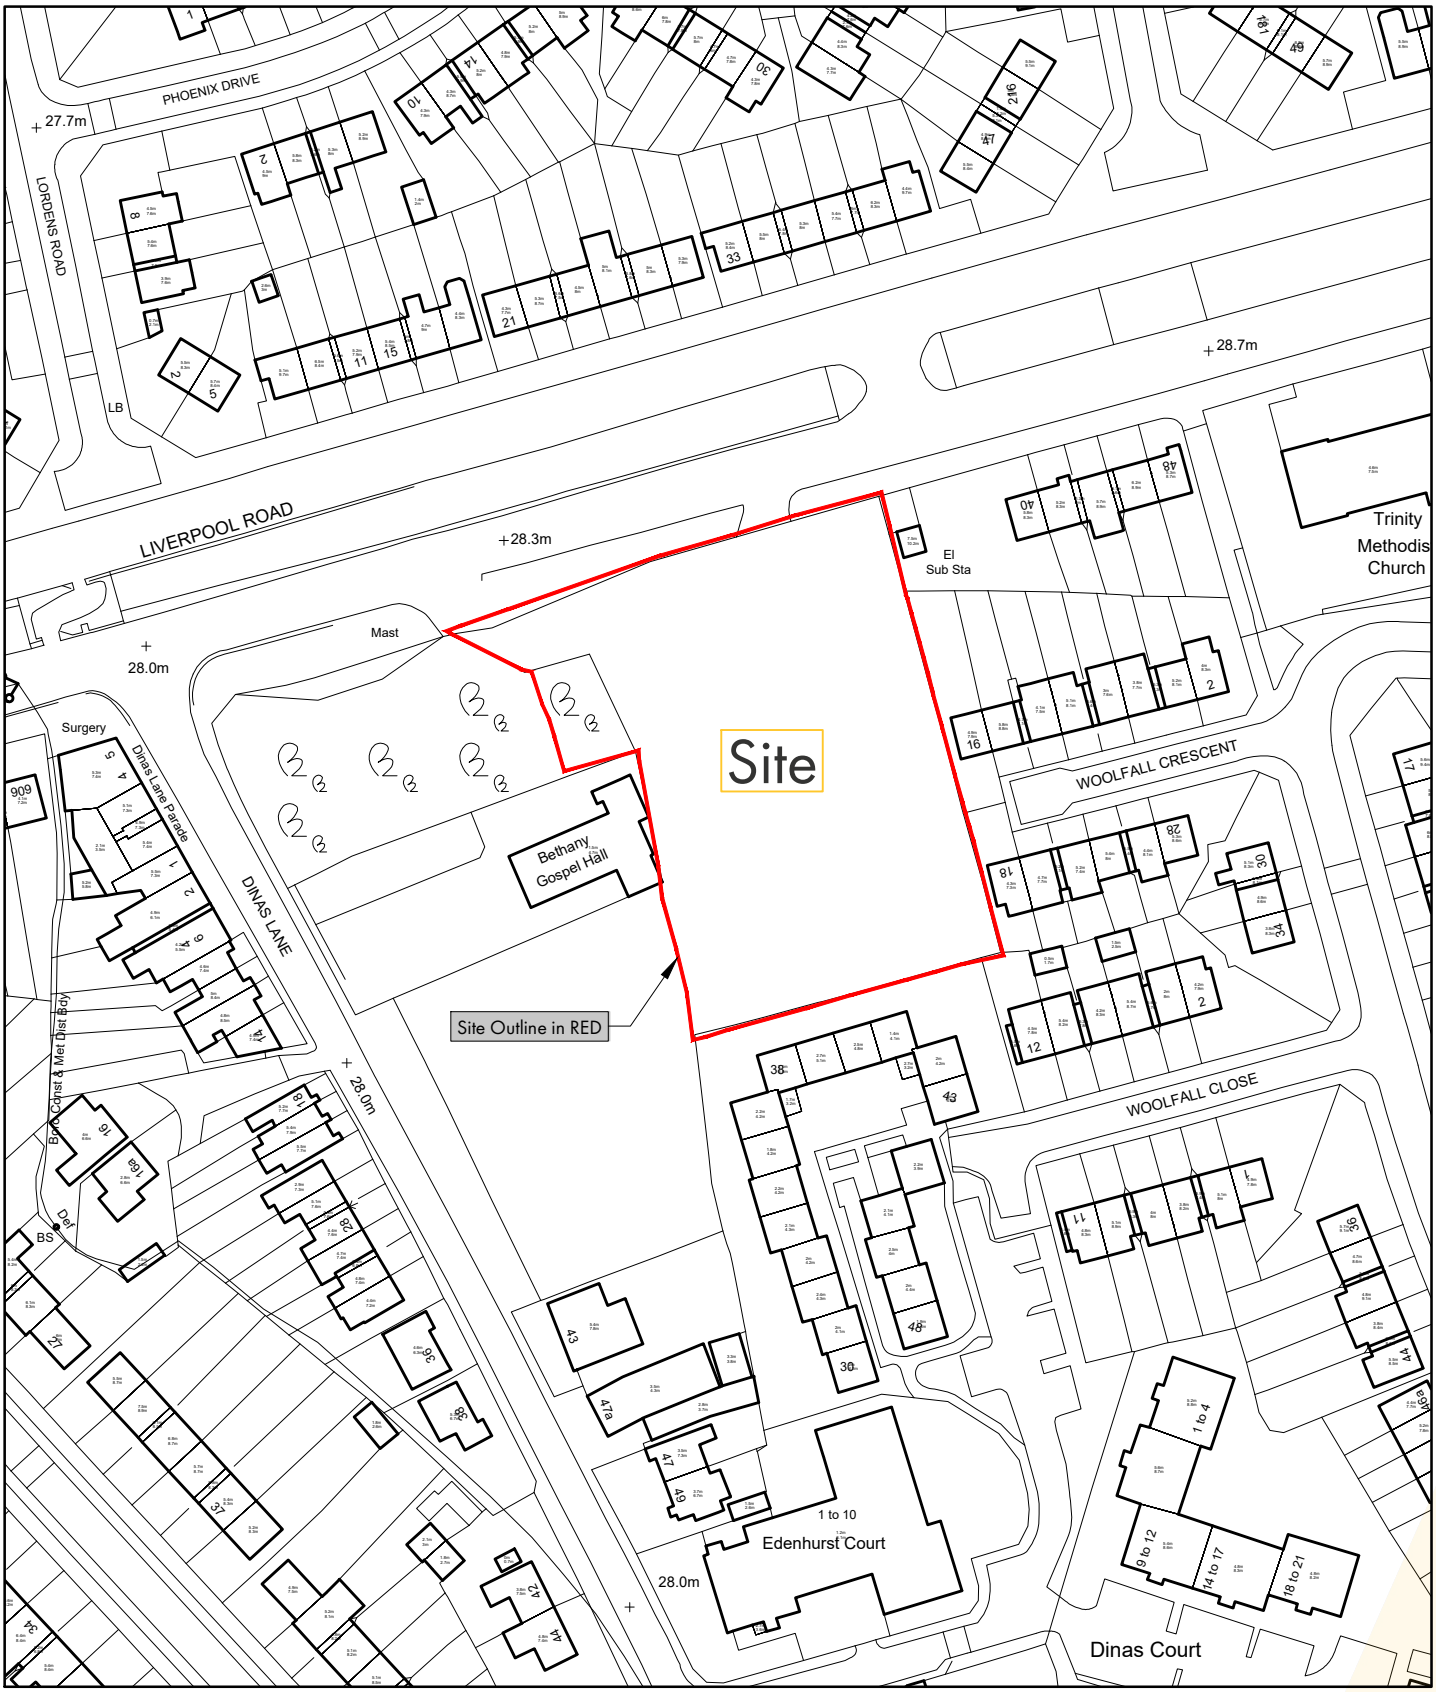

Location Map Scale 1:1250

1:1250

25m 0 25m 50m 75m 100m 125m

Stage	Project No.	Dwg.No.	Rev	Page Size	Scale	Date	Work Status	Drawn By	Checked By
3	3736	01	A	A4	1:1250	May 26	Developed Design	KD	DC

rev	description	date	by
Rev B	Planning Consultant Amendments	08.06.26	KD
Rev A	Planning Consultant Amendements	02.06.26	KD

Project Title
Proposed Development Of Lands At
Liverpool Road (A57),
Liverpool, L36 2NL.

Drawing Title
Location Map

Client
LCC Group Ltd

NOTES:
This drawing is subject to Statutory & local Council Approval. This drawing is subject to Planning Approval. This drawing is subject to Building Control Approval. This drawing is subject to a Specific Building and Site Survey. The copyright in this drawing remains vested with Clarman and cannot be reproduced without the express written approval of Clarman.

CLARMAN ARCHITECTS
Unit 1, 38 Dungannon Road, Coalisland, Co Tyrone, Tel 02887 747902, e-mail: ac@clarman.com