

NOTES:
This drawing is subject to Statutory & local Council Approval. This drawing is subject to Planning Approval. This drawing is subject to Building Control Approval. This drawing is subject to a Specific Building and Site Survey. The copyright in this drawing remains vested with Clarman and cannot be reproduced without the express written approval of Clarman.

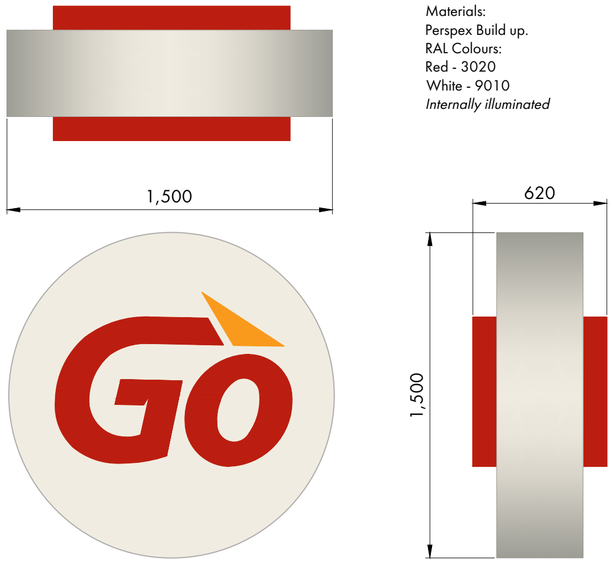

Materials:
Perspex Build up.
RAL Colours:
Red - 3020
White - 9010
Internally illuminated

Type 1 Signage - Go Round Signage (at Canopies) Scale 1:20

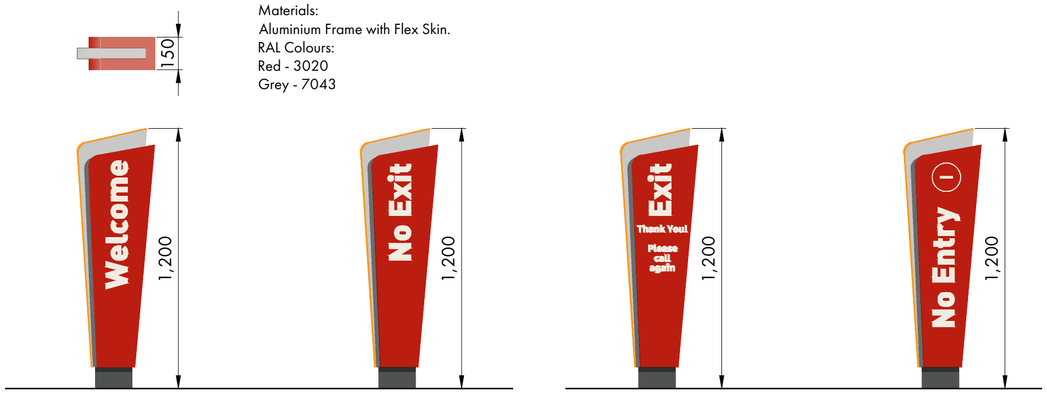


Materials:
Aluminium Frame with Flex Skin.
RAL Colours:
Red - 3020
Grey - 7043

Entrance Directional Sign


Exit Directional Sign

Type 2 Signage - Directional Signage Scale 1:20

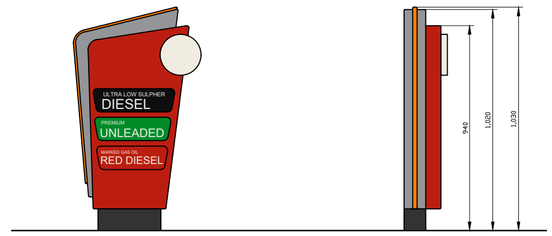


Materials:
Aluminium Frame with Flex Skin.
RAL Colours:
Red - 3020
Grey - 7043

Type 3 Signage - Grade Sign Scale 1:20

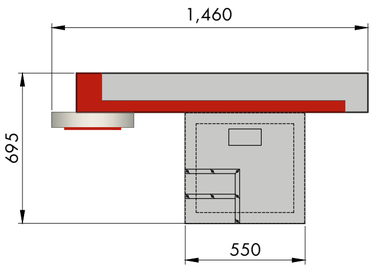

Materials:
Stainless Steel Frame
Powder coated
Aluminum Skin
RAL Colours:
Red - 3020
Grey - 7043

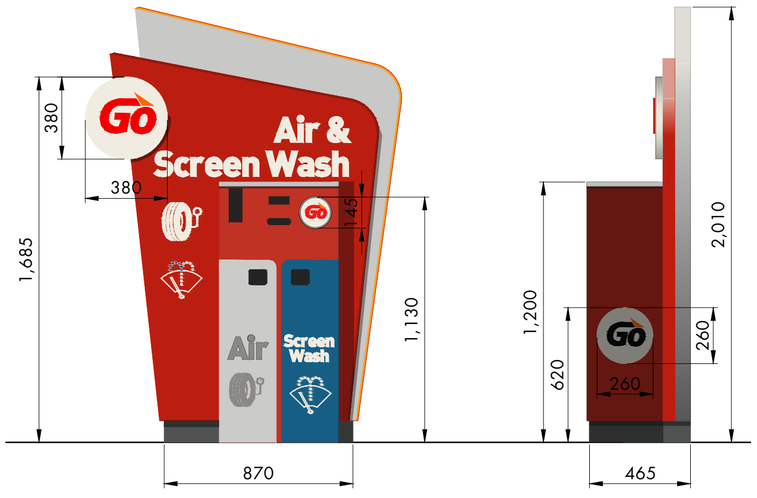

Type 4 Signage - Grade Signage Scale 1:20




Type 5 Signage - Drive Thru Wash Small Signage Scale 1:20



Type 7 Signage - Jet Wash Screen Signage Scale 1:20



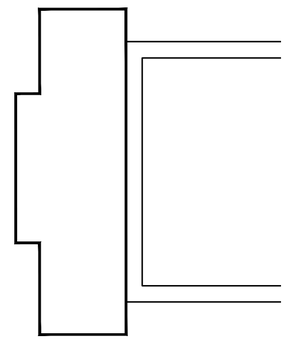



Type 6 Signage - Jet Wash Signage Scale 1:20

1:20
400mm 0 400mm 800mm 1200mm 1600mm 2000mm

1:50
1m 0 1m 2m 3m 4m 5m

rev	description	date	by

Stage	Project No.	Dwg.No.	Rev
3	3736	02-13	

Project Title
Proposed Development Of Lands at
Liverpool Road (A57)
Liverpool, L36 2NL

Drawing Title
Signage Details

Client
LCC Group Ltd

Page Size	Scale	Date
A2	1:20/ 1:50	Jun 26

Work Stage	Drawn By	Checked By
Developed Design	KD	JM

CLARMAN ARCHITECTS
Unit 1, 33 Dungannon Road, Coalisland, Co Tyrone, Tel 02887 747900 , e-mail: ca@clarman.com