
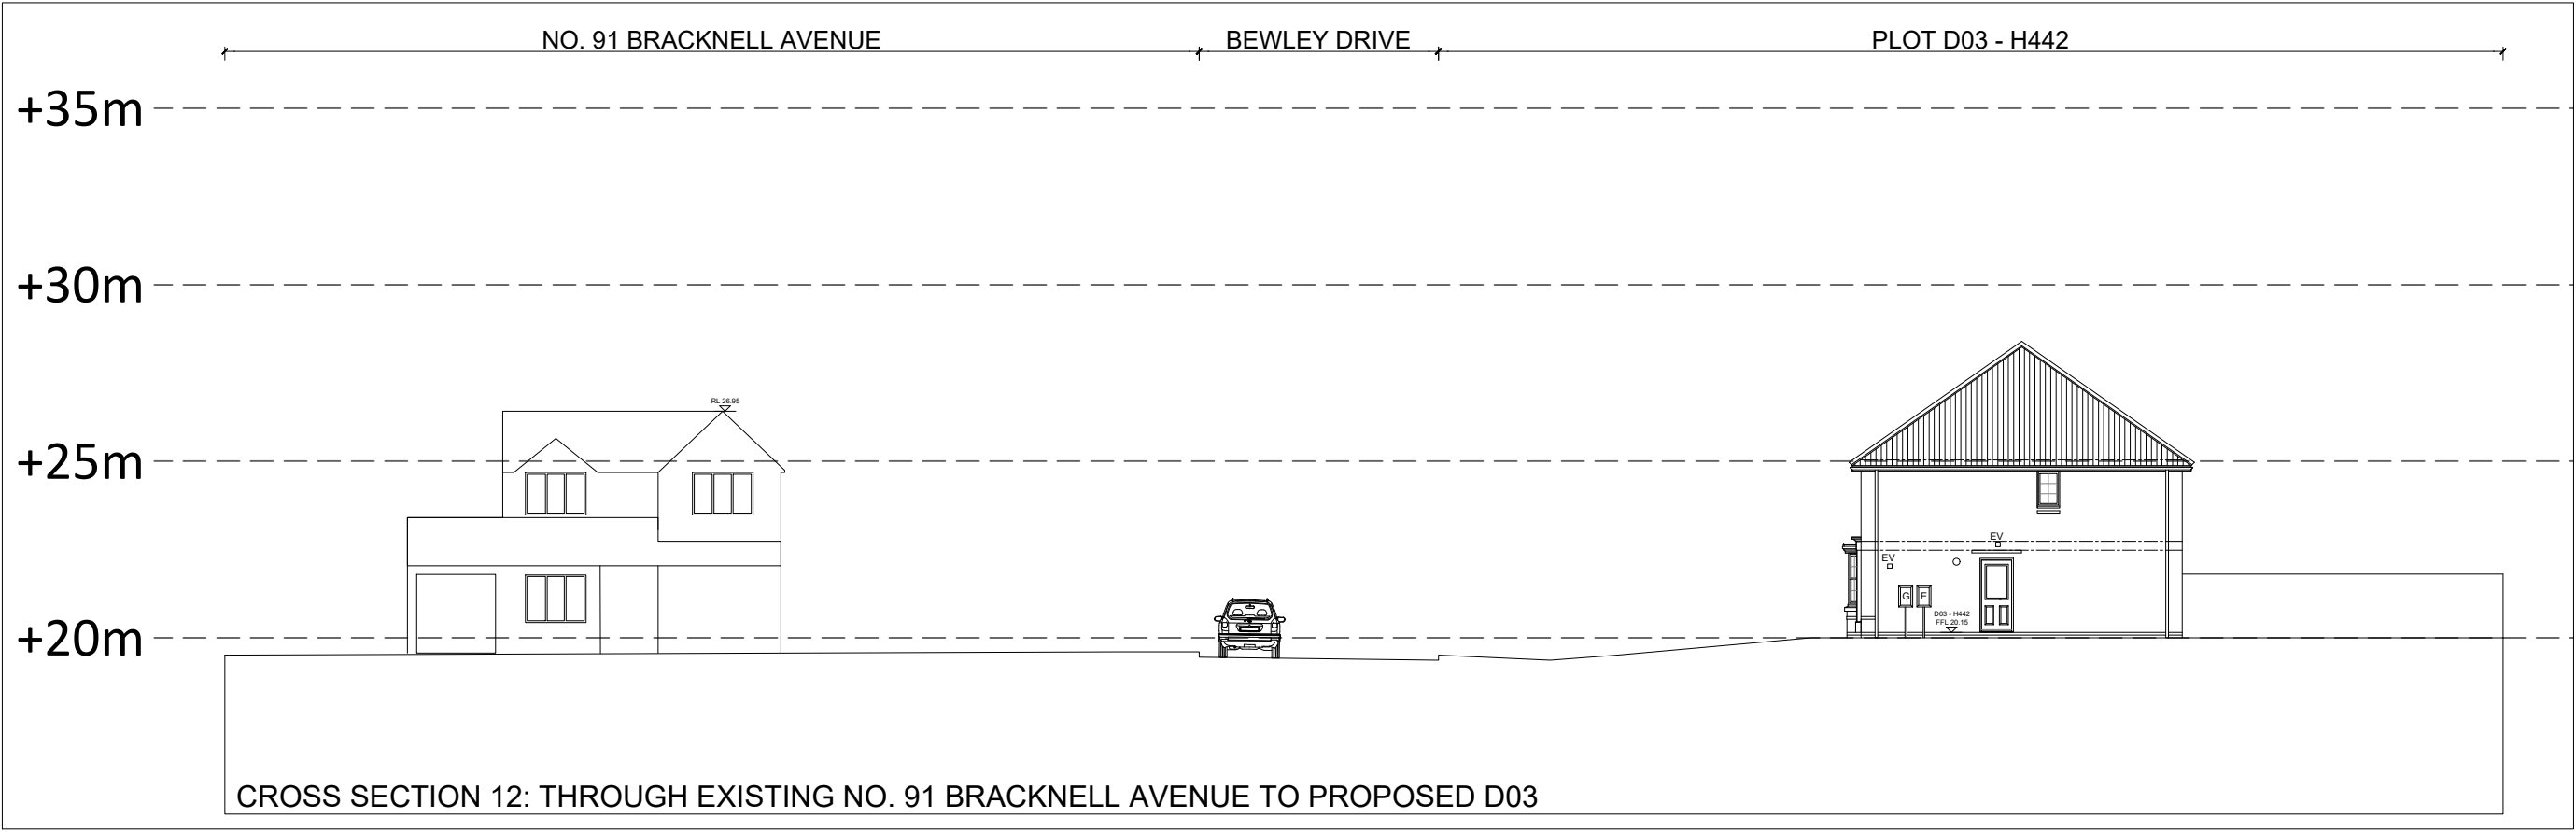
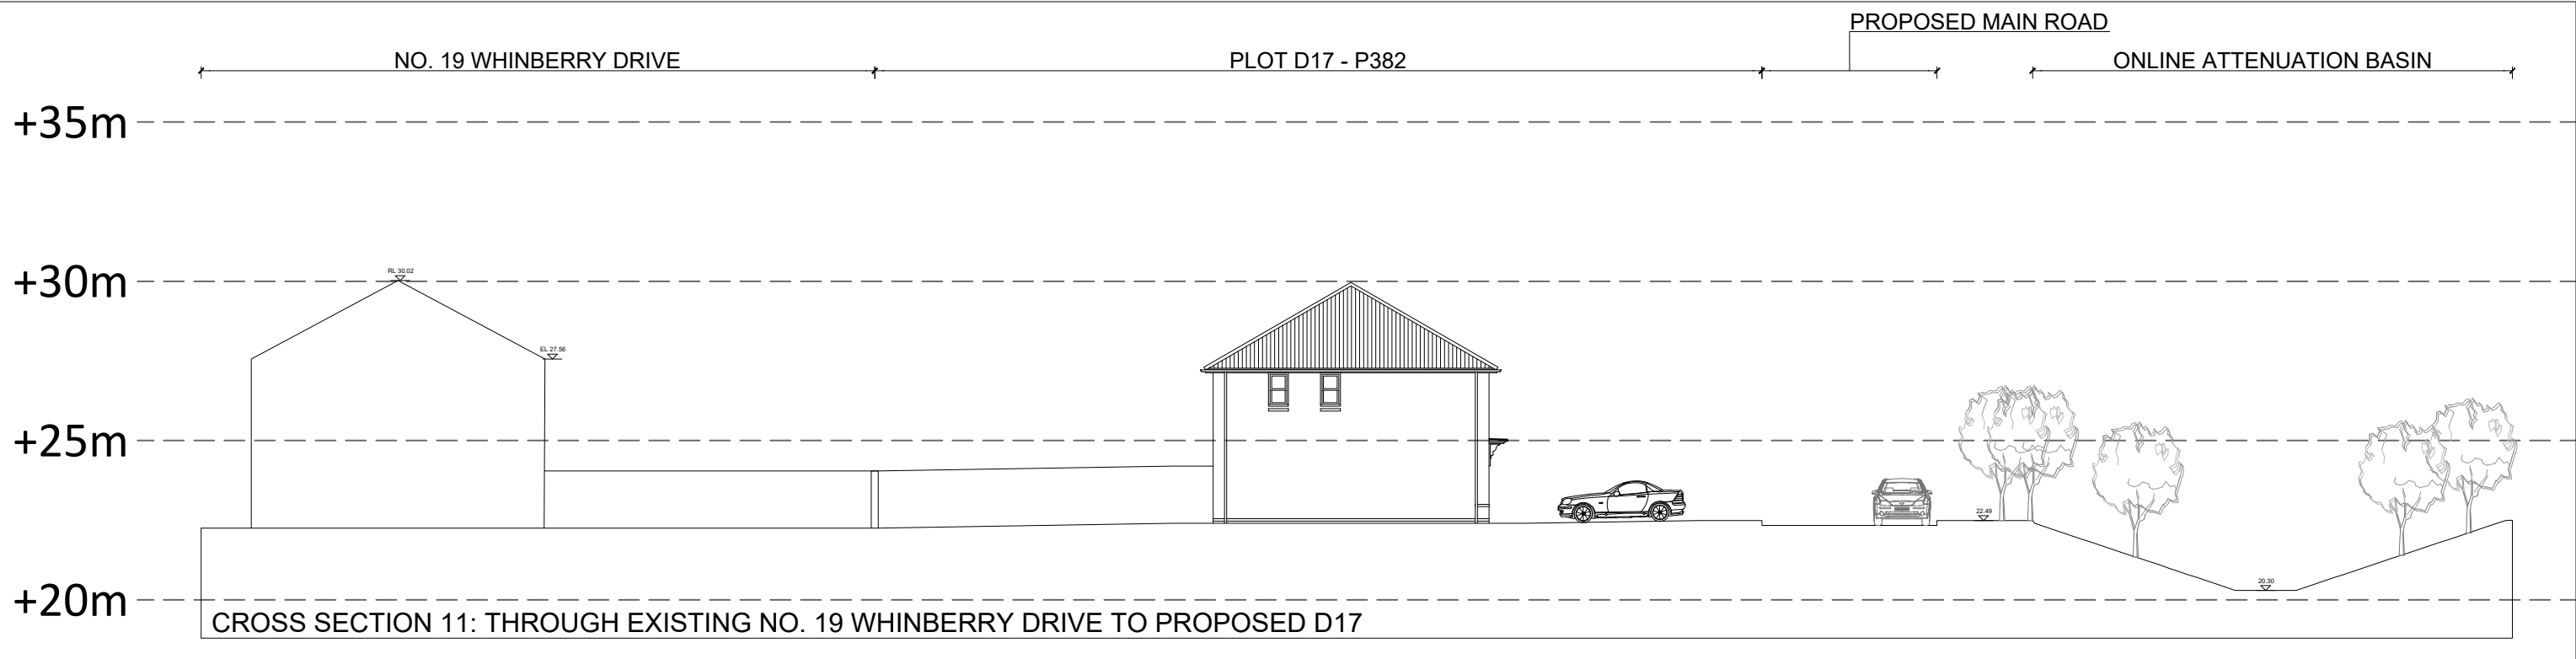
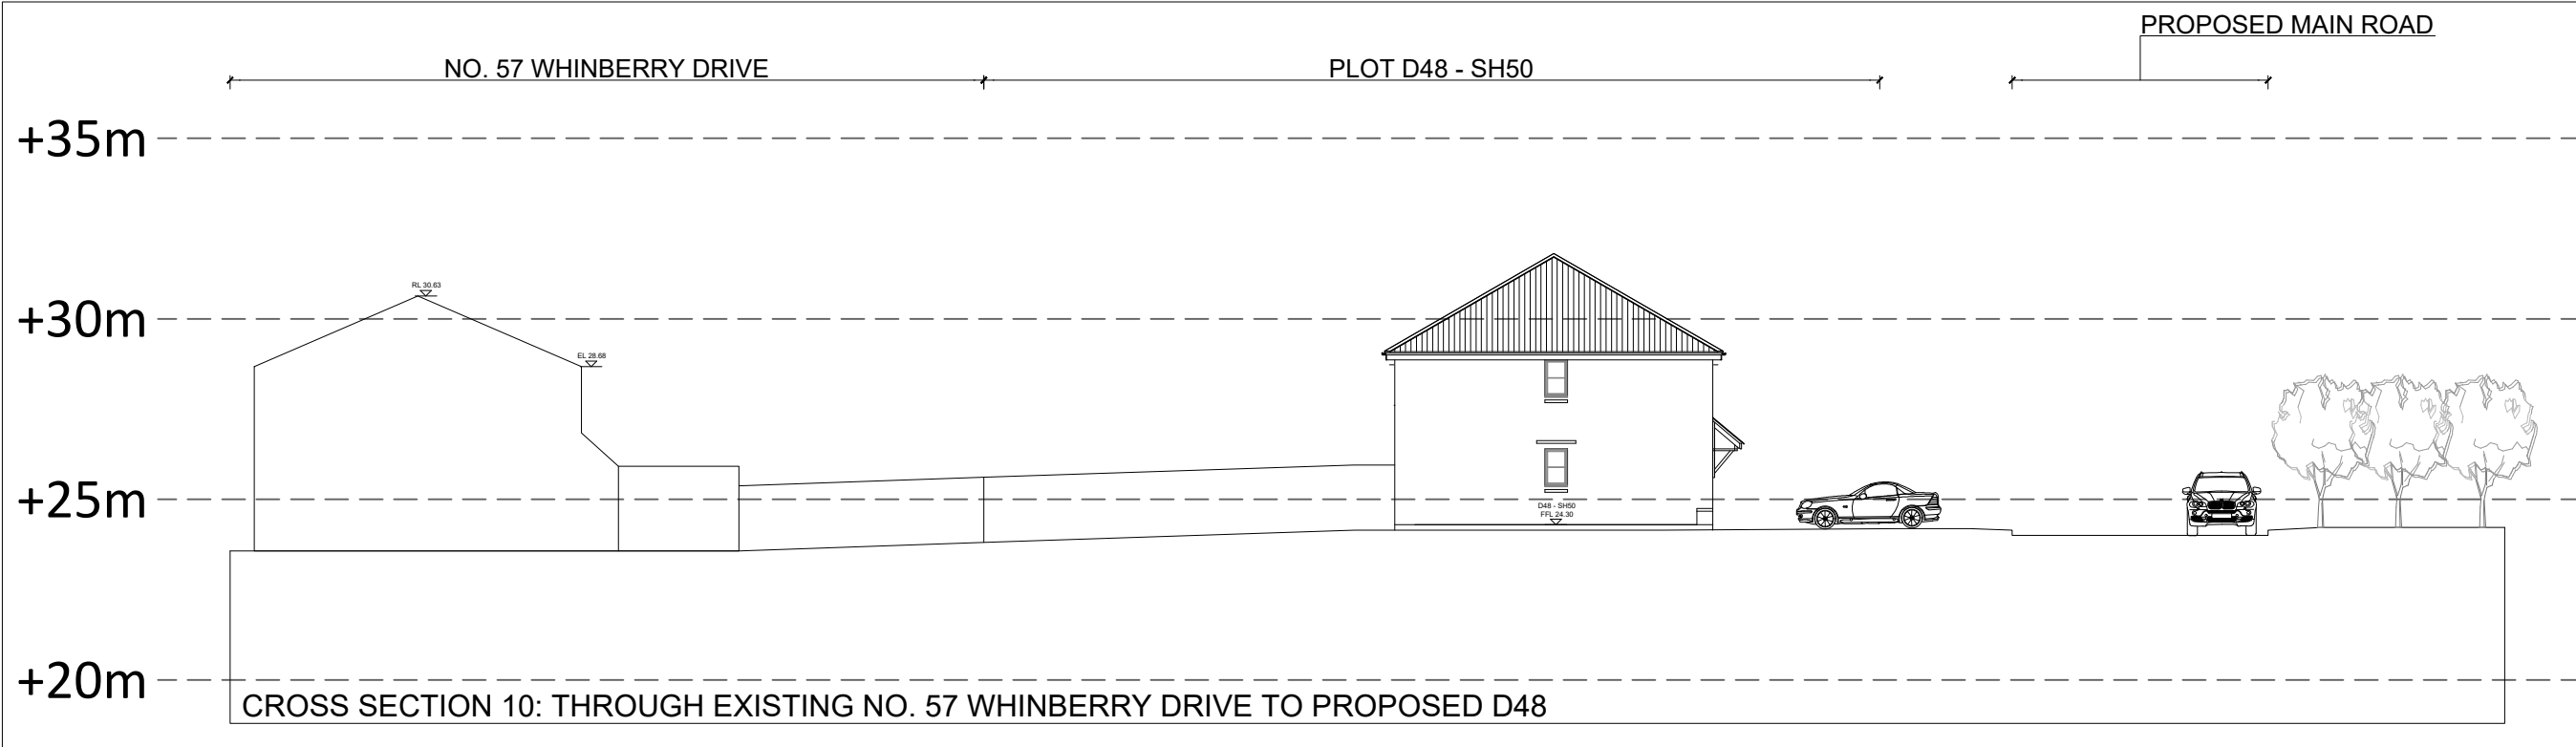
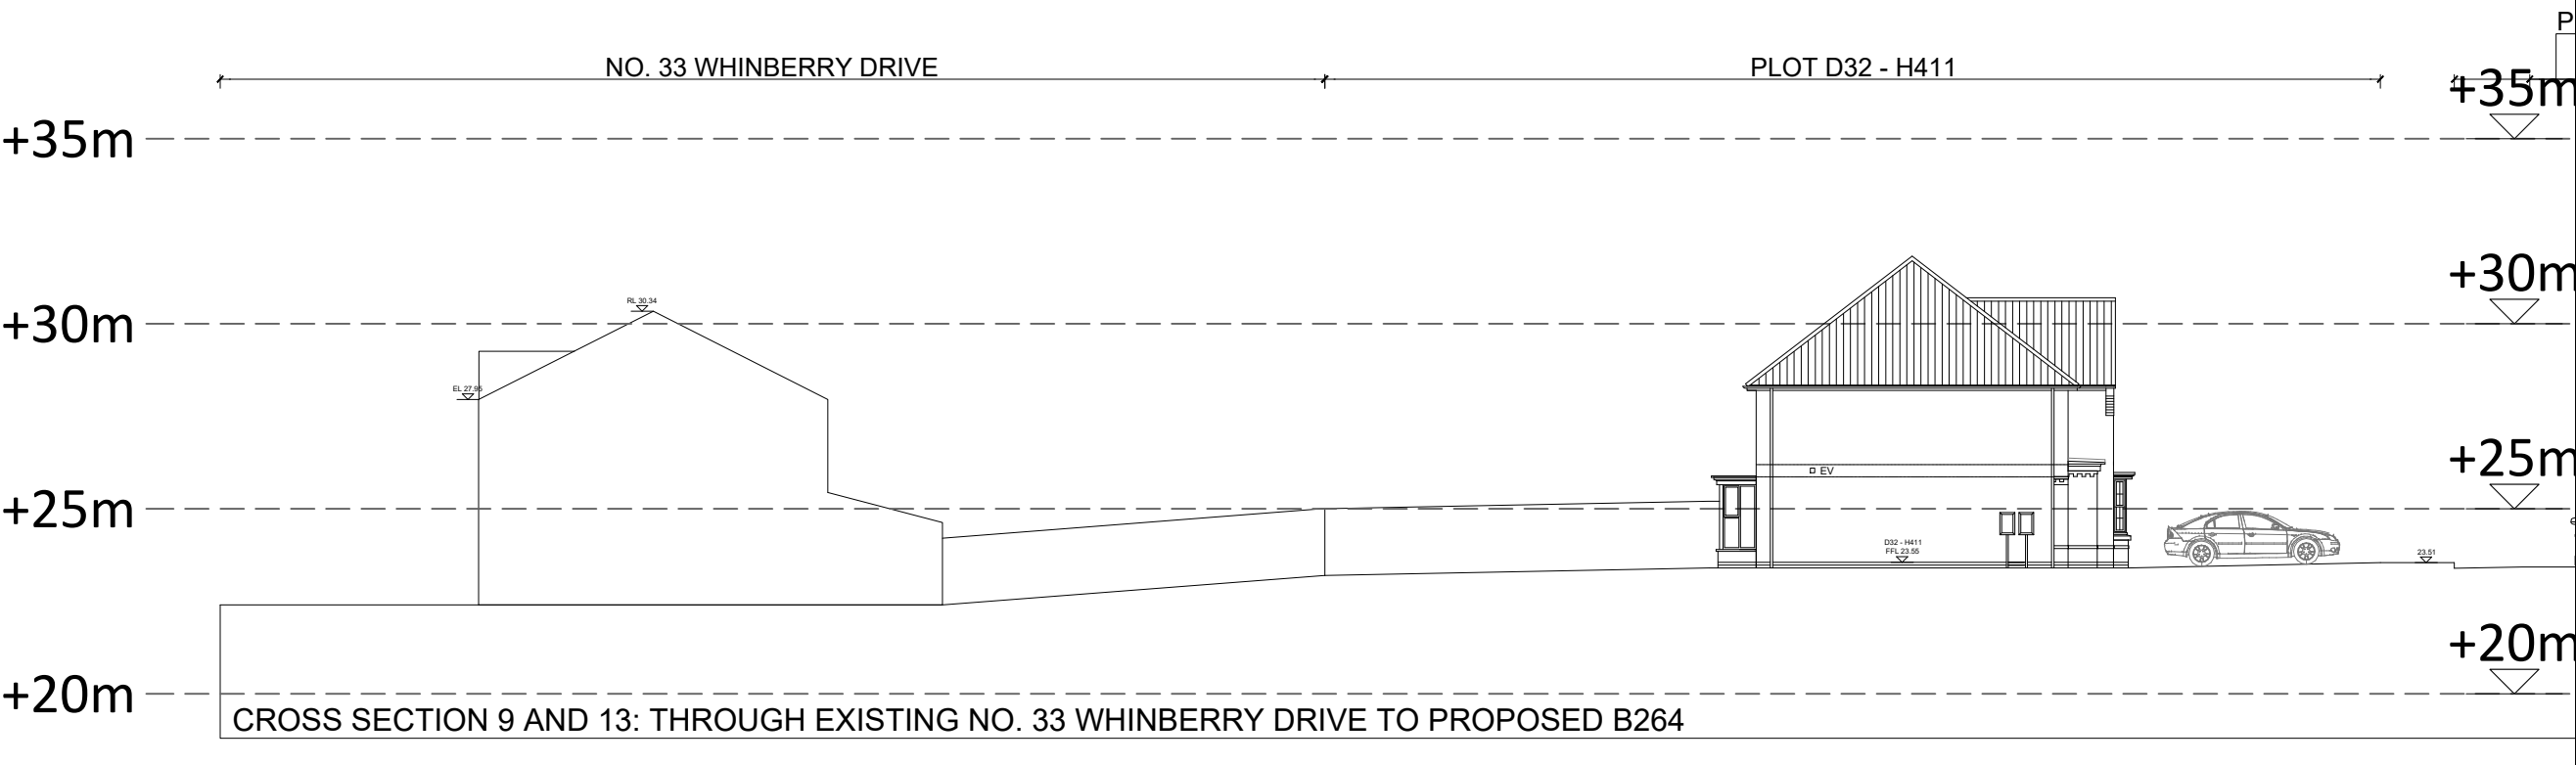
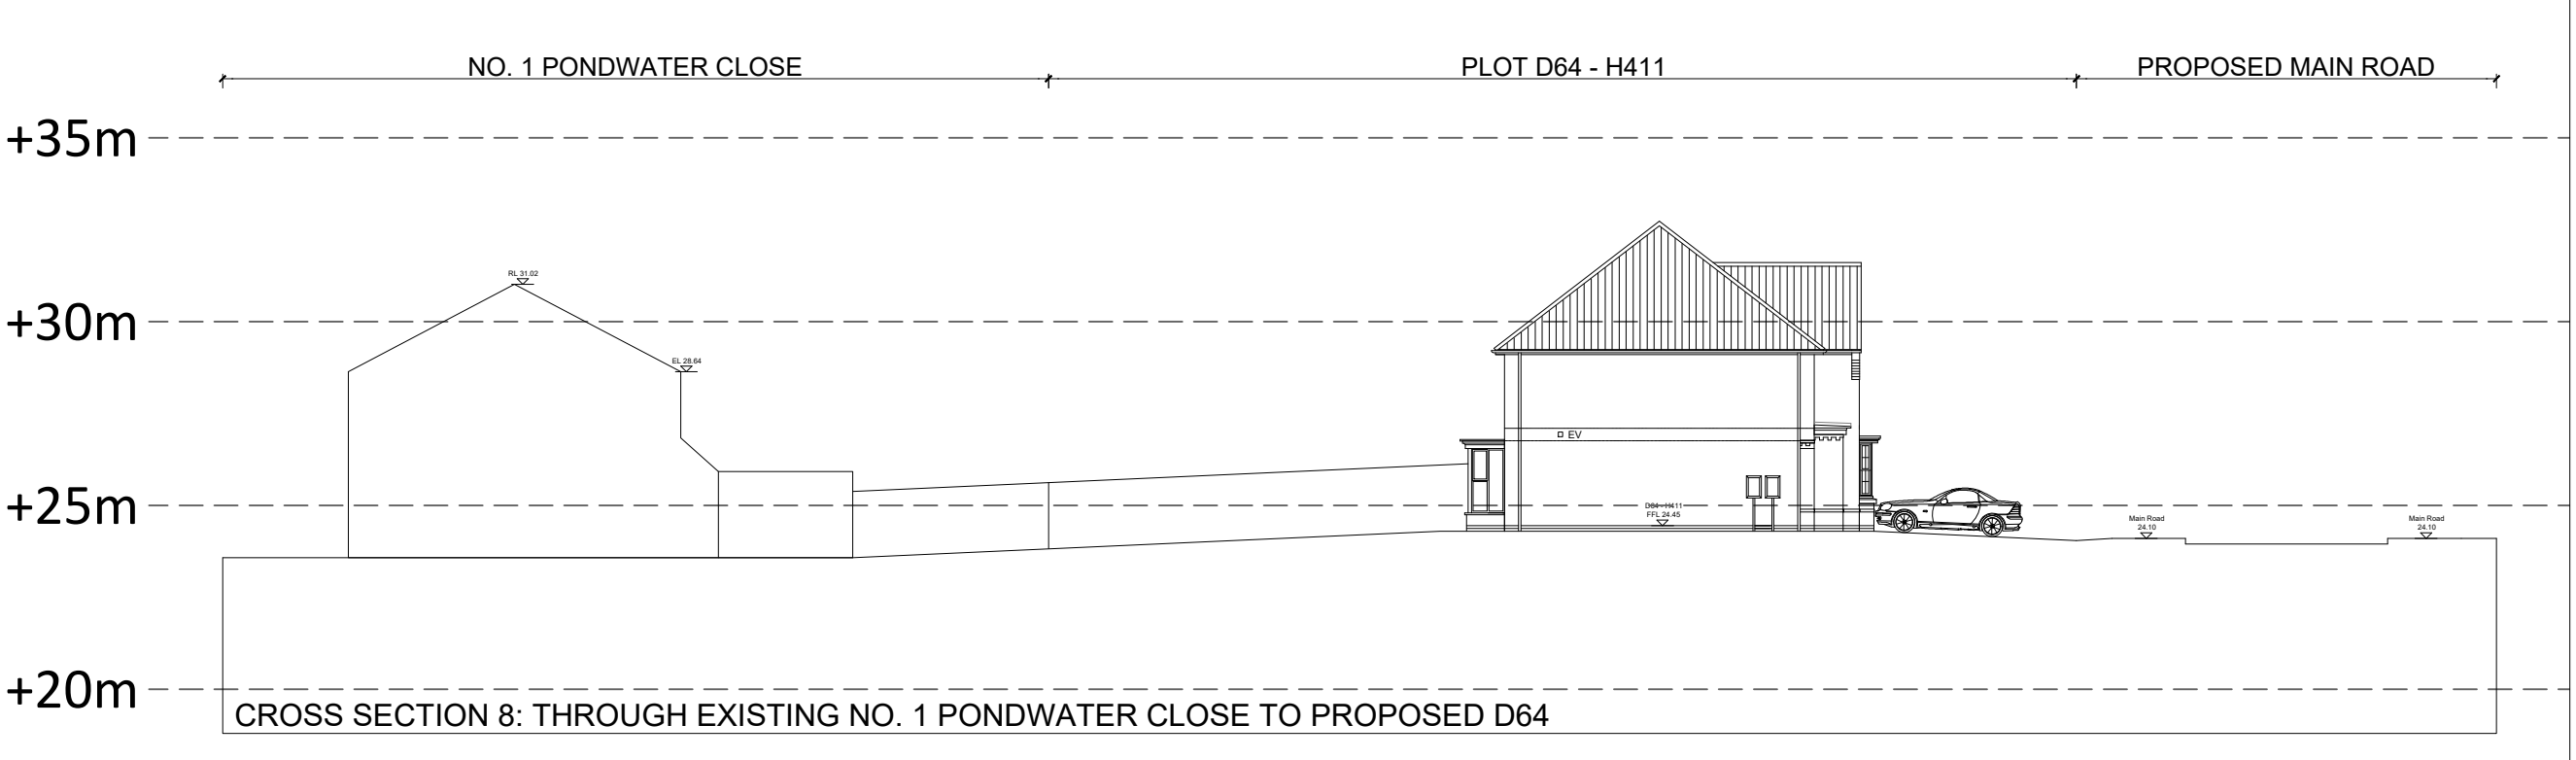
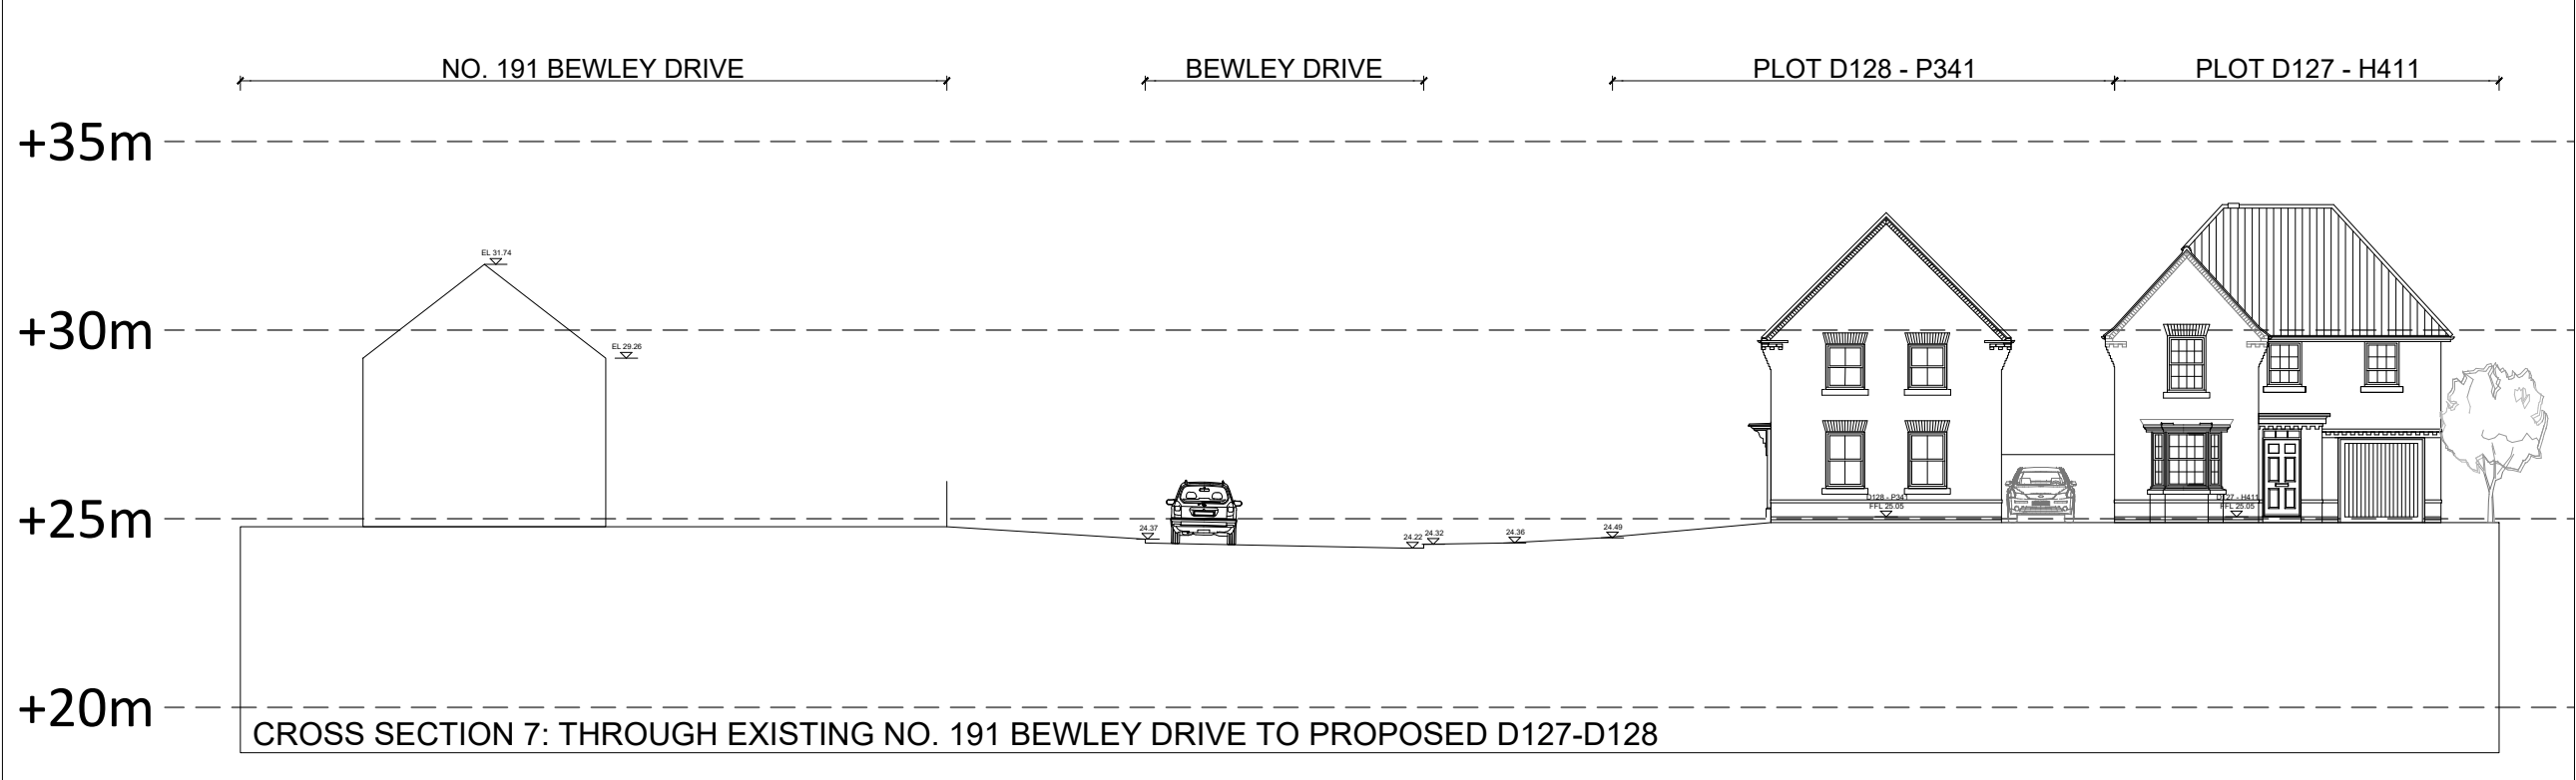


CHERRYFIELD DRIVE

SITE CROSS SECTIONS 2 of 3

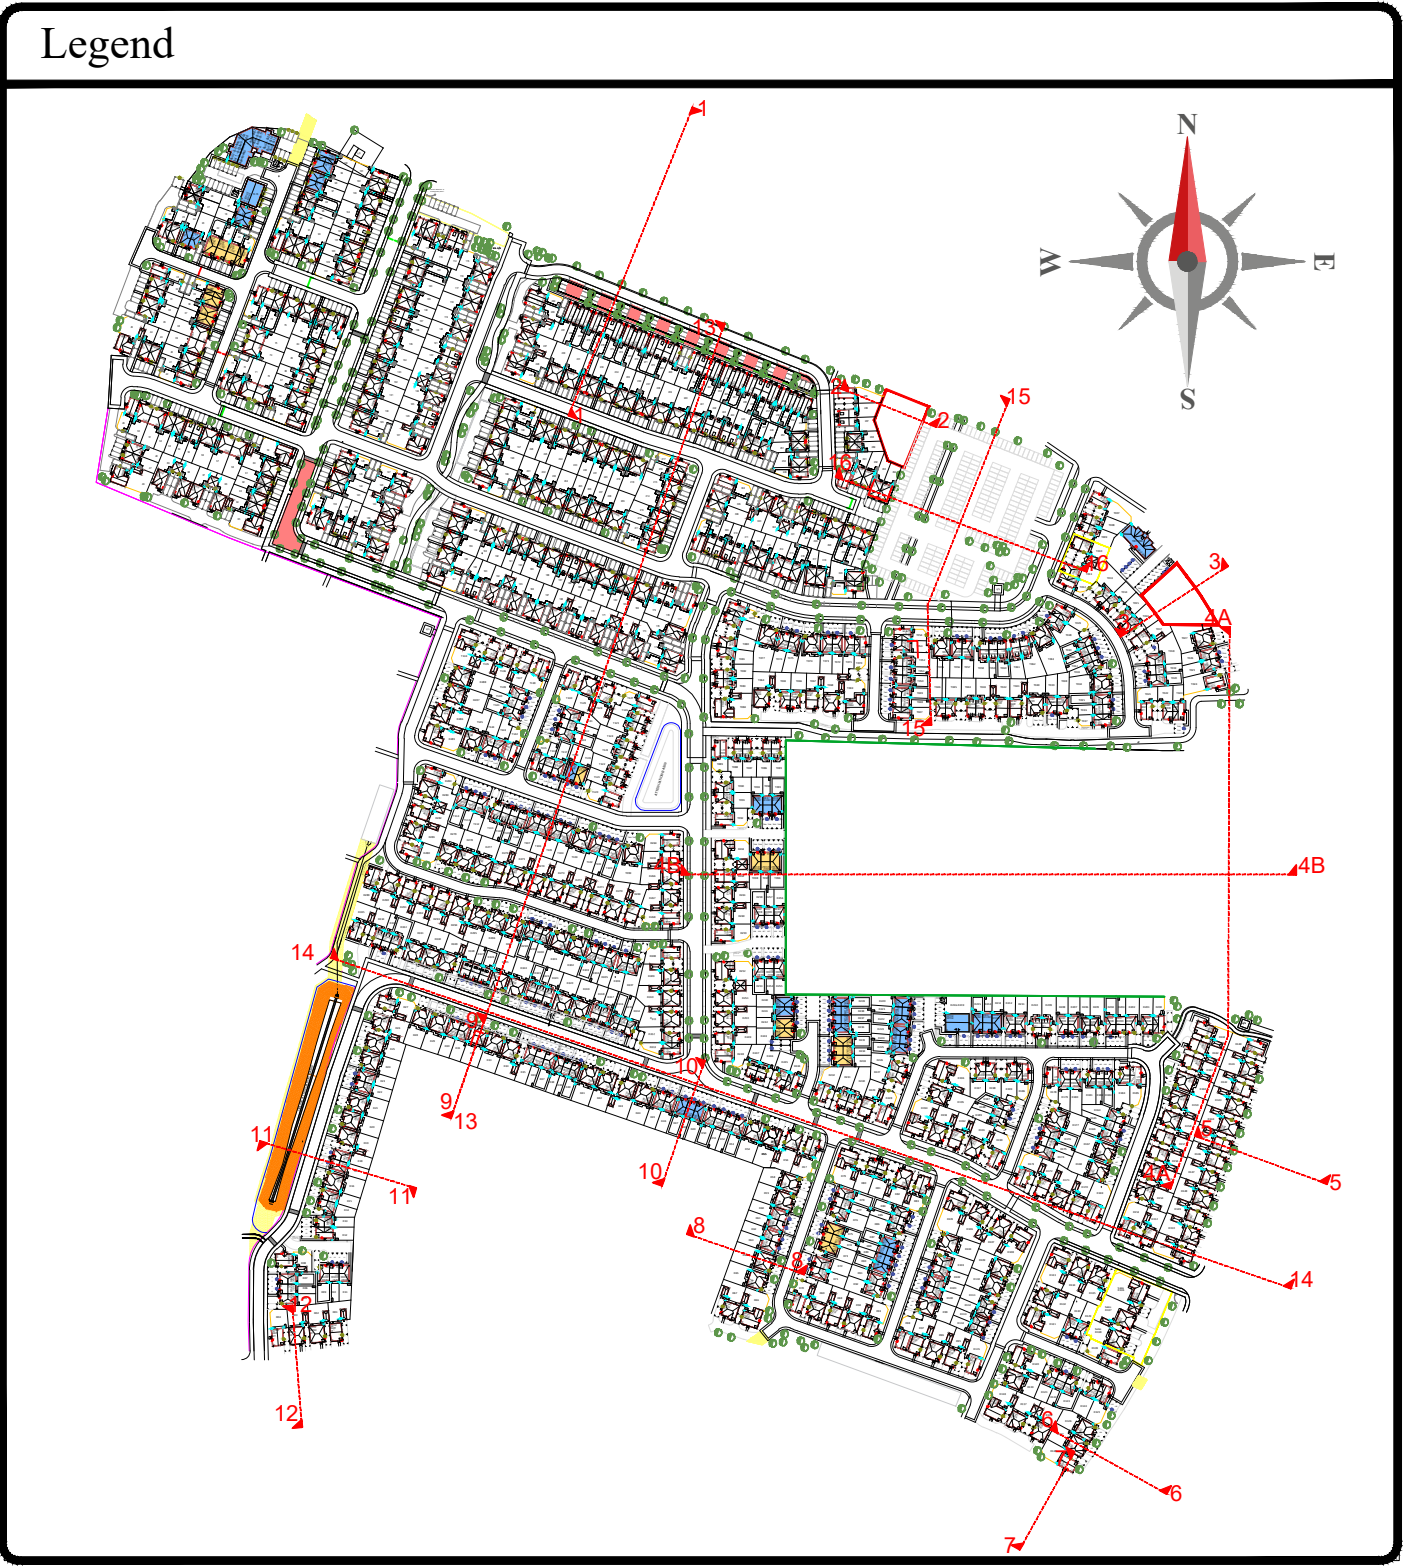

Revision	Description	Date	Design By
1	CHERRYFIELD DRIVE		
2	Site Cross Sections		
3	2 of 3		
Design By	Date	Scale of S.D.	Revision
LP	03.05.24	1:200	P01
H8470 - DWH -	XX	-XX-DR-CE-	300022

Do not scale from this drawing. Work to given dimensions only. Any discrepancies are to be reported to Originator.