




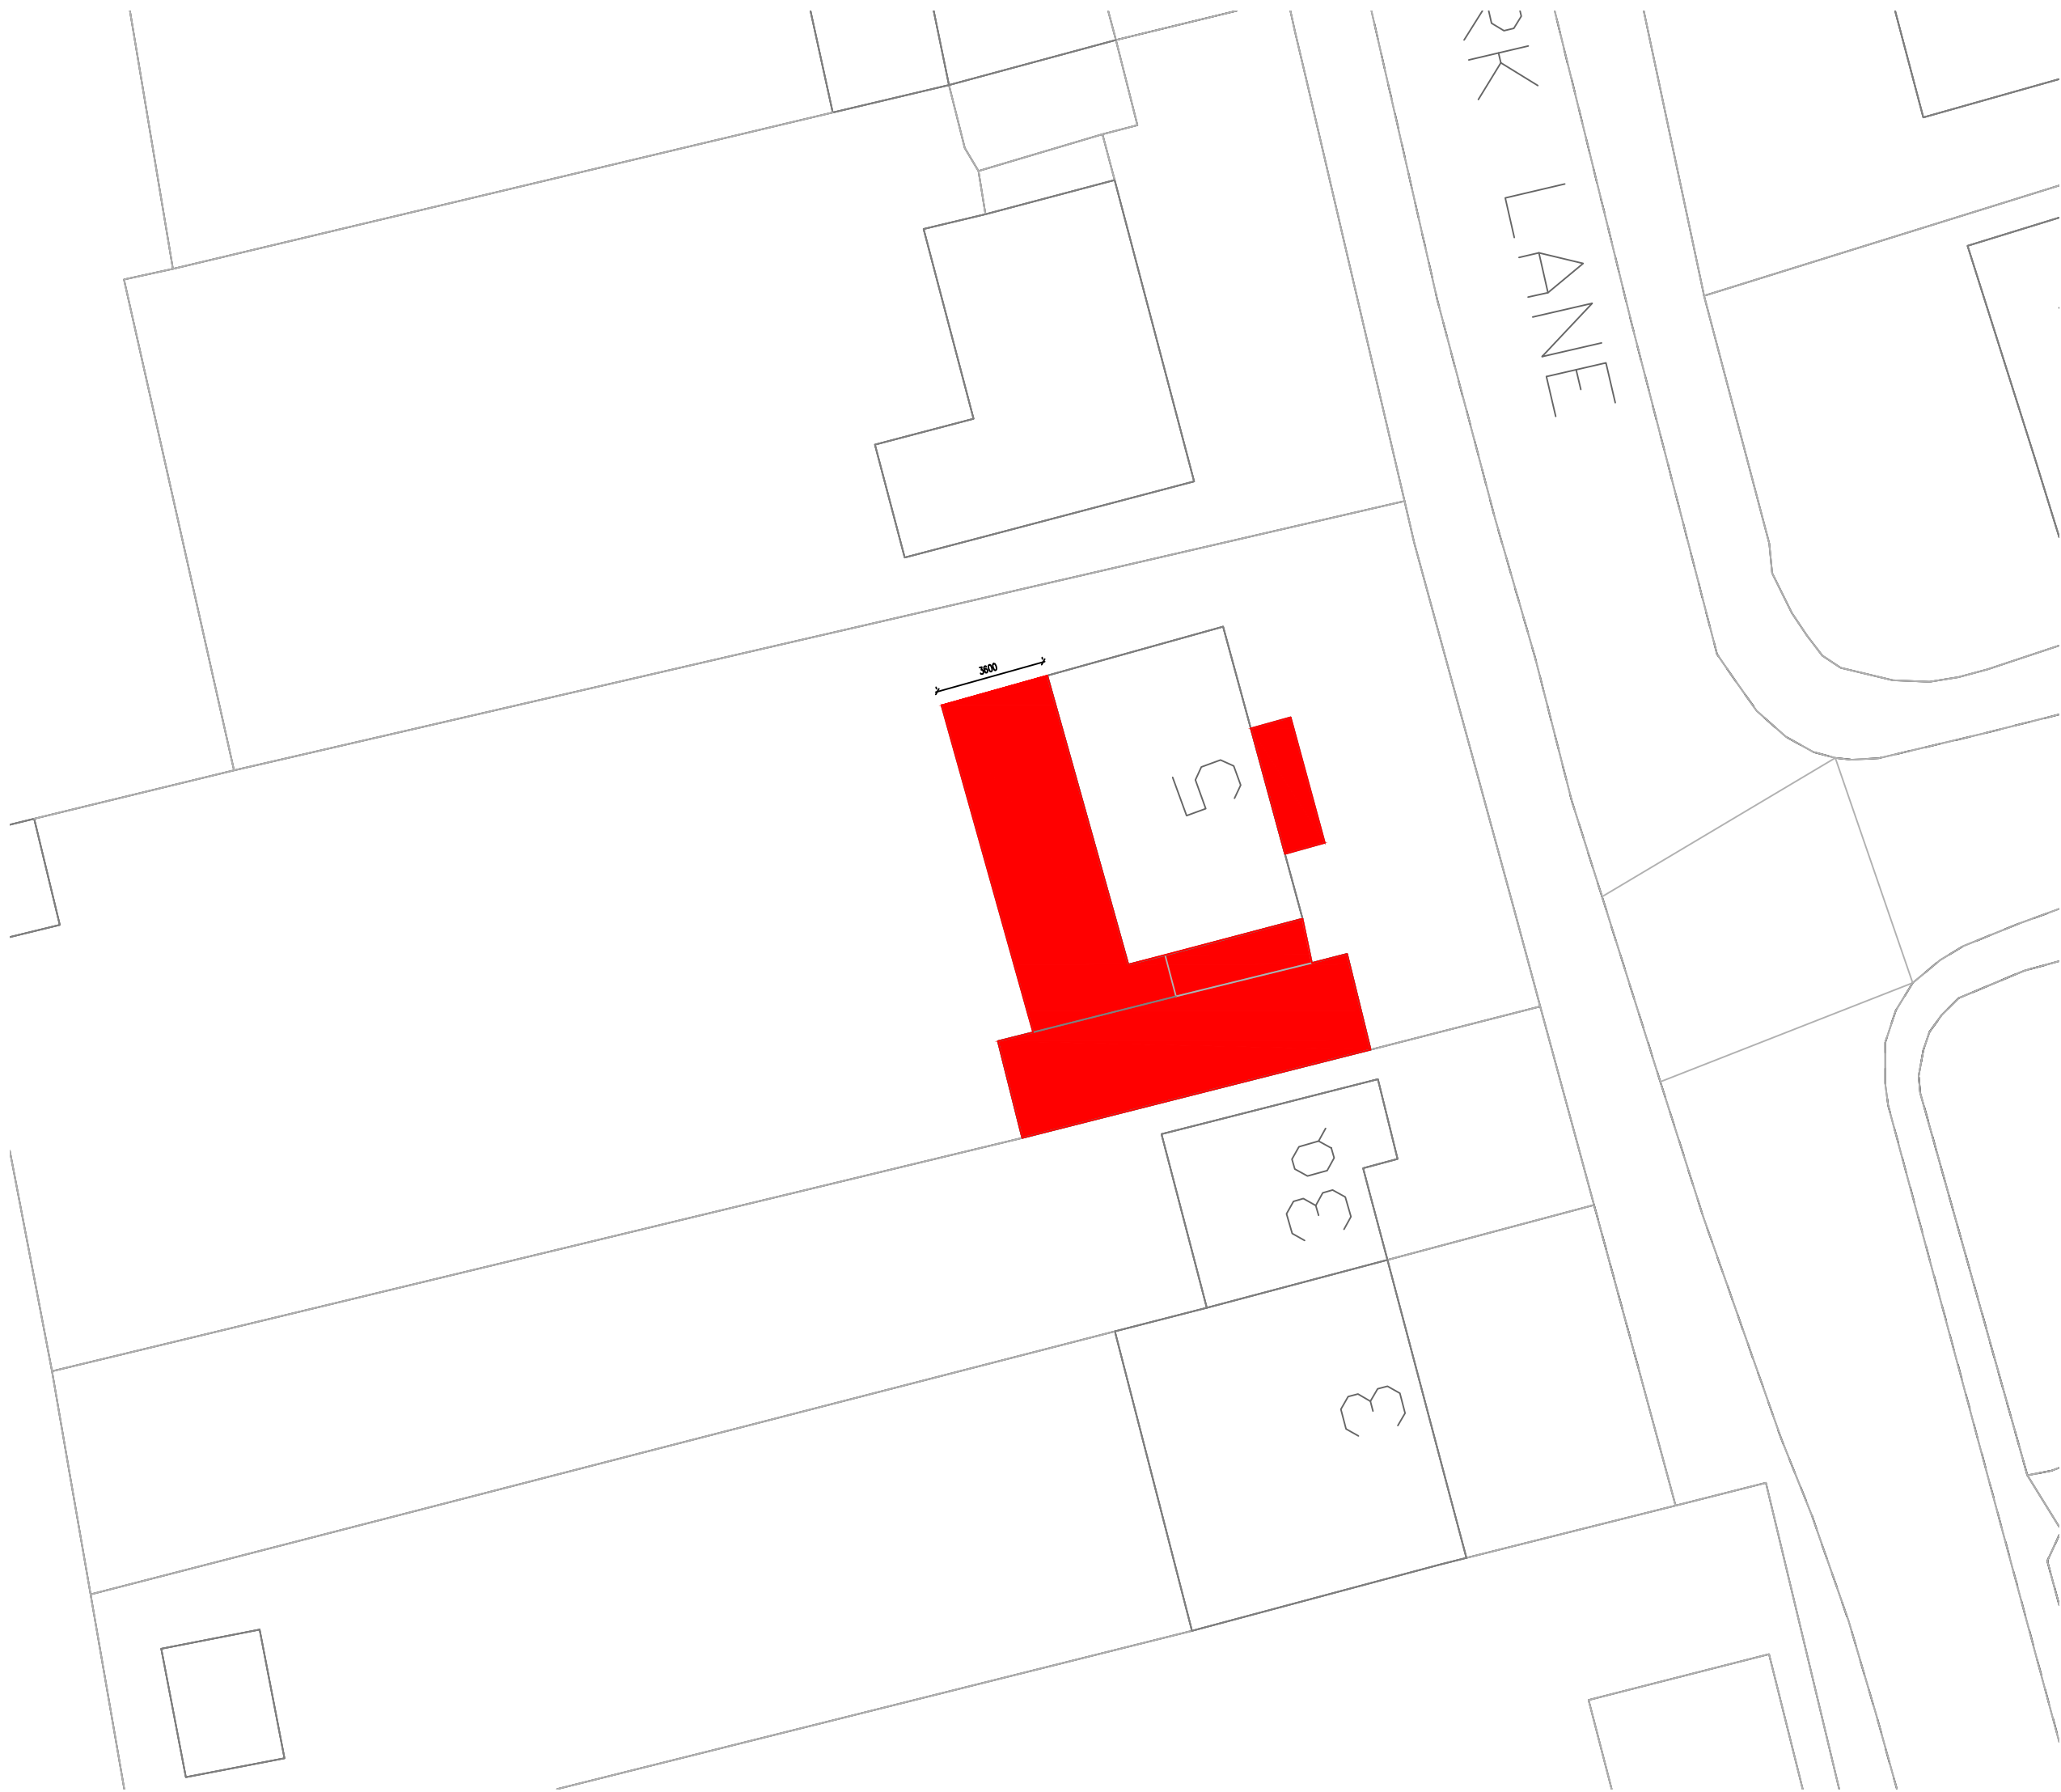

Proposed Block Plan Scale 1:200

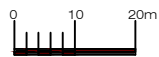

Location Plan Scale 1:1250

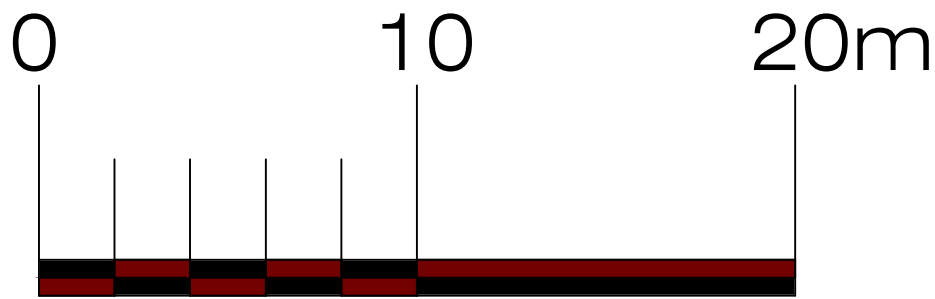

© Crown Copyright and
database rights 2022 OS
100047474

Address				
5 Knowsley Park Lane, L34				
Drawing title				
Site Location Plans				
Chkd	Appvd	date	scale	drawn
			1:1250/1:200 @ A2	
DRAWING No. 003				rev