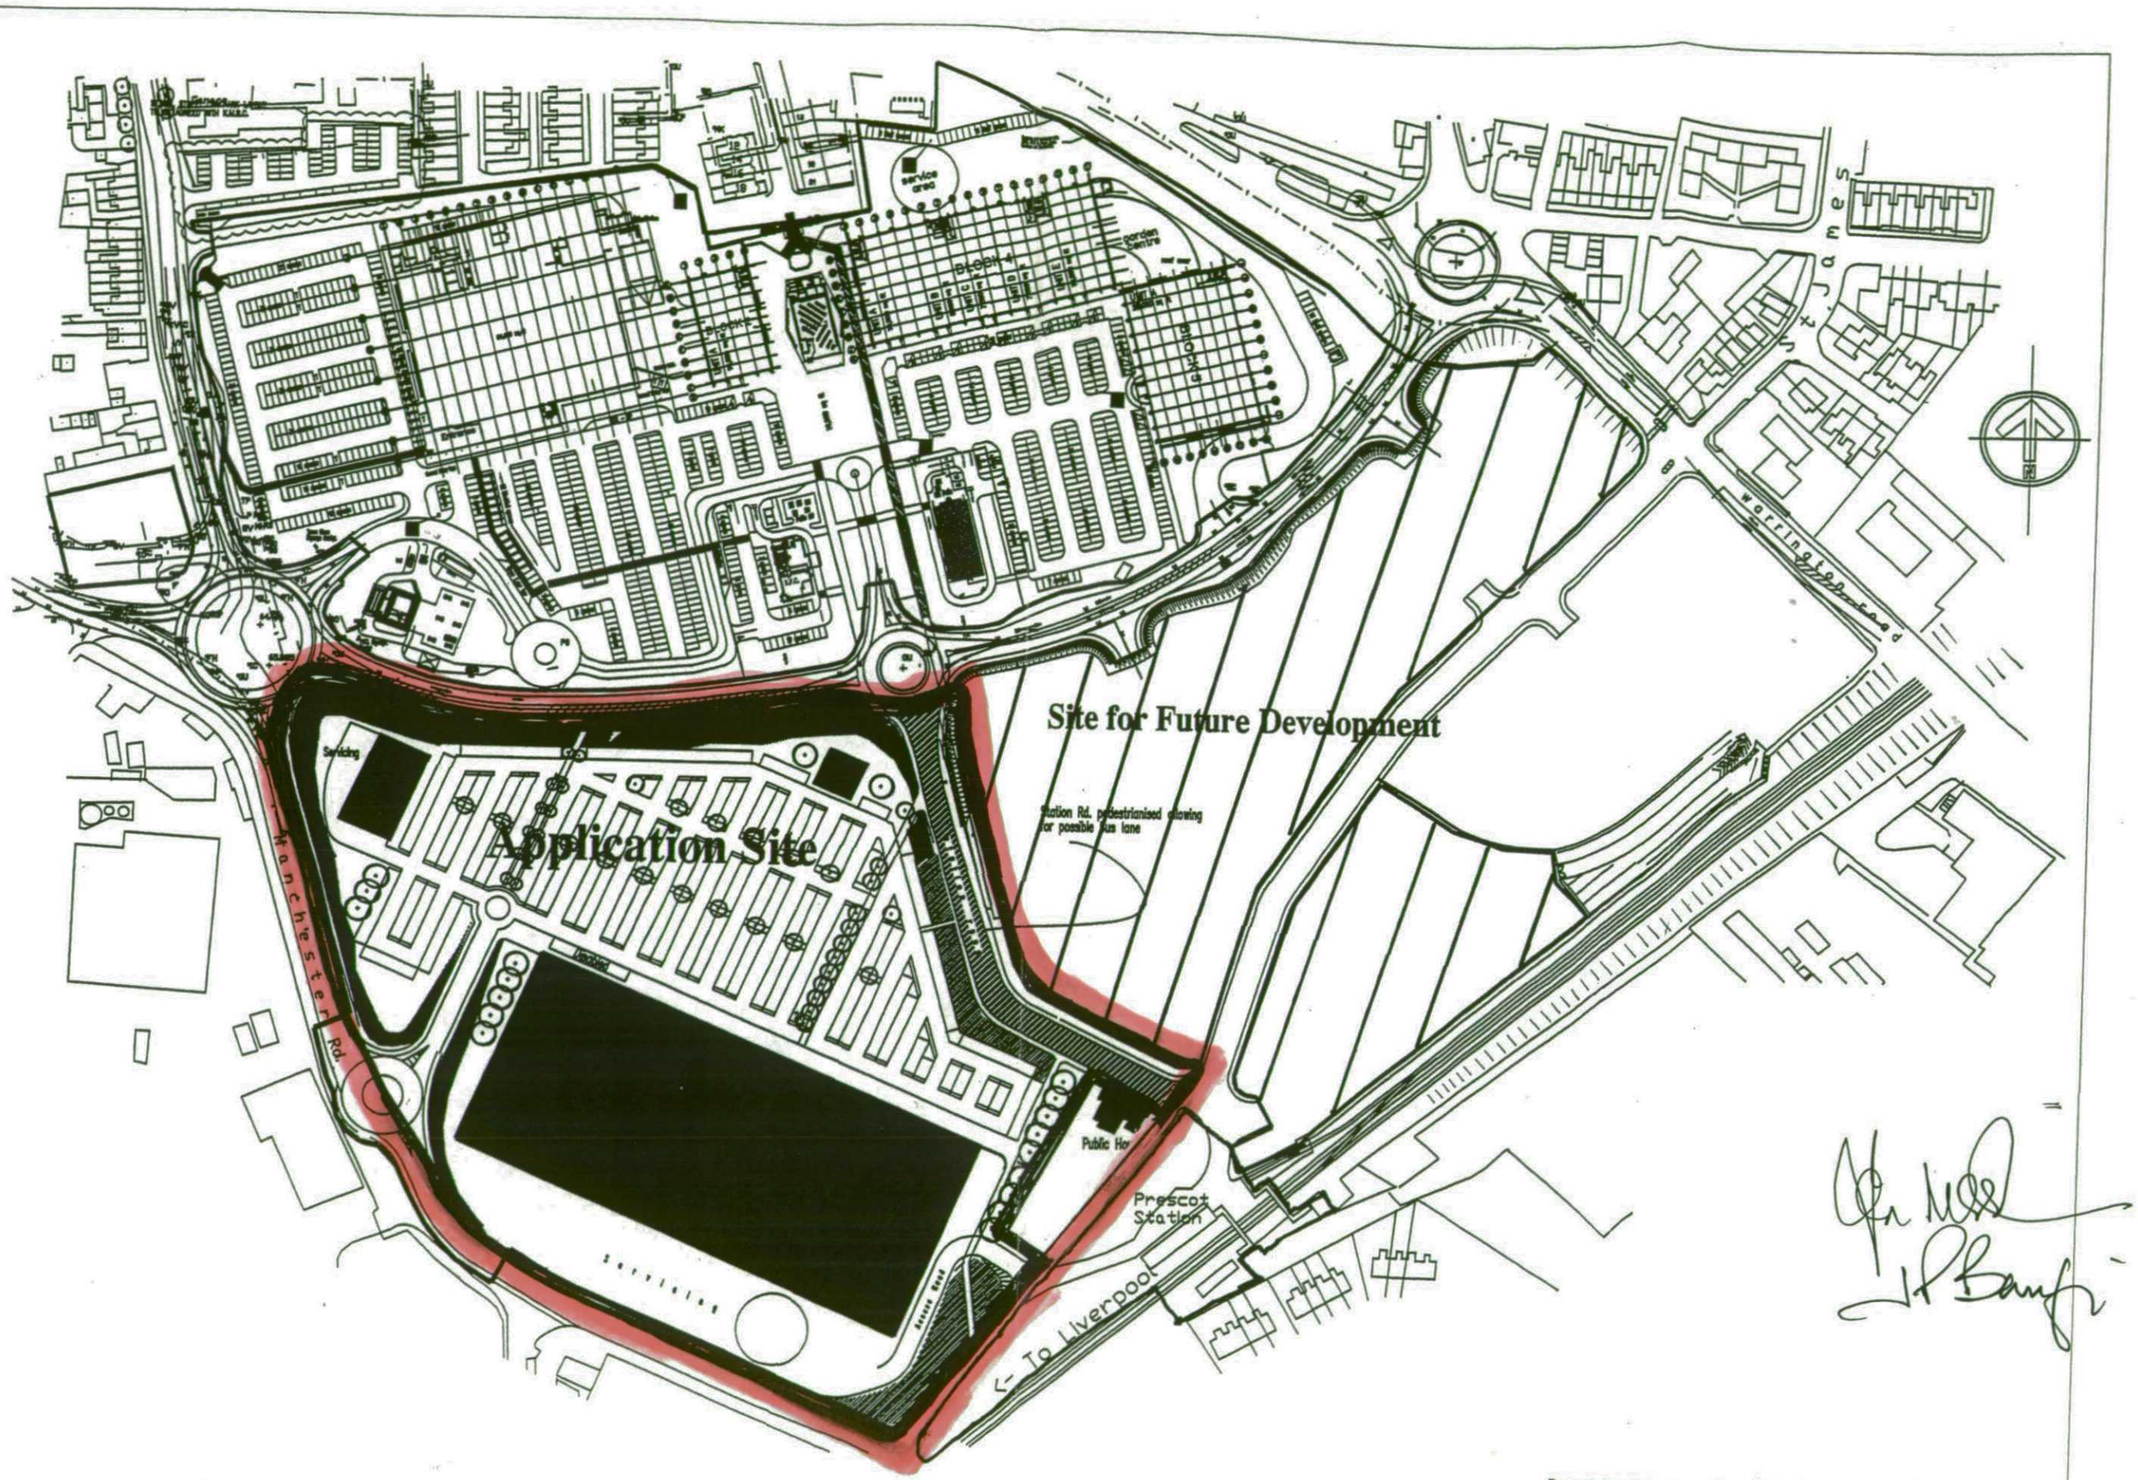
Site for Future Development
Application Site
Manchester Rd.
Station Rd. pedestrianised allowing for possible bus lane
Prescot Station
To Liverpool
Prescot Retail Development – Phase 2
Phase 2 – Outline Proposals
Brookhouse Group
Mar.00 5020 – L06
Not To Scale

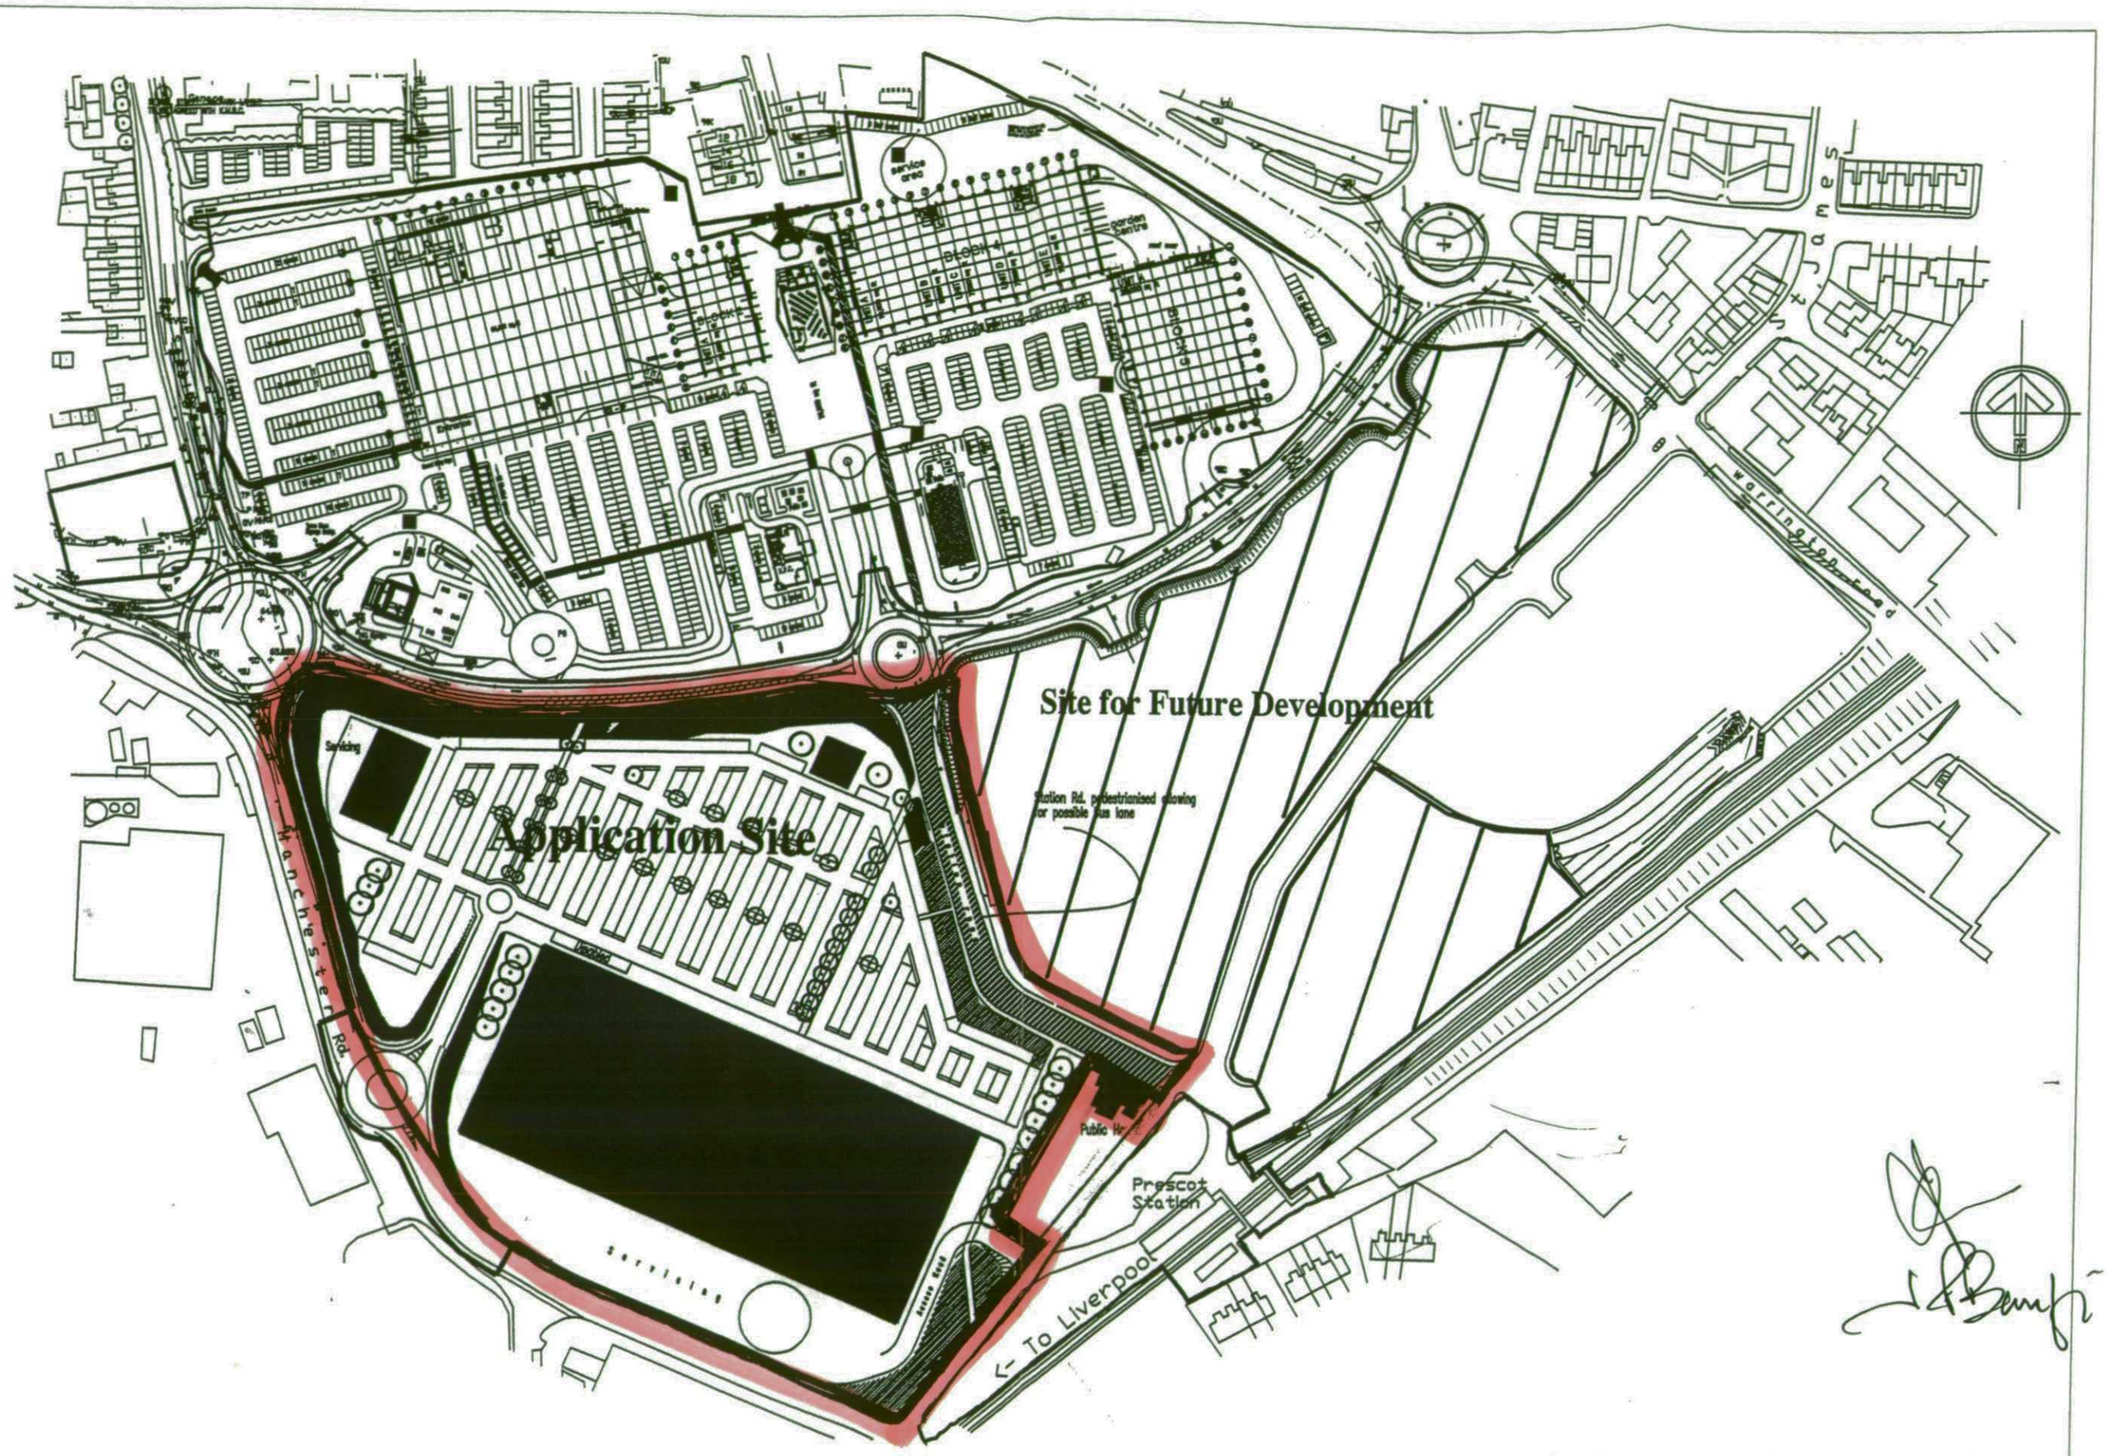
Site for Future Development
Application Site
Station Rd. pedestrianised slowing or possible bus lane
Prescot Station
<- To Liverpool
Manchester Rd.
Warrington Rd.
Service area
Garden Centre
Block A
Block B
Block C
Block D
Block E
Block F
Block G
Block H
Block J
Block K
Block L
Block M
Block N
Block P
Block Q
Block R
Block S
Block T
Block U
Block V
Block W
Block X
Block Y
Block Z
Decking
Public House
Retail Unit
Retail Unit
Retail Unit