


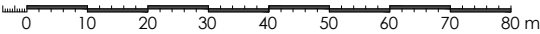

LOCATION PLAN 1:1250



REVISIONS:


REV	NOTE	DATE
a	Jet wash relocated	Apr '23

NOTES:



Adcock Associates have prepared this drawing for the sole and specific use of the client and are not responsible for any use of its contents by others.
Hard copy prints may not scale accurately. All levels are in metres and dimensions in millimeters unless specified otherwise. To be read in conjunction with all other relevant drawings and specifications.
It must not be used for land transfer purposes and not for construction purpose.
The shape and size of the site has been taken from existing drawings prepared by others, accuracy and physical boundaries have not been authenticated.

Local Planning Authority:
Knowsley Metropolitan Borough Council

SITE AREA	200 m ² 0.02 ha
-----------	-------------------------------

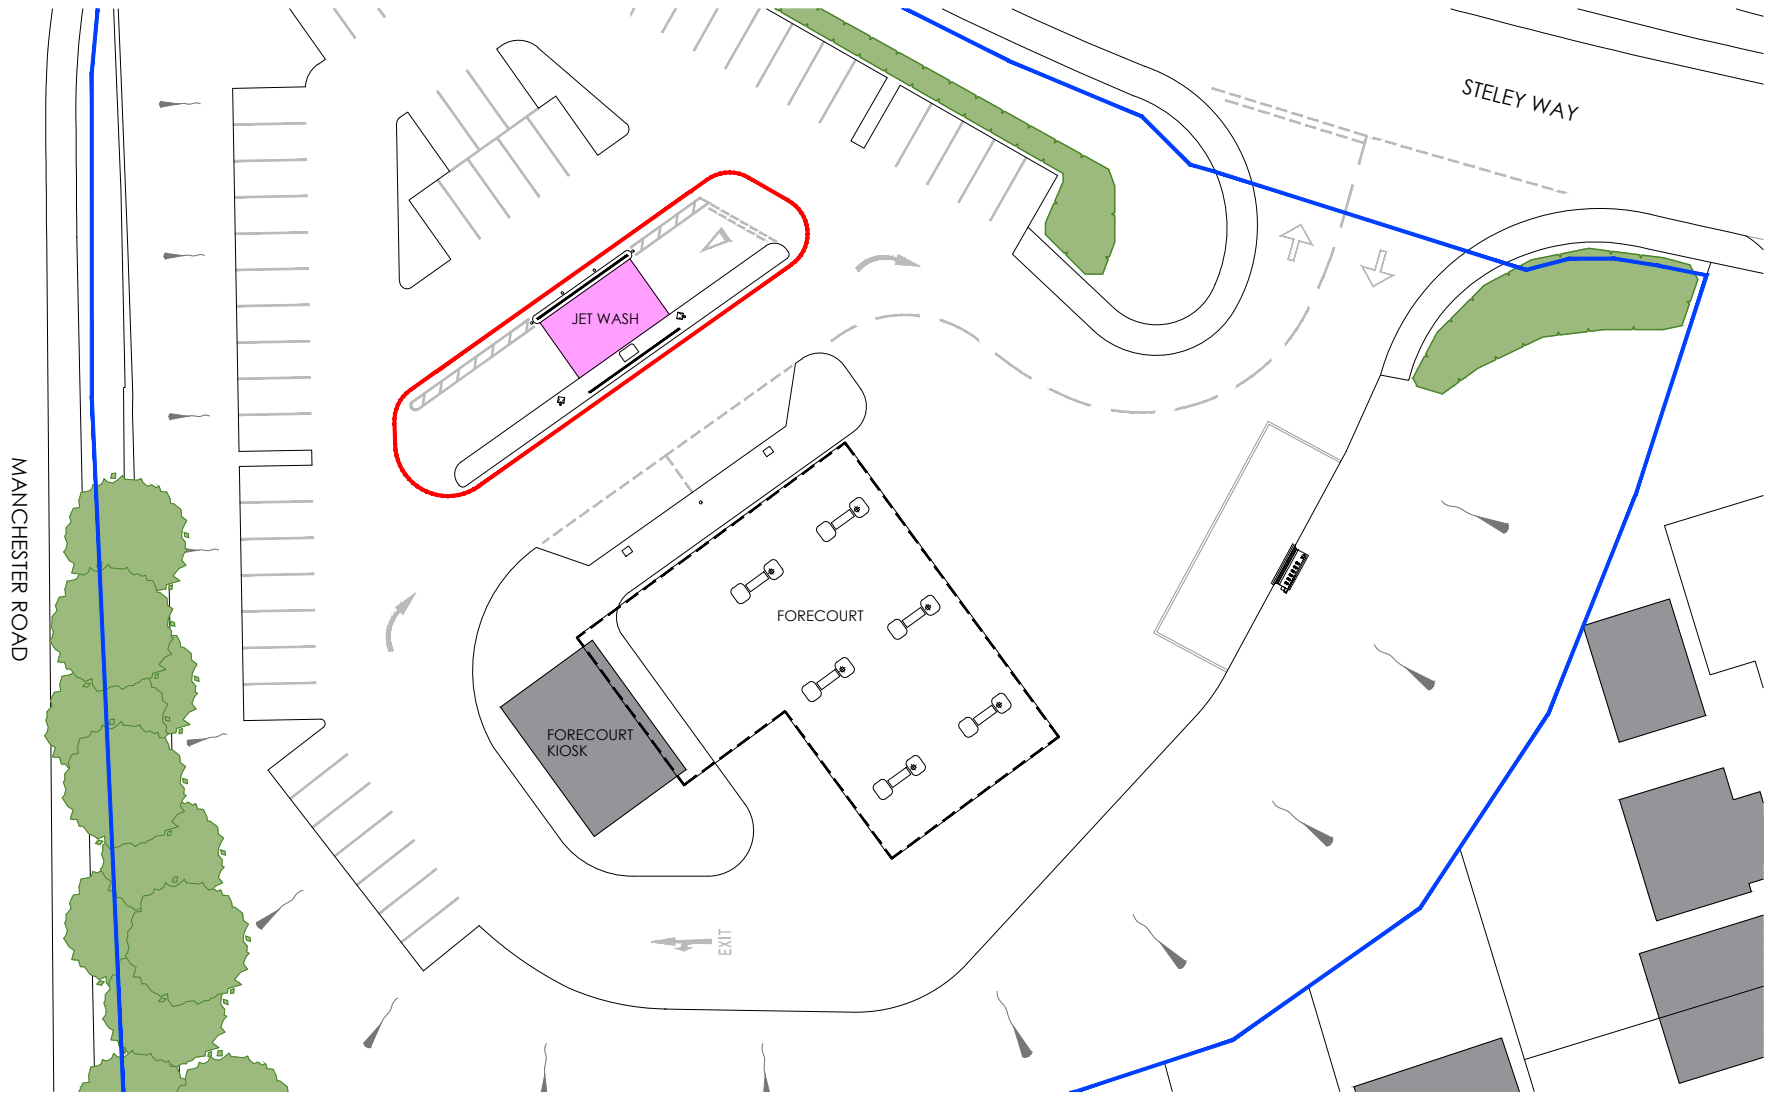

BLOCK PLAN 1:500

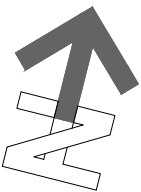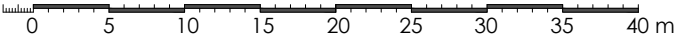

PLANNING APPLICATION PRESCOT 2022

CLIENT **HB HAMLEE BUILD LTD**

PROJECT **FORMATION OF JET WASH BAY**

ADDRESS
TESCO PRESCOT PETROL STATION
CABLES RETAIL PARK
STELEY WAY, PRESCOT
MERSEYSIDE, L34 5NQ

TITLE **LOCATION AND BLOCK PLAN**

SCALE	As Noted @ A3	JOB NO	22931-06
DRAWN	PE	DWG NO	PA01a
DATE	25/10/2022	REVISION	PE
CHECKED		DATE	18/04/2023

RETAIL ROADSIDE DESIGN AND PLANNING
88a House
Birmingham Road
Stafford upon Avon
CV37 0AQ
+44(0)1799 414022
enquiries@adcockassociates.co.uk

