



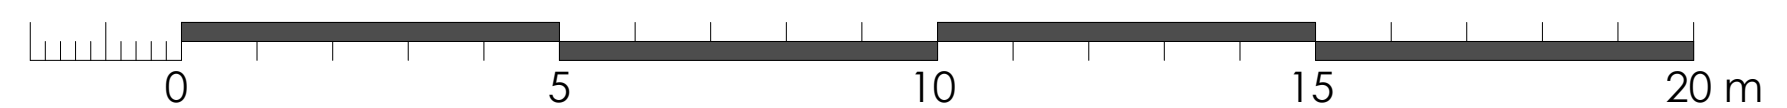

PROPOSED SITE ELEVATIONS

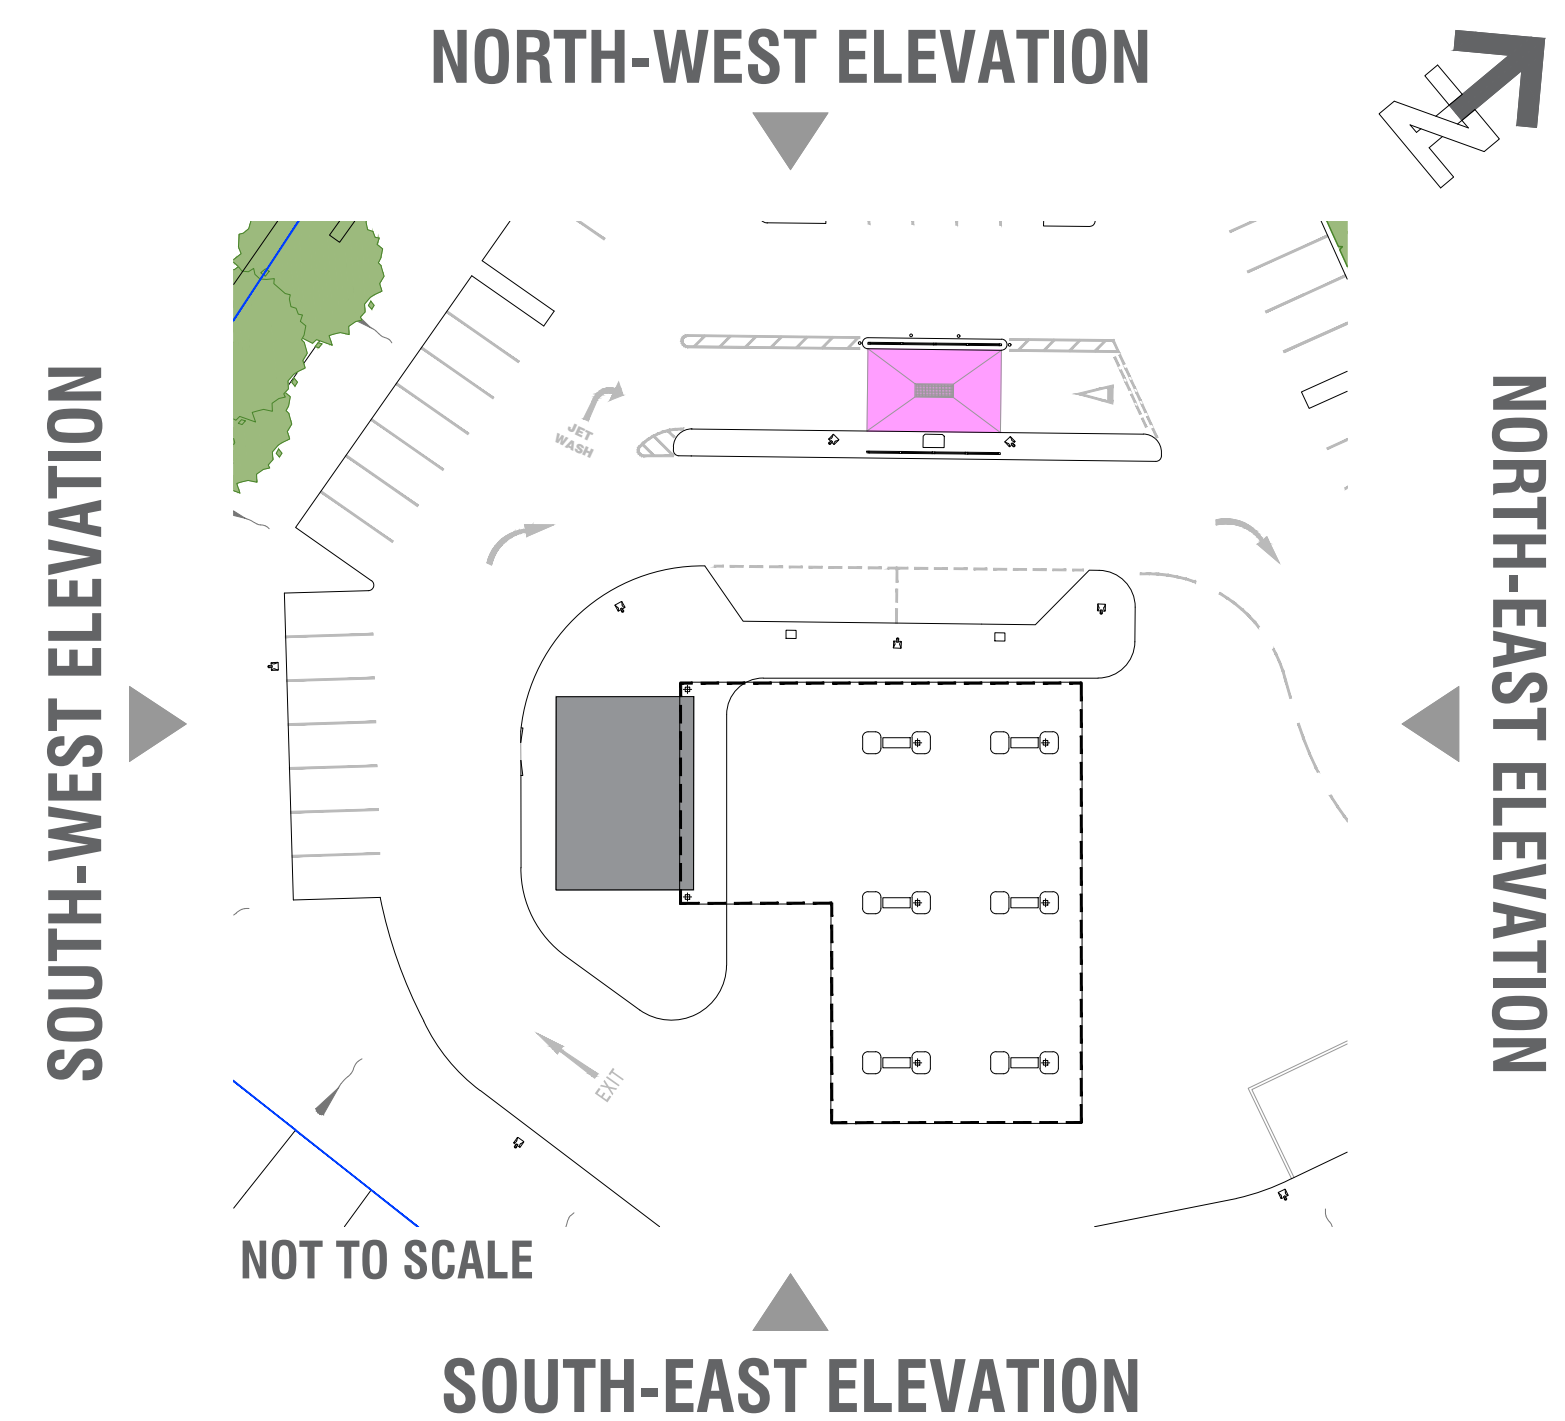

REVISIONS:		
REV	NOTE	DATE
a	Solid acoustic PVC screens	Jan '23
b	Jet wash relocated	Apr '23

NOTES:

Adcock Associates have prepared this drawing for the sole and specific use of the client and are not responsible for any use of its contents by others.

Hard copy prints may not scale accurately. All levels are in metres and dimensions in millimetres unless specified otherwise. To be read in conjunction with all other relevant drawings and specifications.

It must not be used for land transfer purposes and not for construction purpose.

The shape and size of the site has been taken from existing drawings prepared by others, accuracy and physical boundaries have not been authenticated.

Local Planning Authority:
Knowsley Metropolitan Borough Council

PLANNING APPLICATION PRESCOT 2022

CLIENT  **HAMLEE
BUILD LTD**

PROJECT	FORMATION OF JET WASH BAY
---------	---------------------------

ADDRESS
TESCO PRESCOT PETROL STATION
CABLES RETAIL PARK
STELEY WAY, PRESCOT
MERSEYSIDE, L34 5NQ

TITLE	PROPOSED SITE ELEVATIONS
-------	--------------------------

SCALE	1:100 @ A1	JOB NO	22931-06
-------	------------	--------	----------

DRAWN DATE	PE 25/10/2022	DWG NO	PA05b
CHECKED		REVISION	PE

RETAIL ROADSIDE DESIGN AND PLANNING
Elia House
Birmingham Road

