
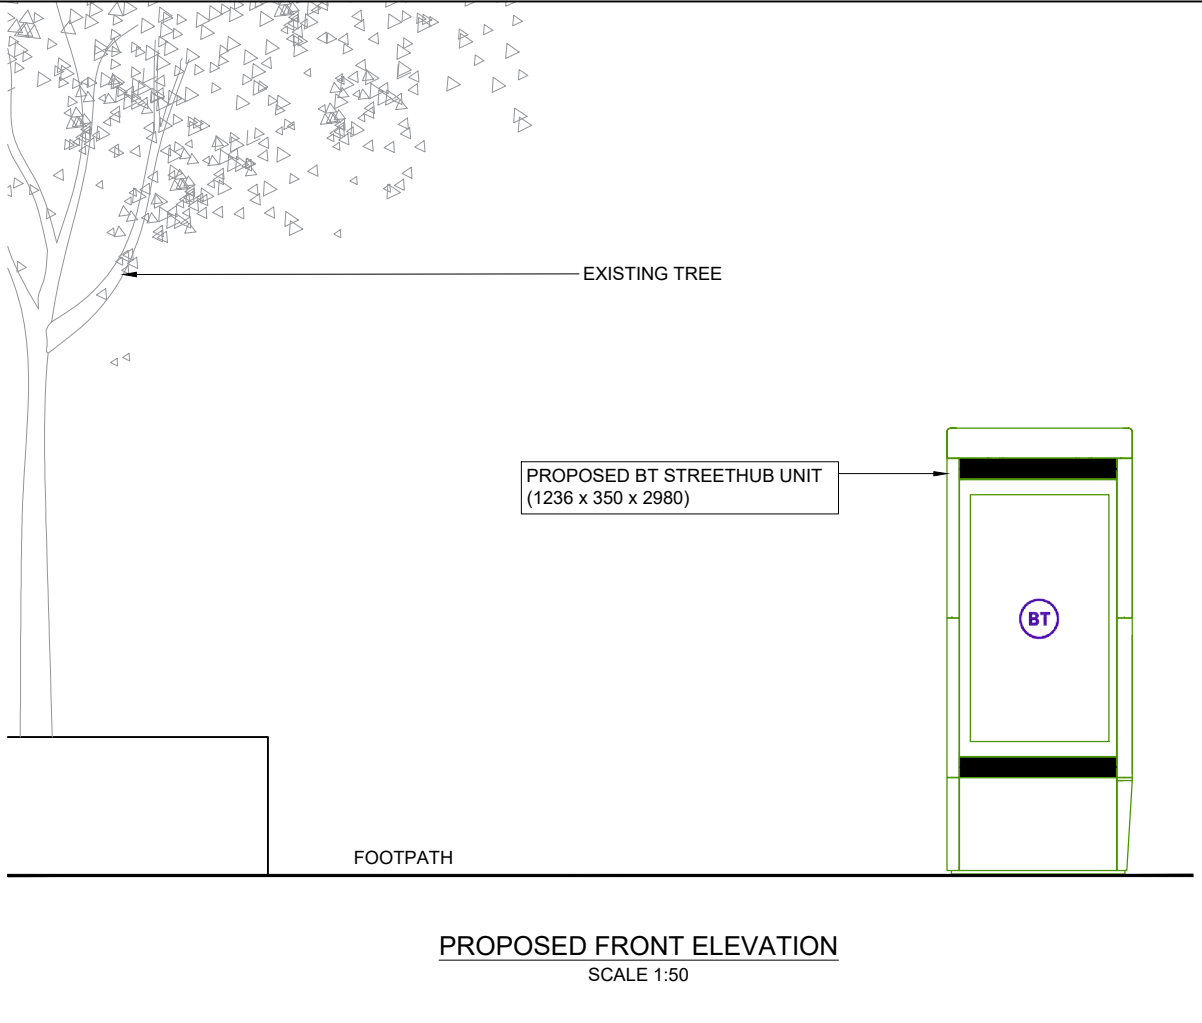


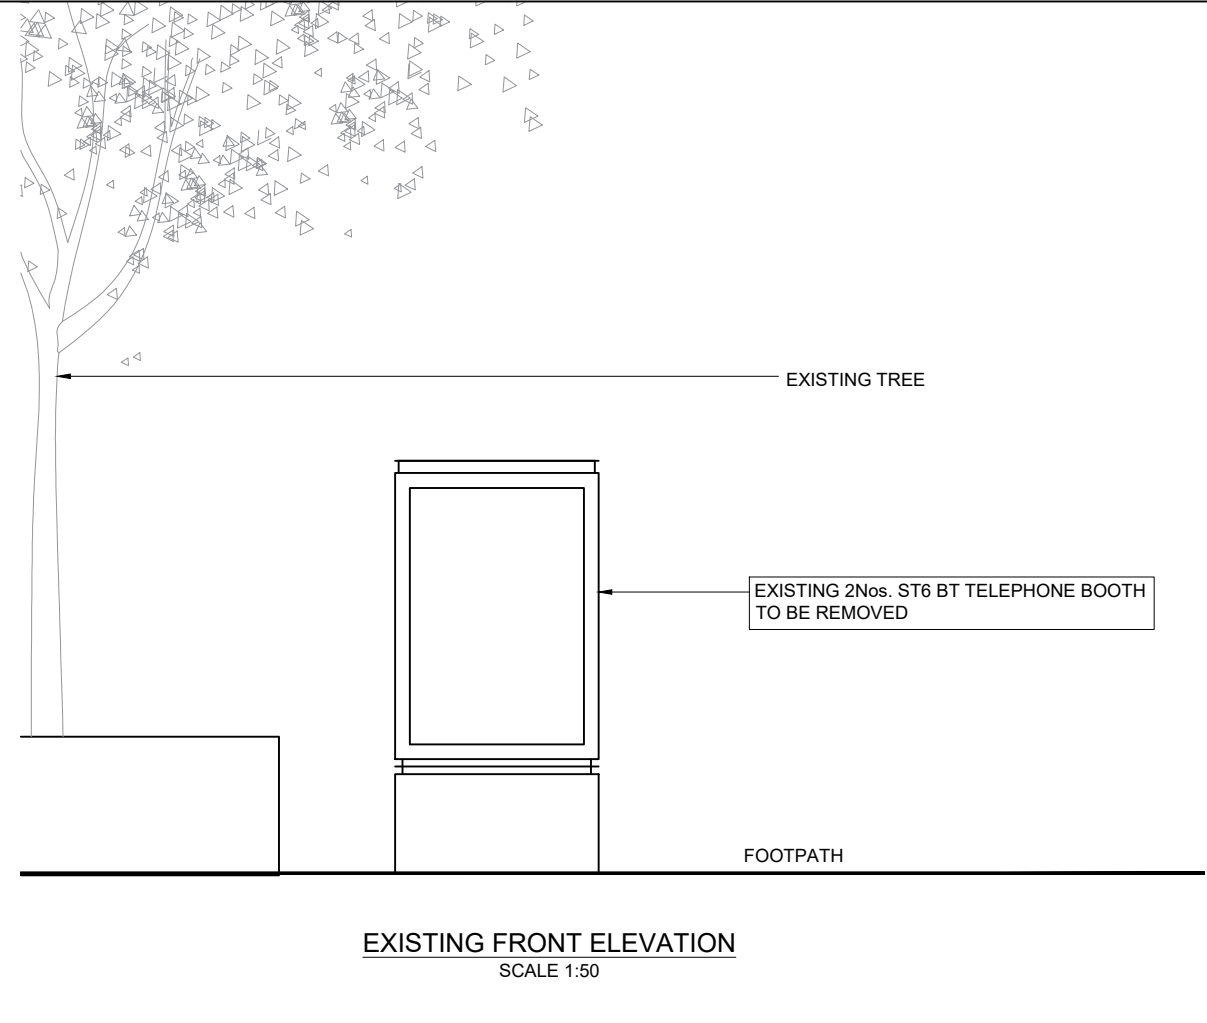

GENERAL NOTES

Use written dimensions only, do not scale from drawing. Use latest revision of all referenced information.

| Rev | Date     | Description                | Drawn | Chkd |
|-----|----------|----------------------------|-------|------|
| A   | 21.02.22 | New BT Streethub Structure | MD    | JE   |

**mono** # MONO CONSULTANTS LIMITED  
70-76 Steam Packet House  
Cross Street  
Manchester, M2 4JG  
t. 44 (0)161 839 8839  
www.monoconsultants.com



Drg Status  
PLANNING

Cell No. & Name

KNOW002



Site Name & Address  
O/S NO 34 DERBY ROAD HUYTON  
LIVERPOOL L36 9UJ

Drawing Title  
EXISTING AND PROPOSED  
ELEVATIONS

Scale 1:50 Date 21.02.2022

Drawn By MD Checked By JE

Drawing Number 003 Revision A

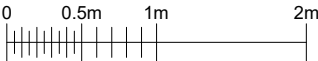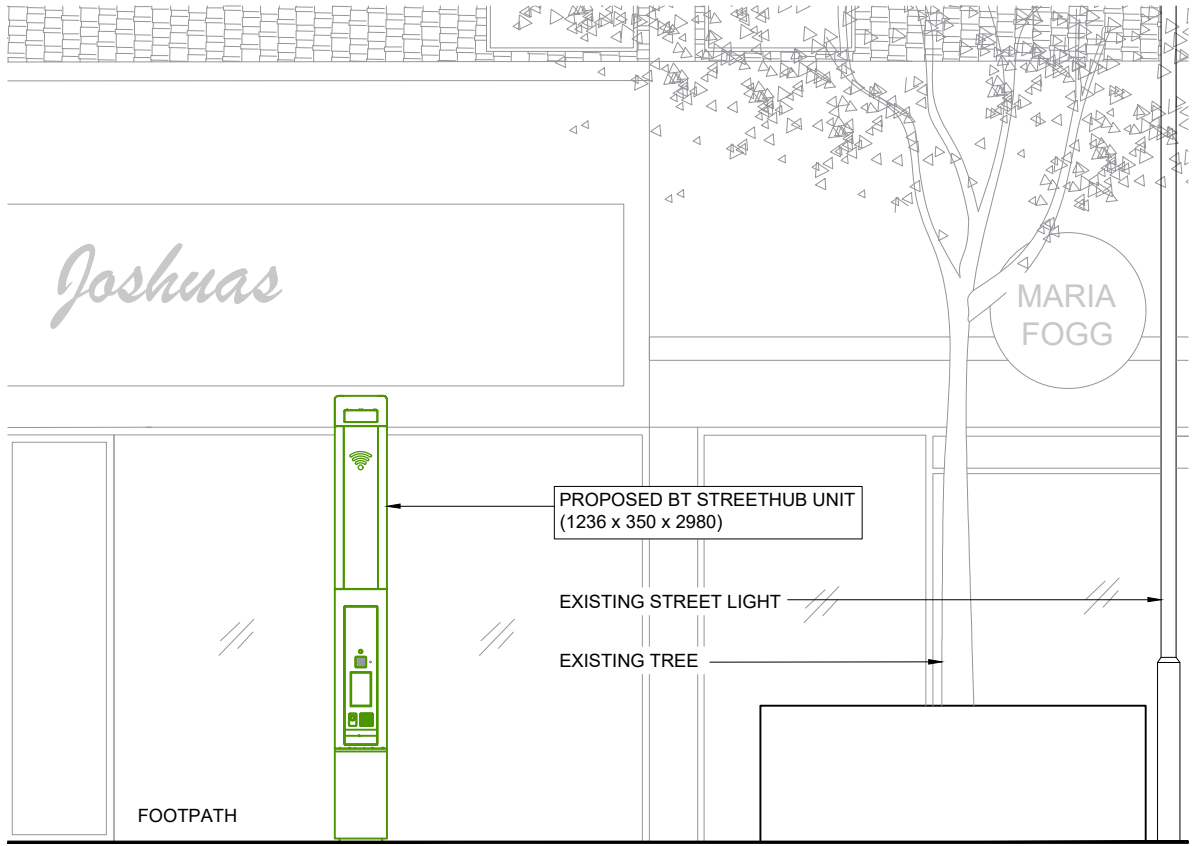

**PROPOSED PHOTOMONTAGE**  
NTS