
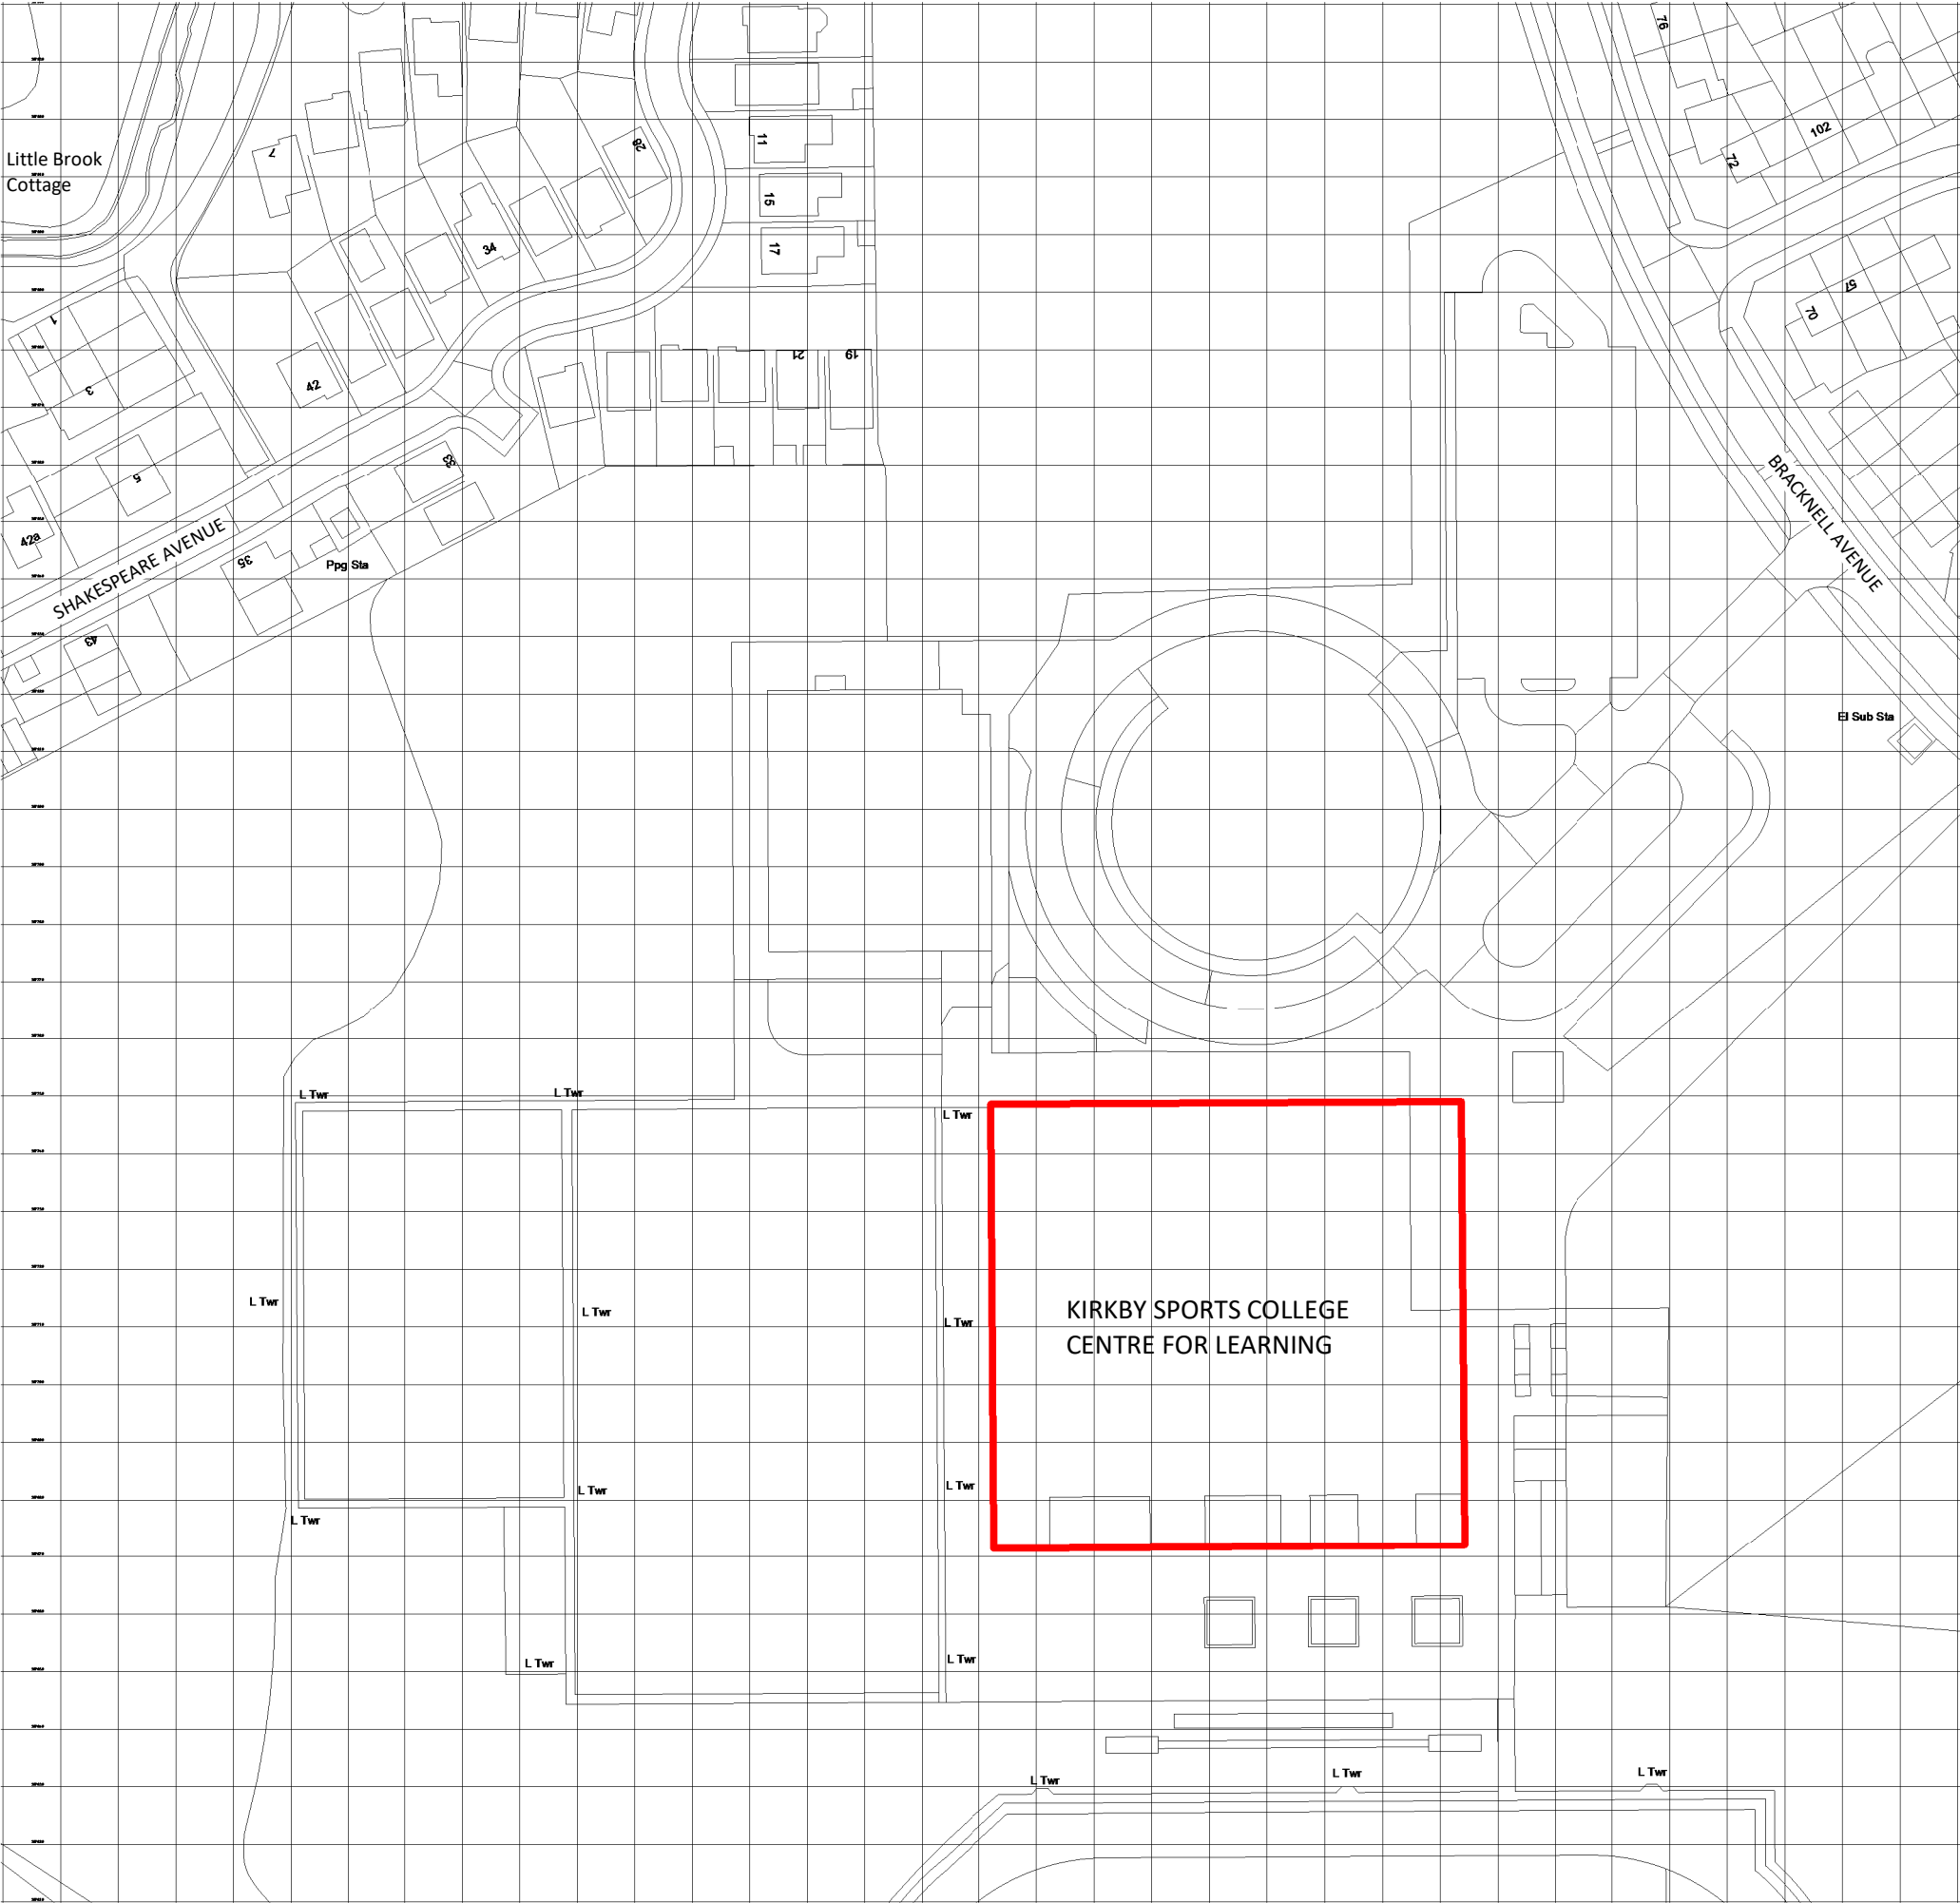


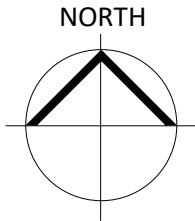

PL	PL07	26/06/2026	Planning re-submission
PL	PL01	25/10/2023	Planning
STATUS	REV	DATE	DESCRIPTION

CLIENT

Balfour Beatty

REVISED BY

MGL

CHECKED BY

AMW

ORIGINATOR NO

156162

CONSULTANT

STRIDE TREGLOWN

www.stridetreglown.com

© Stride Treglown Limited 2020_

PROJECT

LC9 Kirkby High School
Bracknell Avenue, Southdene
Kirkby
Knowsley

DRAWING TITLE

Location Plan

SUITABILITY STATUS

PL : Planning

SCALE

1 : 1250@A3

DRAWING USAGE: *Planning*

PROJECT - ORIGINATOR - VOLUME - LEVEL - TYPE - ROLE - CLASS - NUMBER

156162-STL-XX-ZZ-DR-A-ZZZZ-00901

STATUS_REVISION

PL_PL07

