
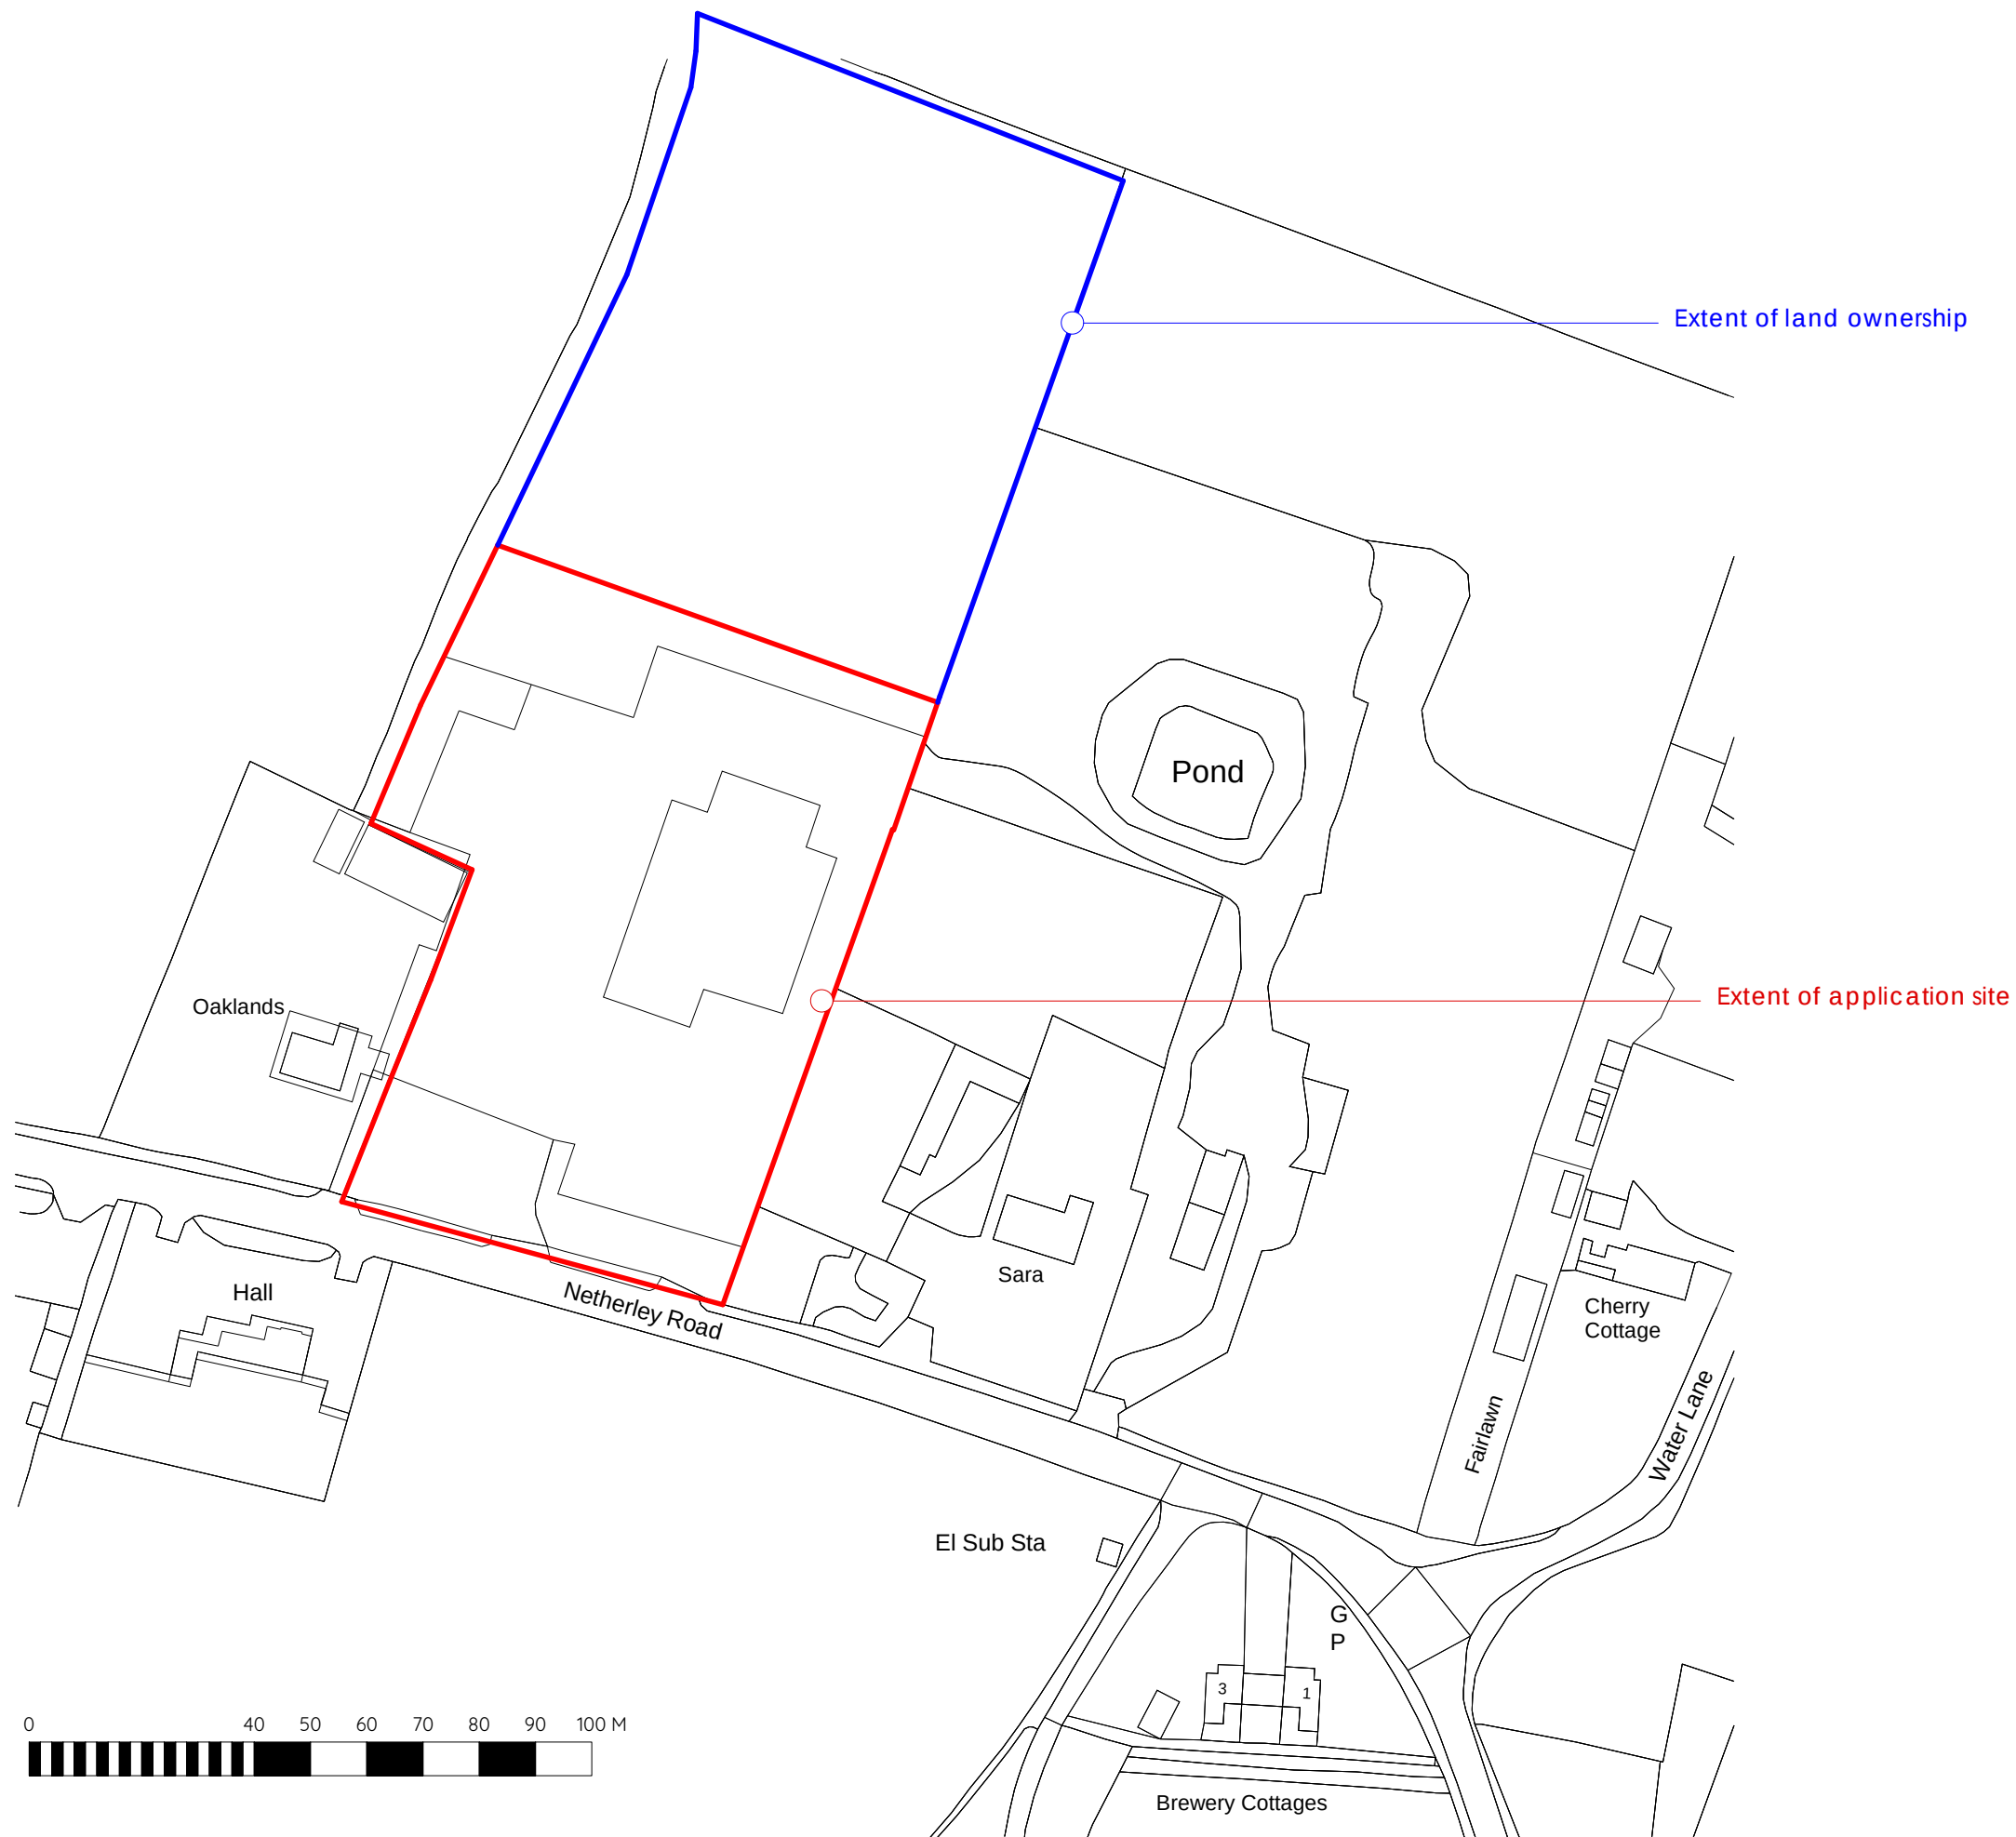


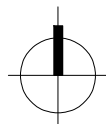

condylofthouse
architects

Client
G D B Property Investments Ltd

Project
Land at Woodend, Netherley Road,
Tarbock Green, Prescott L35 1QE

Title
Existing Site Location Plan

Scale Date Drawn By
1:1250@A3 Aug 2019 Promap

Drawing No Revision
19-112-10 X

FOR APPROVAL

Unit 17 Connect Business Village
24 Derby Road
Liverpool L5 9PR

0151 207 4371
info@condylofthouse.co.uk
www.condylofthouse.co.uk