


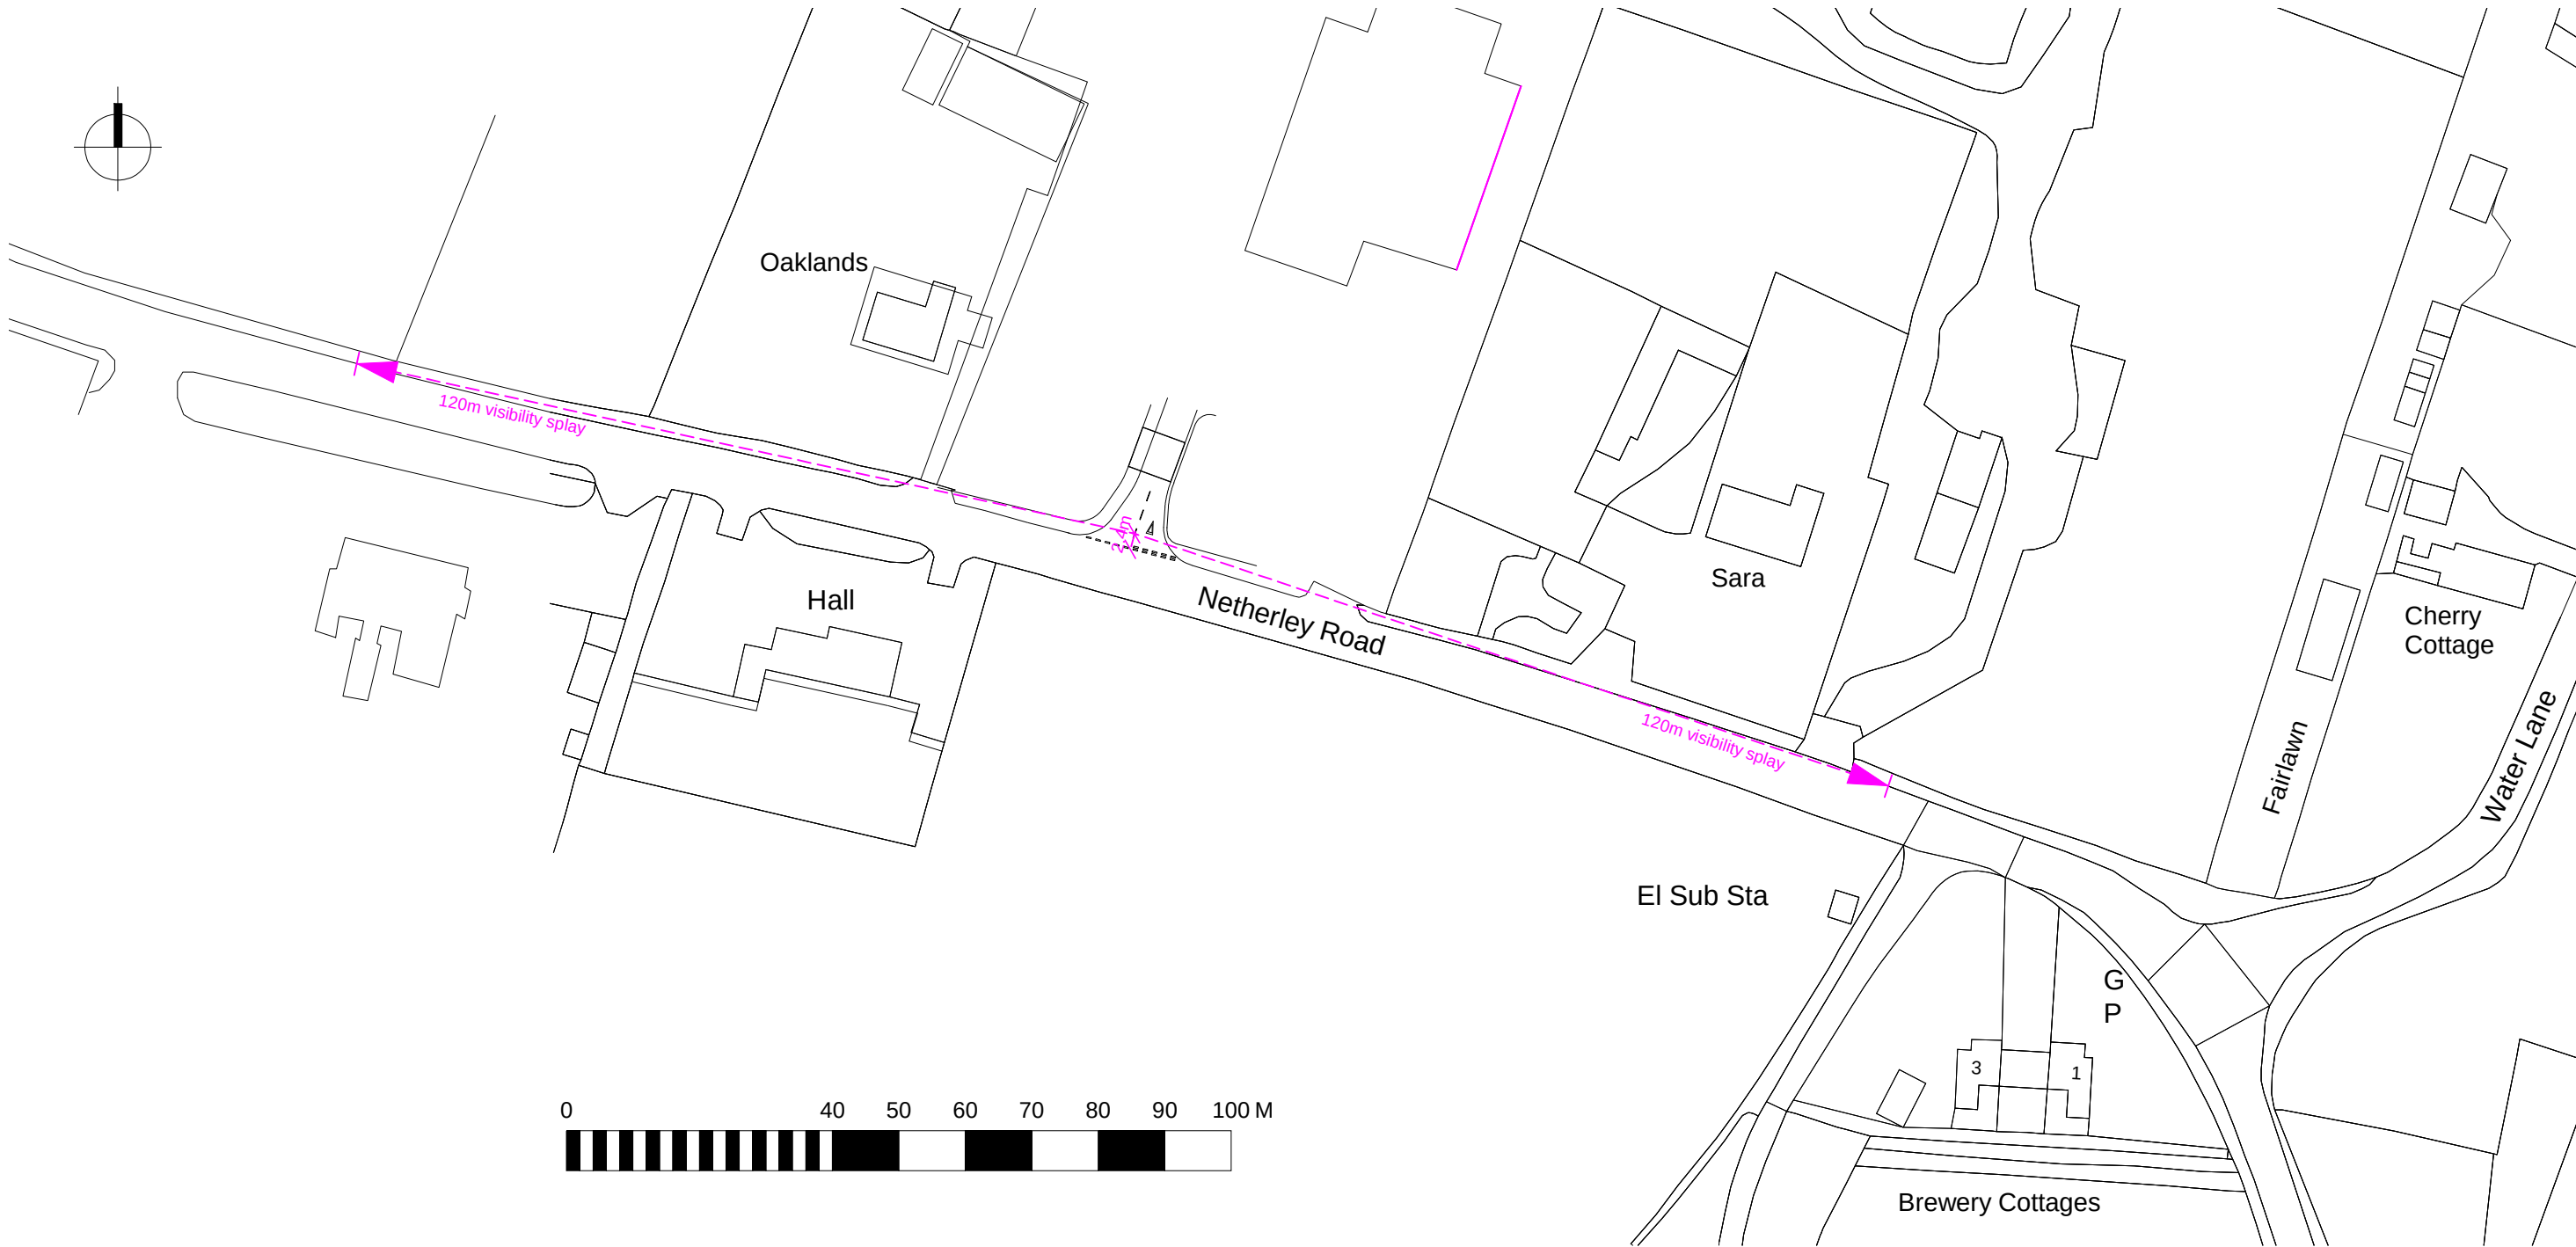

Ordnance Survey, (c) Crown Copyright 2019. All rights reserved. Licence number 100022432

condylofthouse
architects

Client

G D B Property Investments Ltd

Project

Land at Woodend, Netherley Road,
Tarbock Green, Prescott L35 1QE

Title

Proposed Visibility Splay

Scale

1:1000@A3

Date

Aug 2022

Drawn By

DB

Drawing No

19-112-15

Revision

X

FOR APPROVAL

Unit 17 Connect Business Village
24 Derby Road
Liverpool L5 9PR

0151 207 4371
info@condylofthouse.co.uk
www.condylofthouse.co.uk