




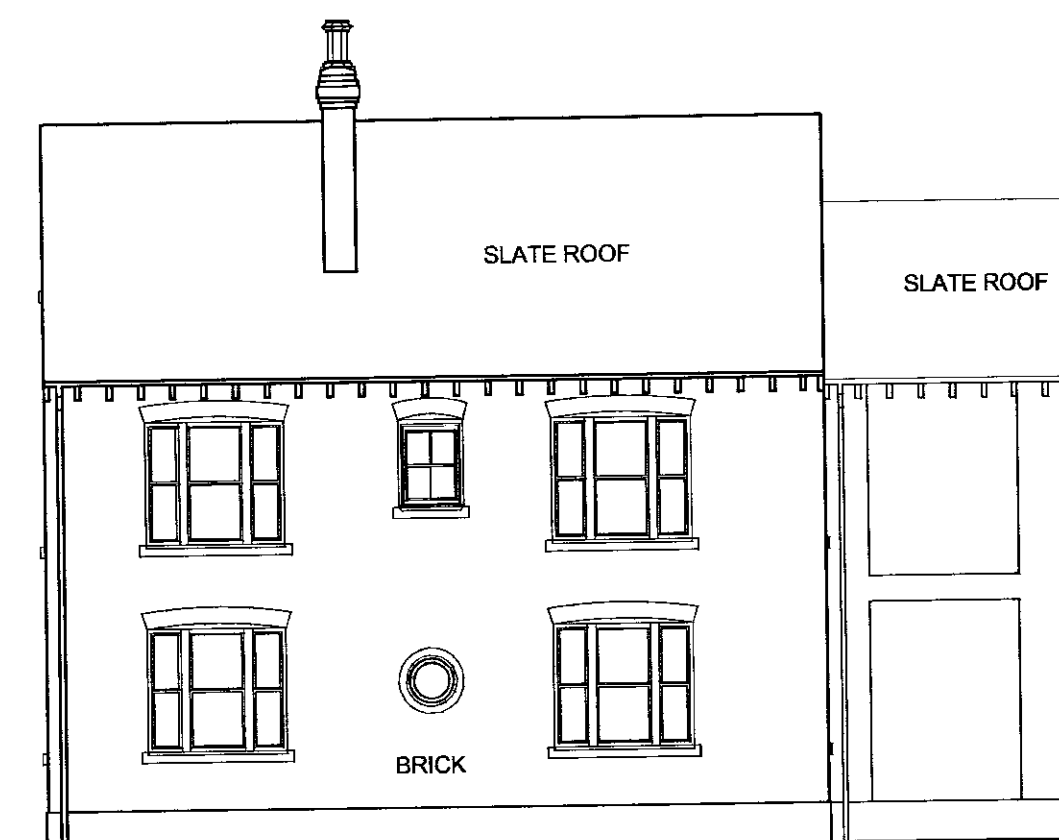


SIDE ELEVATION

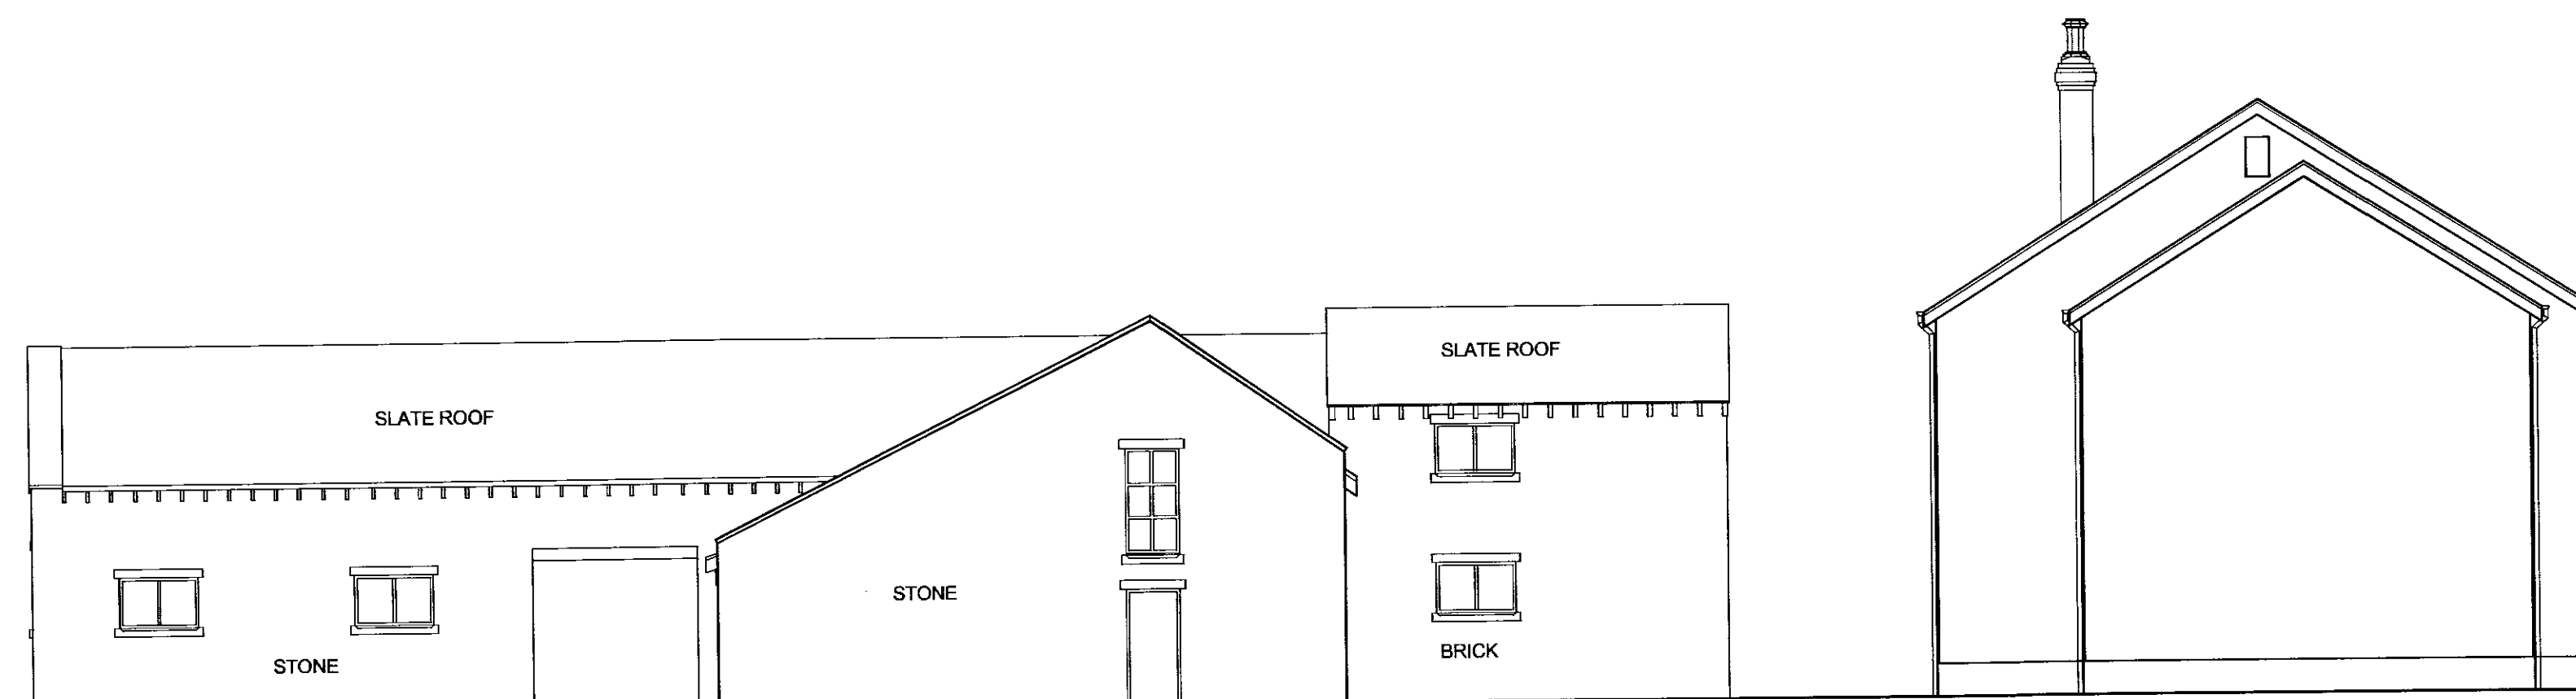


REAR ELEVATION OF HOUSE

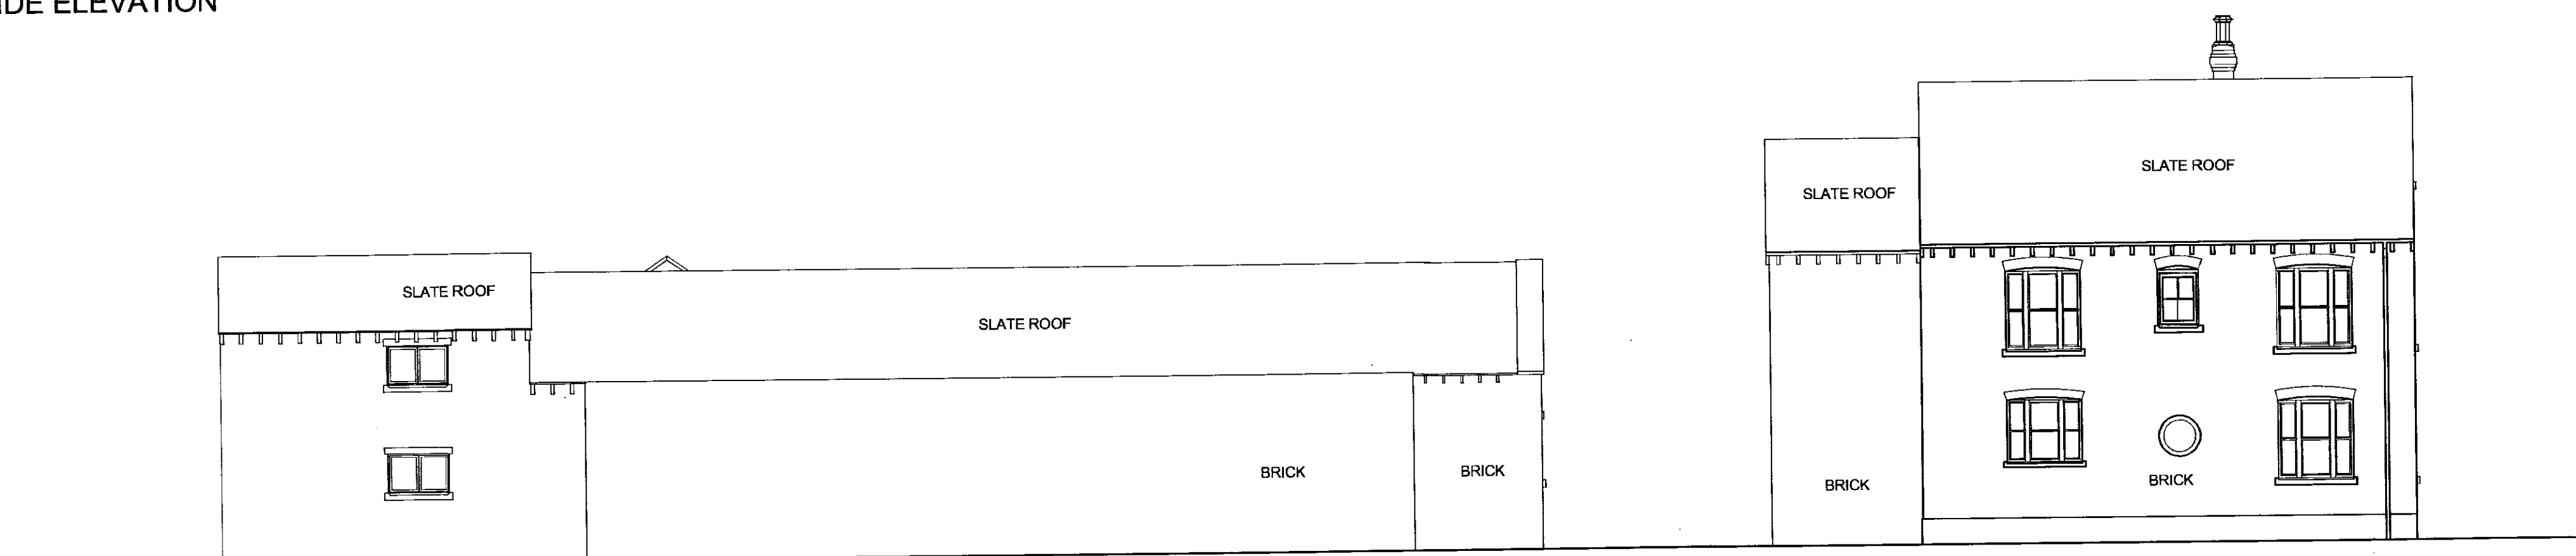

SIDE ELEVATION

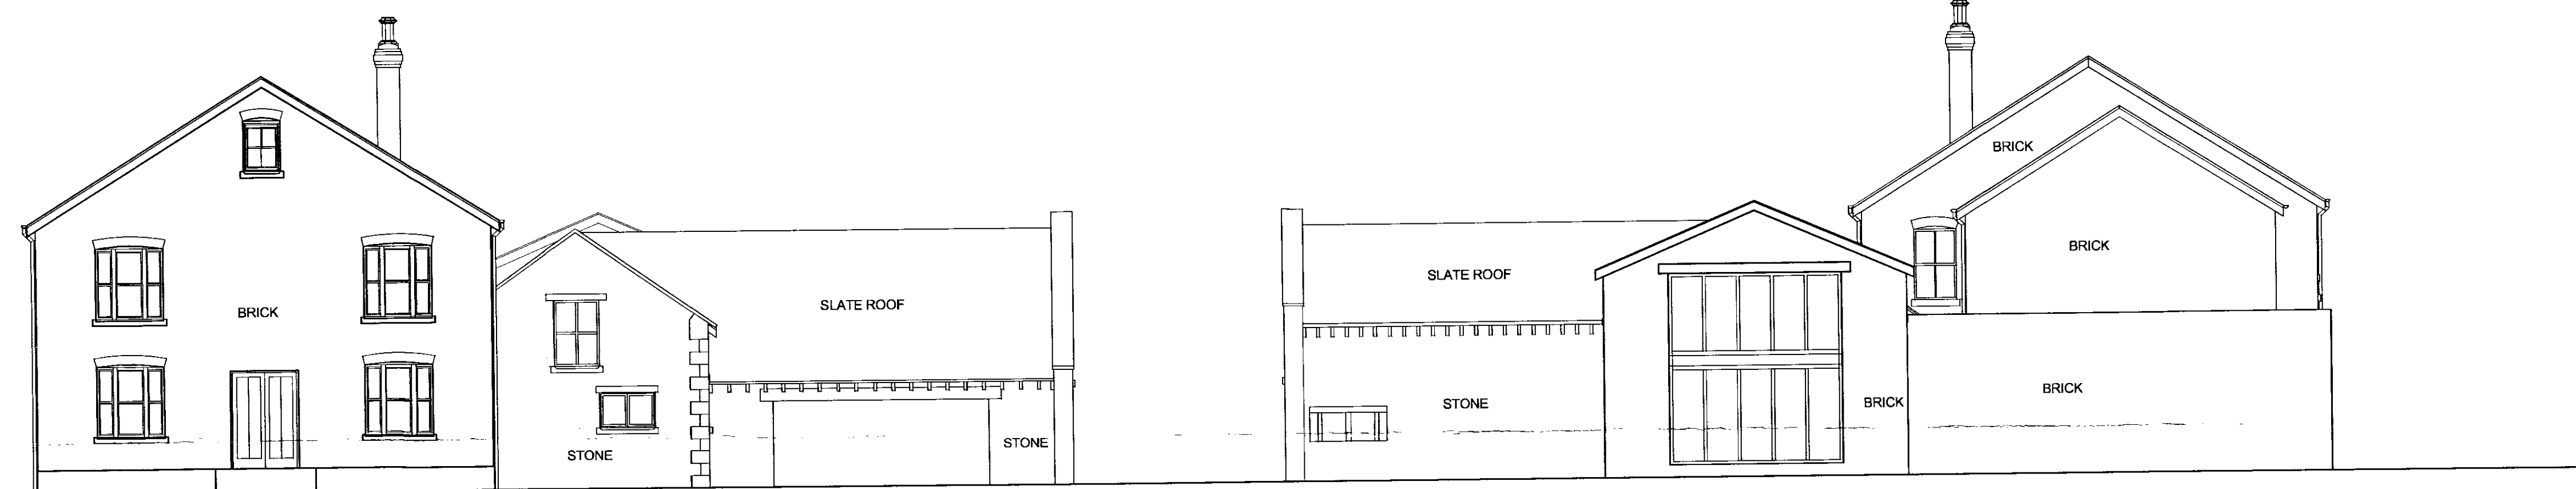

FRONT ELEVATION

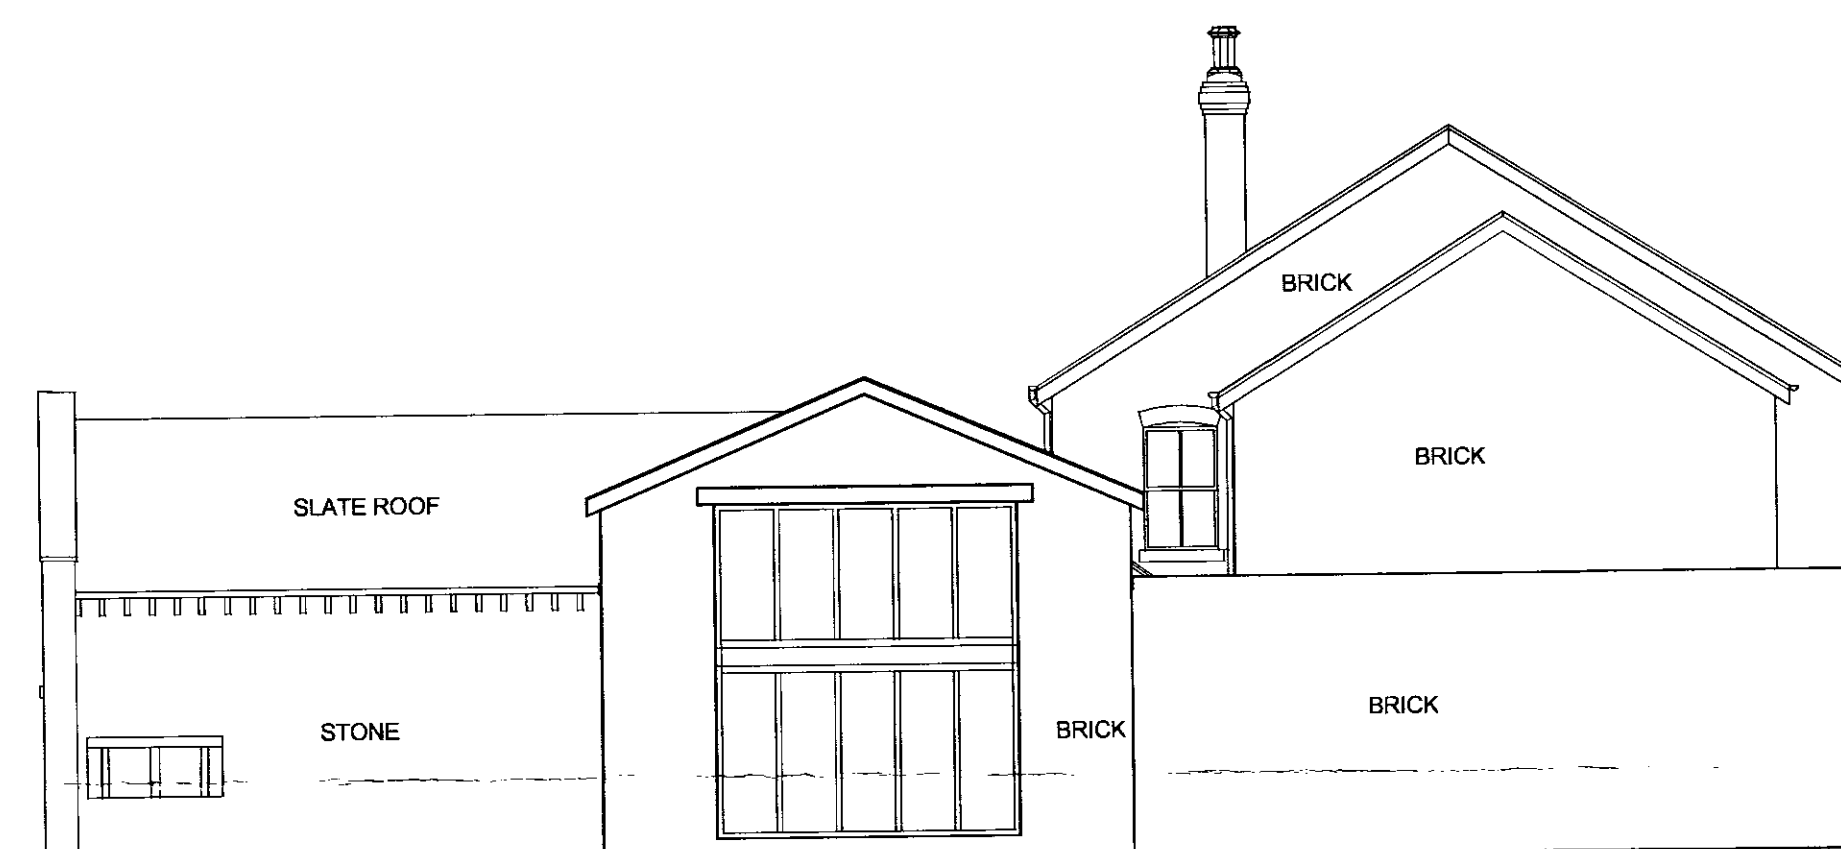

REAR ELEVATION

GARY
MORRIS
48 QUEENS DRIVE WEST DERBY
LIVERPOOL L13 9AH
Tel: 0151 222 9008 Mob: 07786 362 196
E-mail gemorris@blueyonder.co.uk

PROJECT:

THREE ASHES FARM
CRONTON

CLIENT:

MR. & MRS. PRESCOTT

TITLE:

EXISTING ELEVATIONS

SCALE:	DATE:	REVISION:	DRG.No.
1:100	MAY 09		TAF 002

REVISION

REVISION

APPROVED