




ELEVATION 1



ELEVATION 2

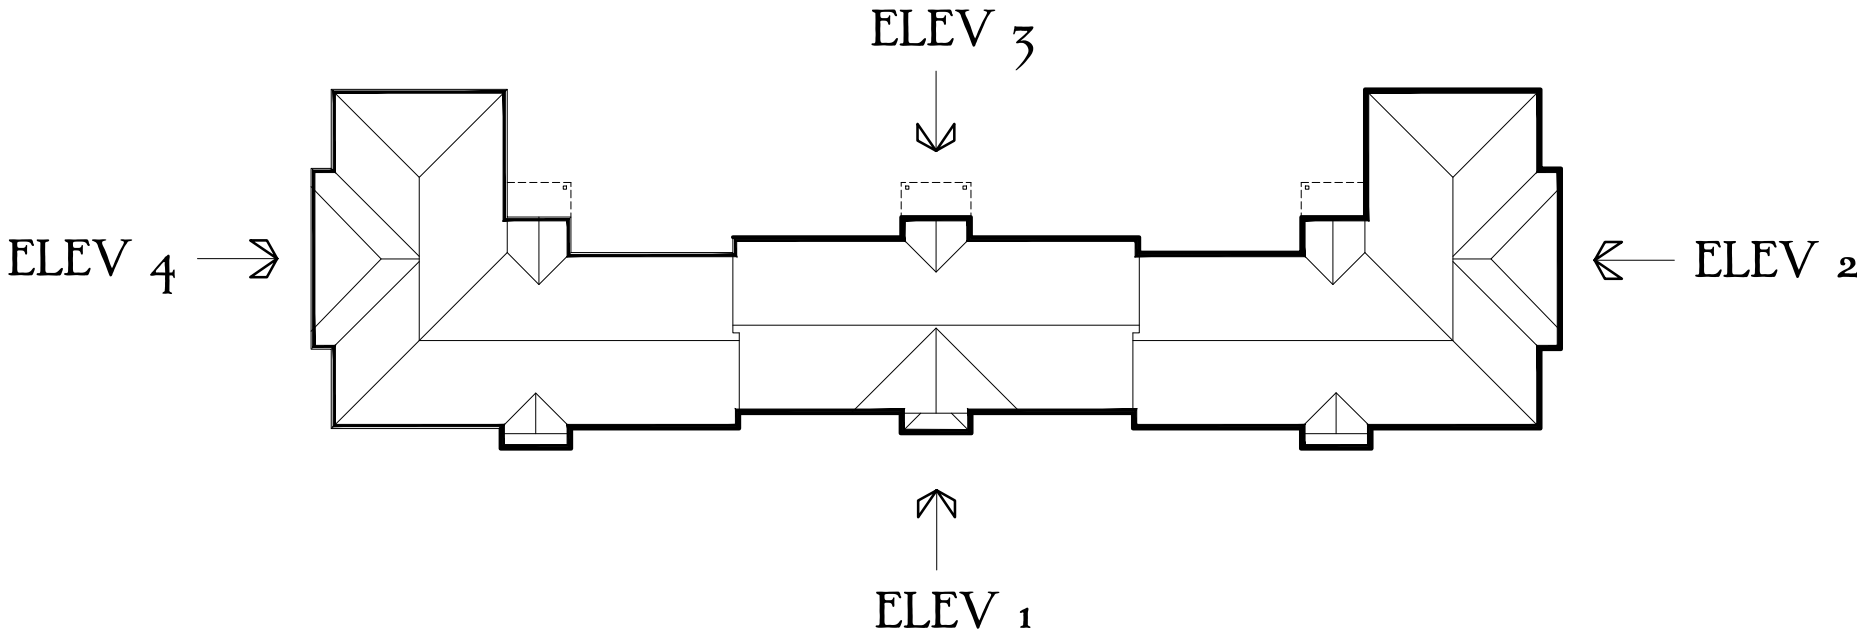

Revisions:
A: 03.01.2023 Window pattern changed to a plain casement to LPA's request. GJF

Halewood Apartments
Plots 468-491
Sheet 4 of 5
TYPE A 544 sq.ft 50.55 sq.m
TYPE B 579 sq.ft 53.68 sq.m
DATE: June 2022
REV: A
Drawing scale 1:100 @ A2

Scale 1:100 @ A3
0m 1m 2m 3m 4m 5m

