


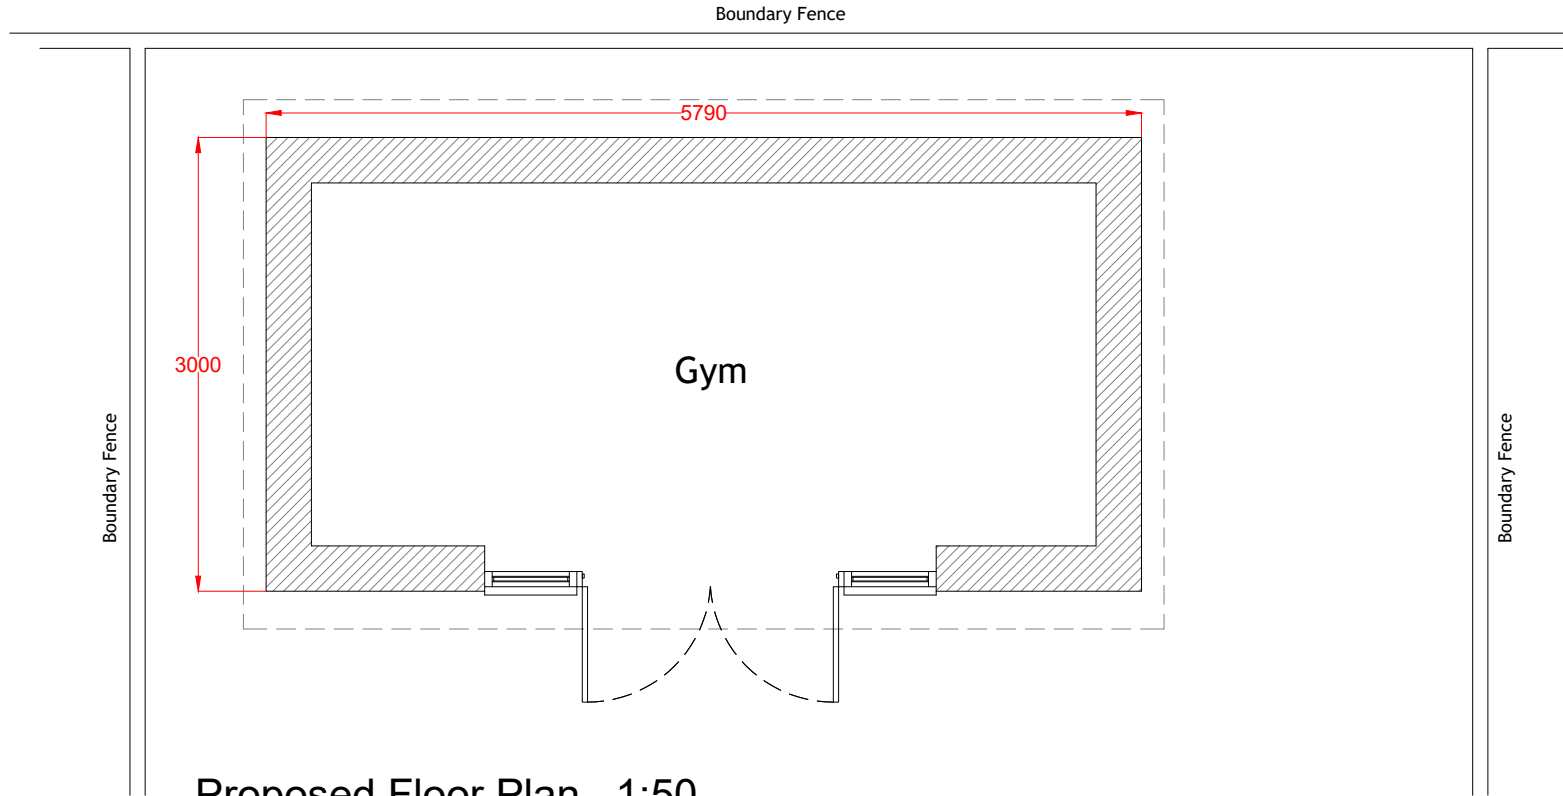
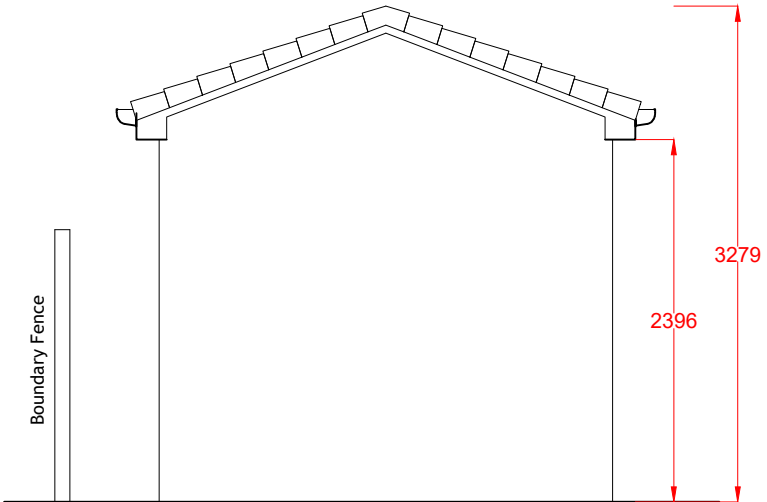


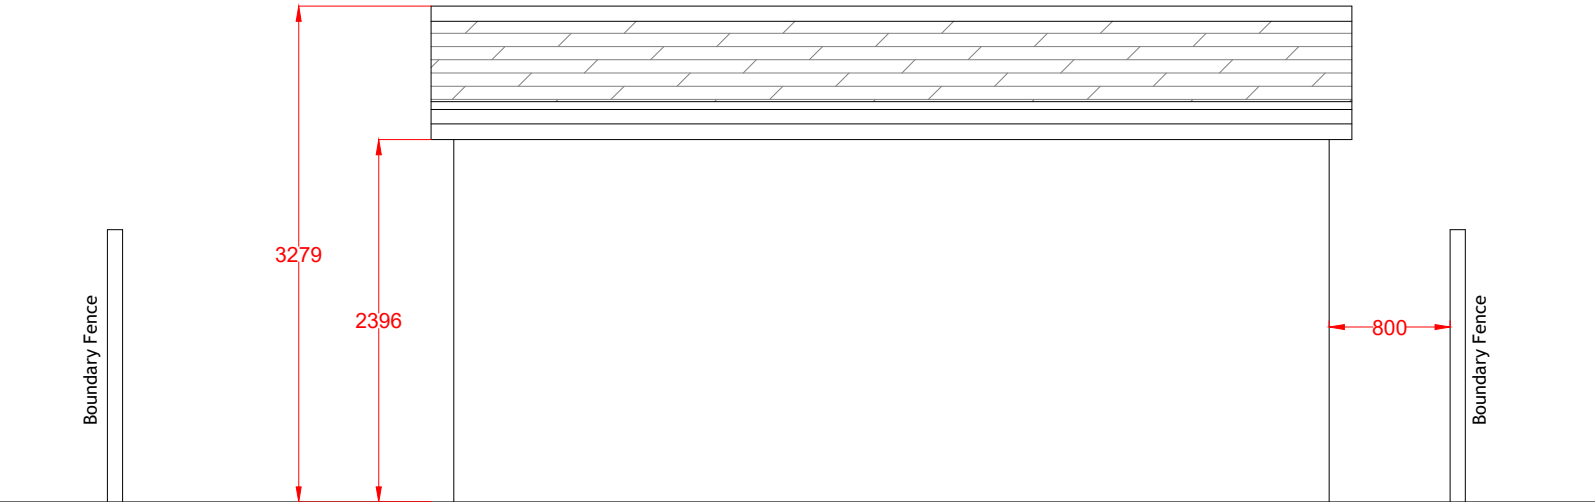

NOTES:

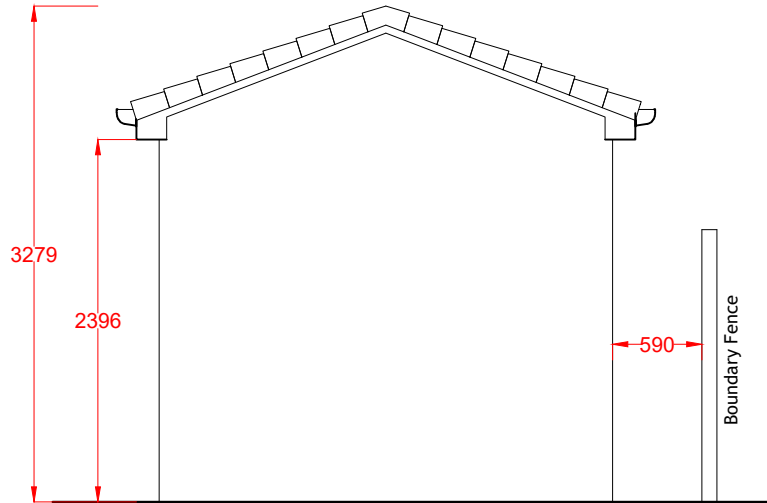

Photograph of Built Outbuilding

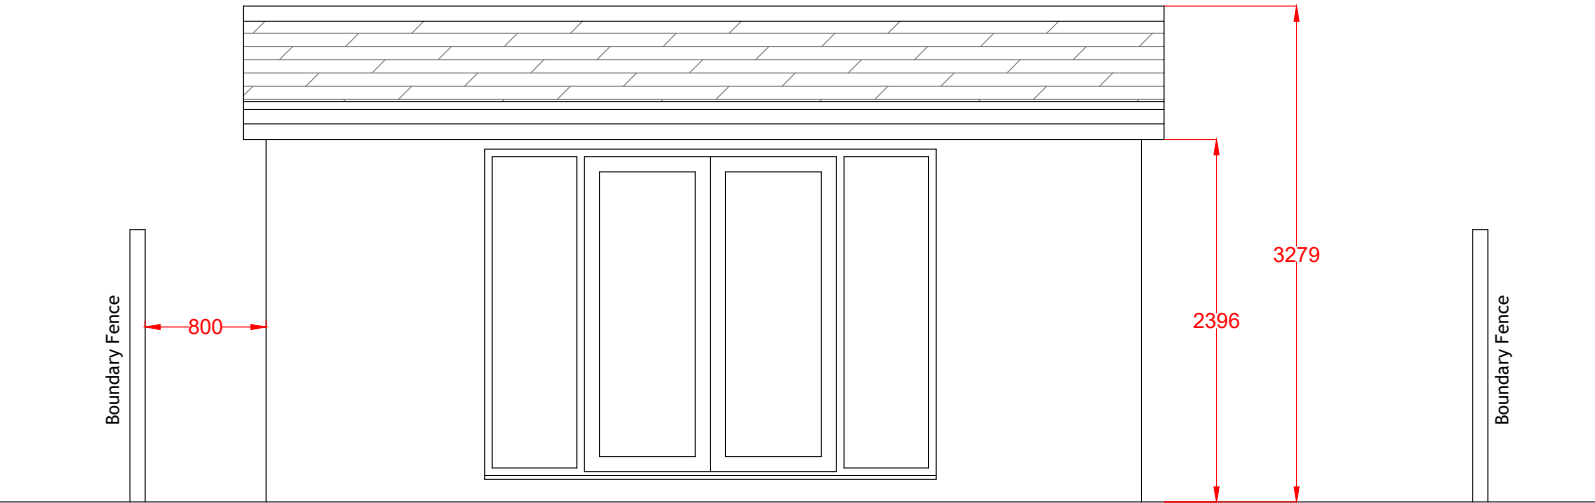

- Existing Walls
- Proposed Walls

CLIENT	Paul		
DRAWING NO + TITLE:			
Proposed Outbuilding Plan and Elevations			
11 Oak Place Roby Liverpool L16 2AF			
SCALES:	1:50	PAGE SIZE:	A3
DRAWN BY:	LS	DATE	07/10/2023