



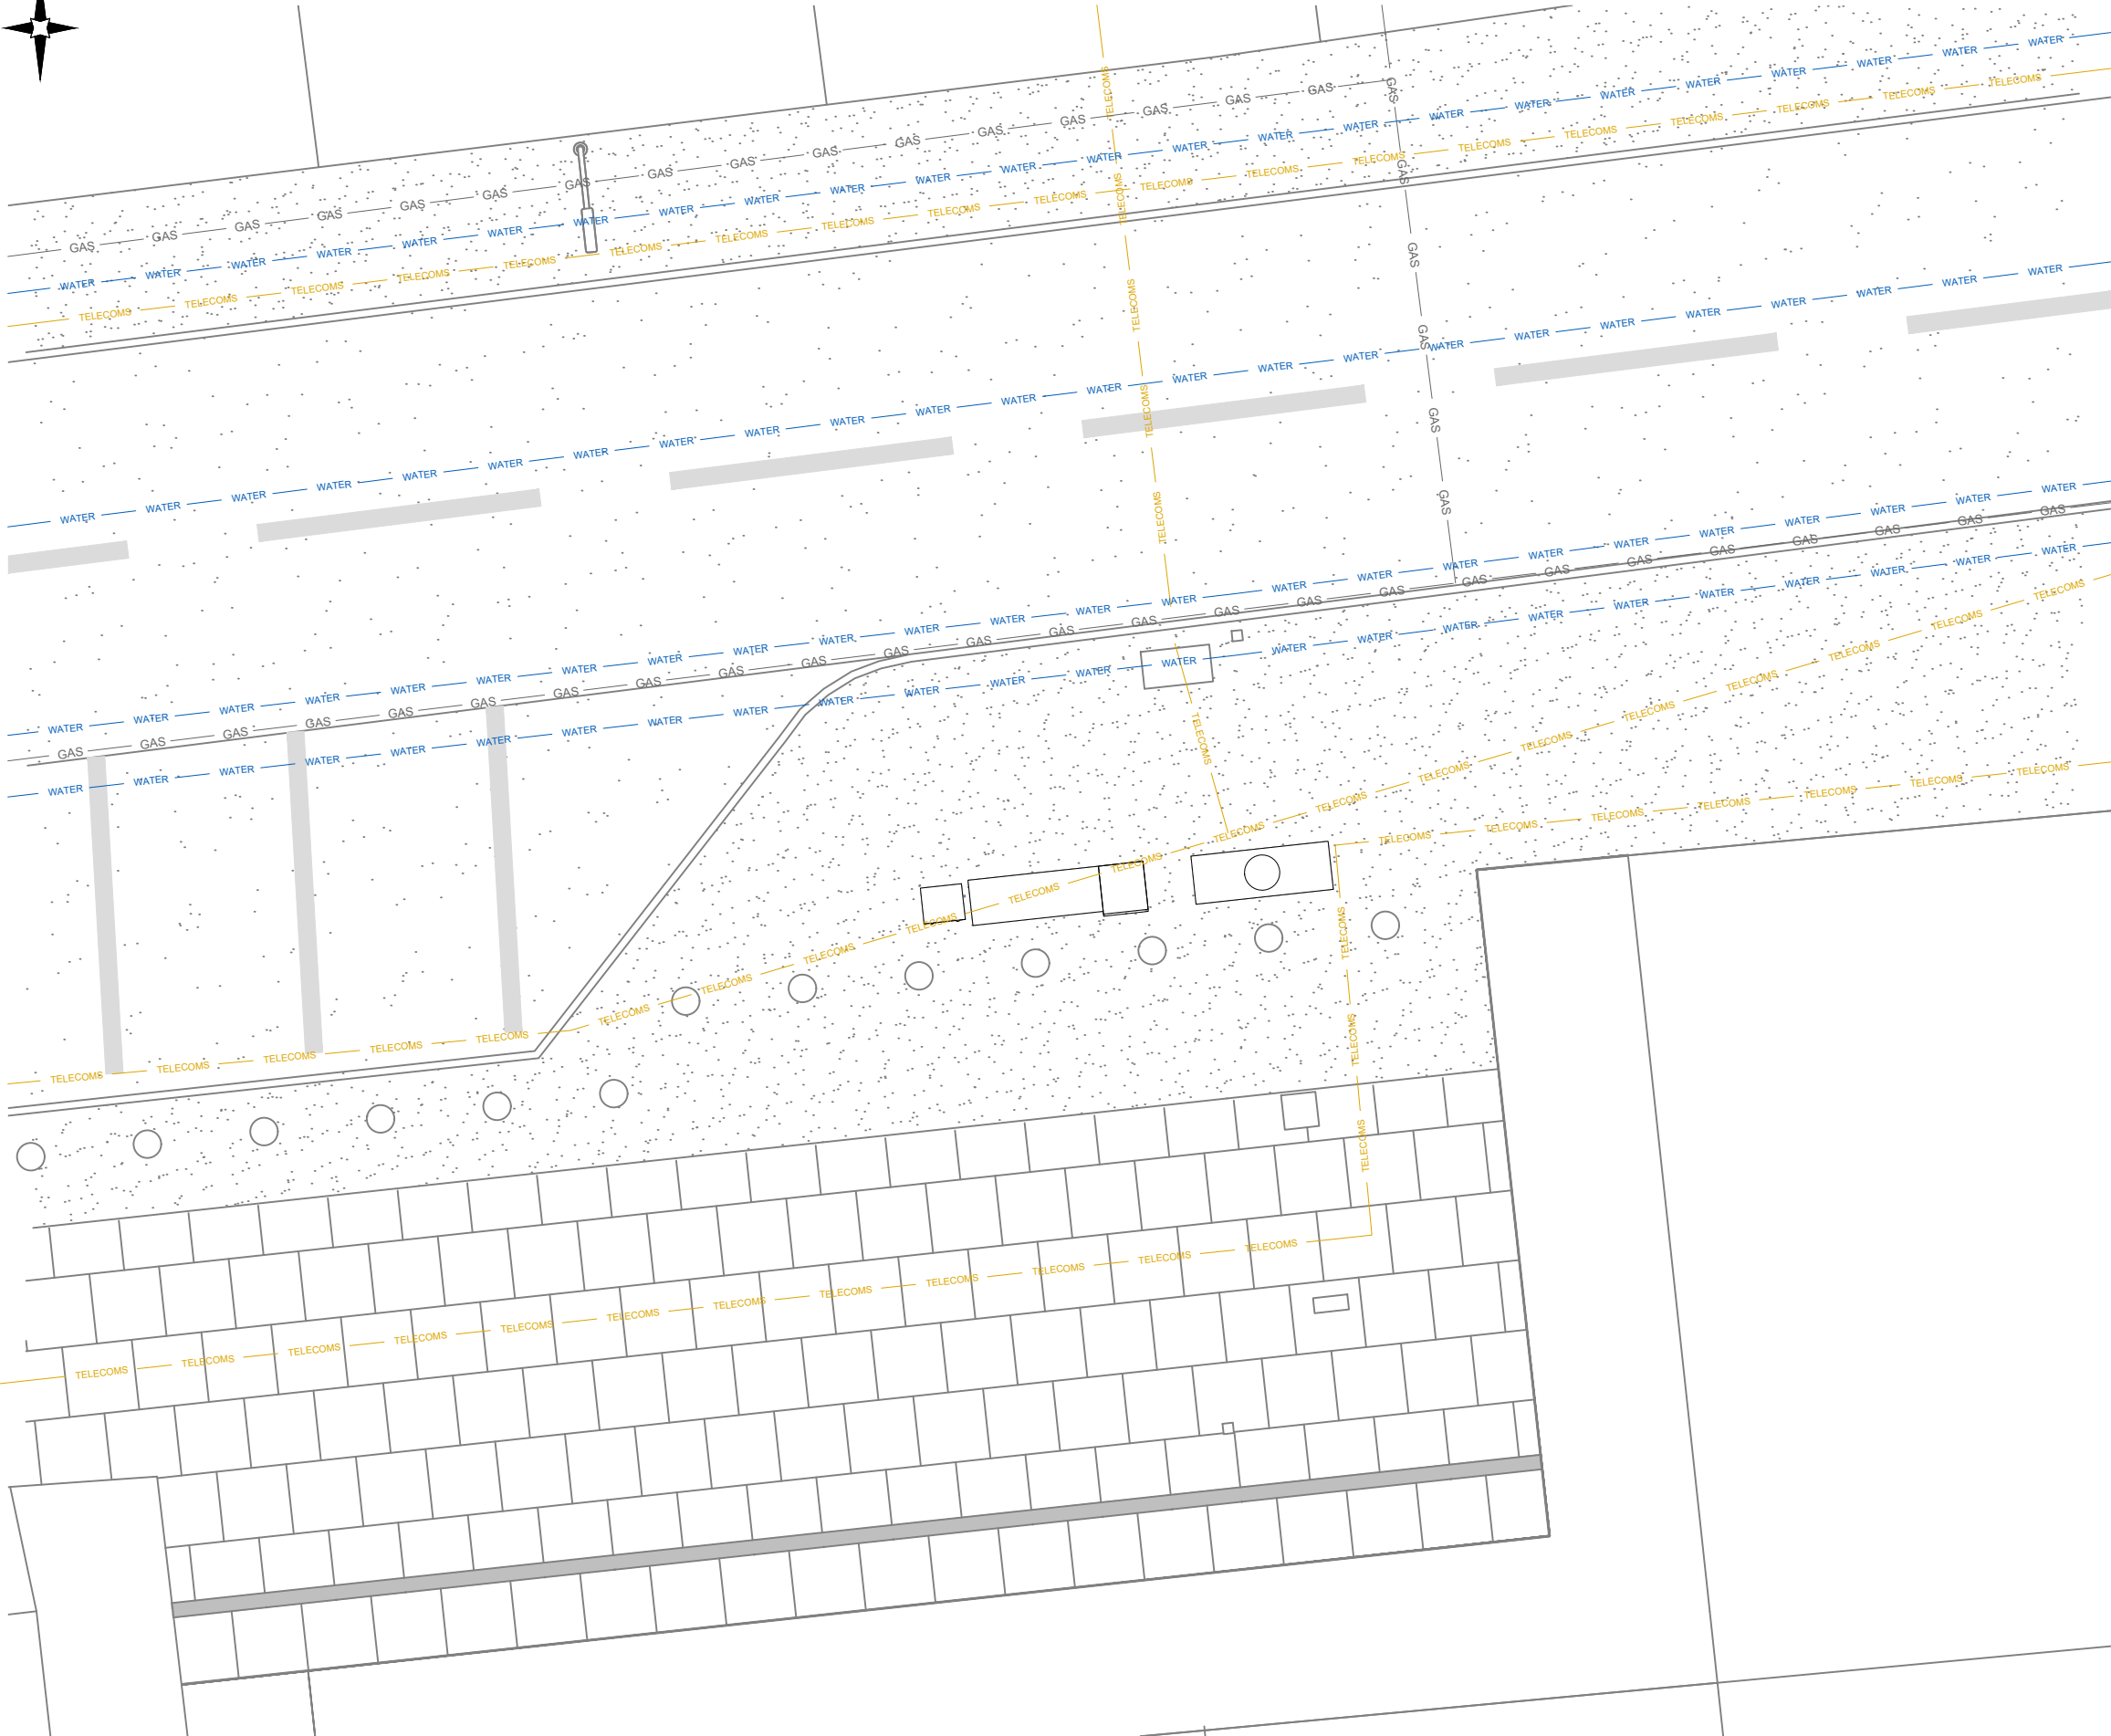

UNDERGROUND SERVICES PLAN

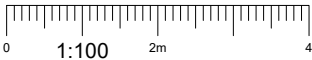

NOTES:
1. ALL DIMENSIONS IN MM UNLESS OTHERWISE NOTED.

SERVICES:

WATER

WATER

WATER

LV ELECTRIC

LV ELECTRIC

LV ELECTRIC

HV ELECTRIC

HV ELECTRIC

HV ELECTRIC

GAS

GAS

GAS

TELECOMS

TELECOMS

TELECOMS

A	Issued for Planning	JDS	PN	19.07.21
REV	MODIFICATION	BY	CH	DATE

CK Hutchison Networks (UK) Limited

Great Brighams Mead,
Vastern Road, Reading,
Berkshire, England,
RG1 8DJ

Design Consultant & Principal Contractor:

GBC

Great British Communications
Lapwing House, Block 3 Forward Point,
Tan House Lane, Widnes, Cheshire, WAB 0SL
t. 44 (0)151 420 4128
www.gbcservices.co.uk

Site Name:
SUGAR LANE SW

3UK Cell ID:
KSY17833

Address:
SUGAR LANE
KNOWSLEY
PRESCOT
L34 0ES

Title:
006 UNDERGROUND SERVICES PLAN

Project:
UNILATERAL SW

Purpose of Issue:
PLANNING

Site ID:
-

Drawing No:
KSY17833_PLANNING_REV_A

Issue:
A