


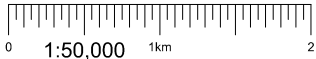



Reproduced by permission of Ordnance Survey on behalf of the Controller of Her Majesty's Stationery Office All rights reserved. © Crown Copyright licence no. 100022432

SITE AREA PLAN

Scale 1:50,000



SITE PHOTOGRAPH

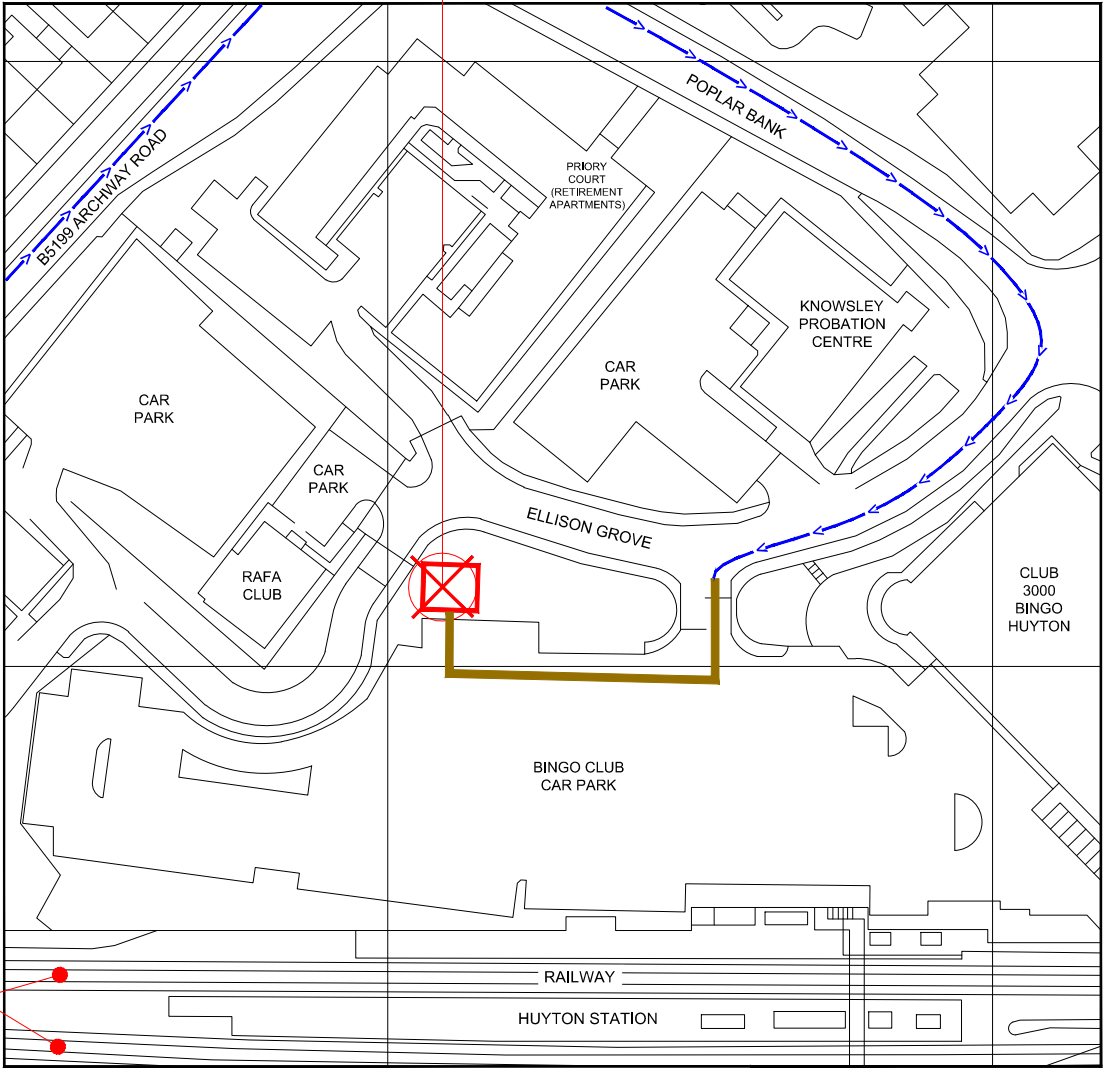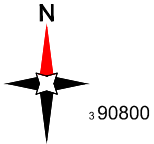


RAILWAY LINES WITH OVERHEAD ELECTRIFICATION

Reproduced by permission of Ordnance Survey on behalf of the Controller of Her Majesty's Stationery Office All rights reserved. © Crown Copyright licence no. 100022432

SITE LOCATION PLAN

Scale 1:1250

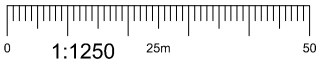

GOOGLE MAPS QR CODE

GOOGLE MAP - Hyperlink to map of the site

GOOGLE STREETVIEW - Hyperlink to streetview of the site

NOTES:

1. ALL DIMENSIONS IN MM UNLESS OTHERWISE NOTED.

From M62 junction 5 take the A5080 towards Huyton. At the first roundabout turn left onto the B5199. At the traffic lights turn right onto Poplar Bank. Take the first right onto Ellison Grove. Take the first left into the Bingo club car park and turn right. The site is located on the right hand side after the trees.

Site Provider's Property Boundary:



Access Route To Site:



Access Route:



Master:	MBNL / EE / H3G:	Project:	NTQ	Purpose of Issue:	Planning	Issue:	B
M002	MBNL	Revision / Upgrade Description:					
Date:	30/04/21	Tower updated					
Drawn:	R. PERKINS						
Checked:	A. FANNING						
Approved:	P. CONVERY						
Master:	MBNL / EE / H3G:	Project:	NTQ	Purpose of Issue:	Planning	Issue:	A
M001	MBNL	Revision / Upgrade Description:					
Date:	01/04/21	First Issue					
Drawn:	J. BOOTE						
Checked:	J. STOCKDALE						
Approved:	J. STOCKDALE						



Hutchison 3G UK Limited
Star House, 20 Grenfell Road
Macclesfield, SL6 1EH
Tel: 01628 765 000
Fax: 01628 765 001



Hatfield Business Park
Hatfield
Hertfordshire
AL10 9BW
Tel: 01707 315000
Fax: 01707 319001



Mobile Broadband Network Limited
Sixth Floor, Thames Tower, Station Road, Reading, RG1 1LX

Design Consultant & Principal Contractor:



WHP Telecoms

Unit 1 Maple Park,
Low Fields Avenue, Leeds
LS12 6HH

Tel: 01133023550
e-mail: info@whptelecoms.com

Site Name:
CLUB 3000 BINGO HUYTON

Site ID:
1632340

Address:
CLUB 3000 BINGO HUYTON,
POPLAR BANK,
HUYTON, LIVERPOOL,
MERSEYSIDE,
L36 9US

Title:
002 SITE LOCATION PLAN

Project:
NTQ

Purpose of Issue:
GENERAL ARRANGEMENT

EE Cell ID:	MBNL Cell ID:	3UK Cell ID:
92410	KSY083	-

Master Drawing No:	Issue:
1632340_KSY083_92410_M002	B