
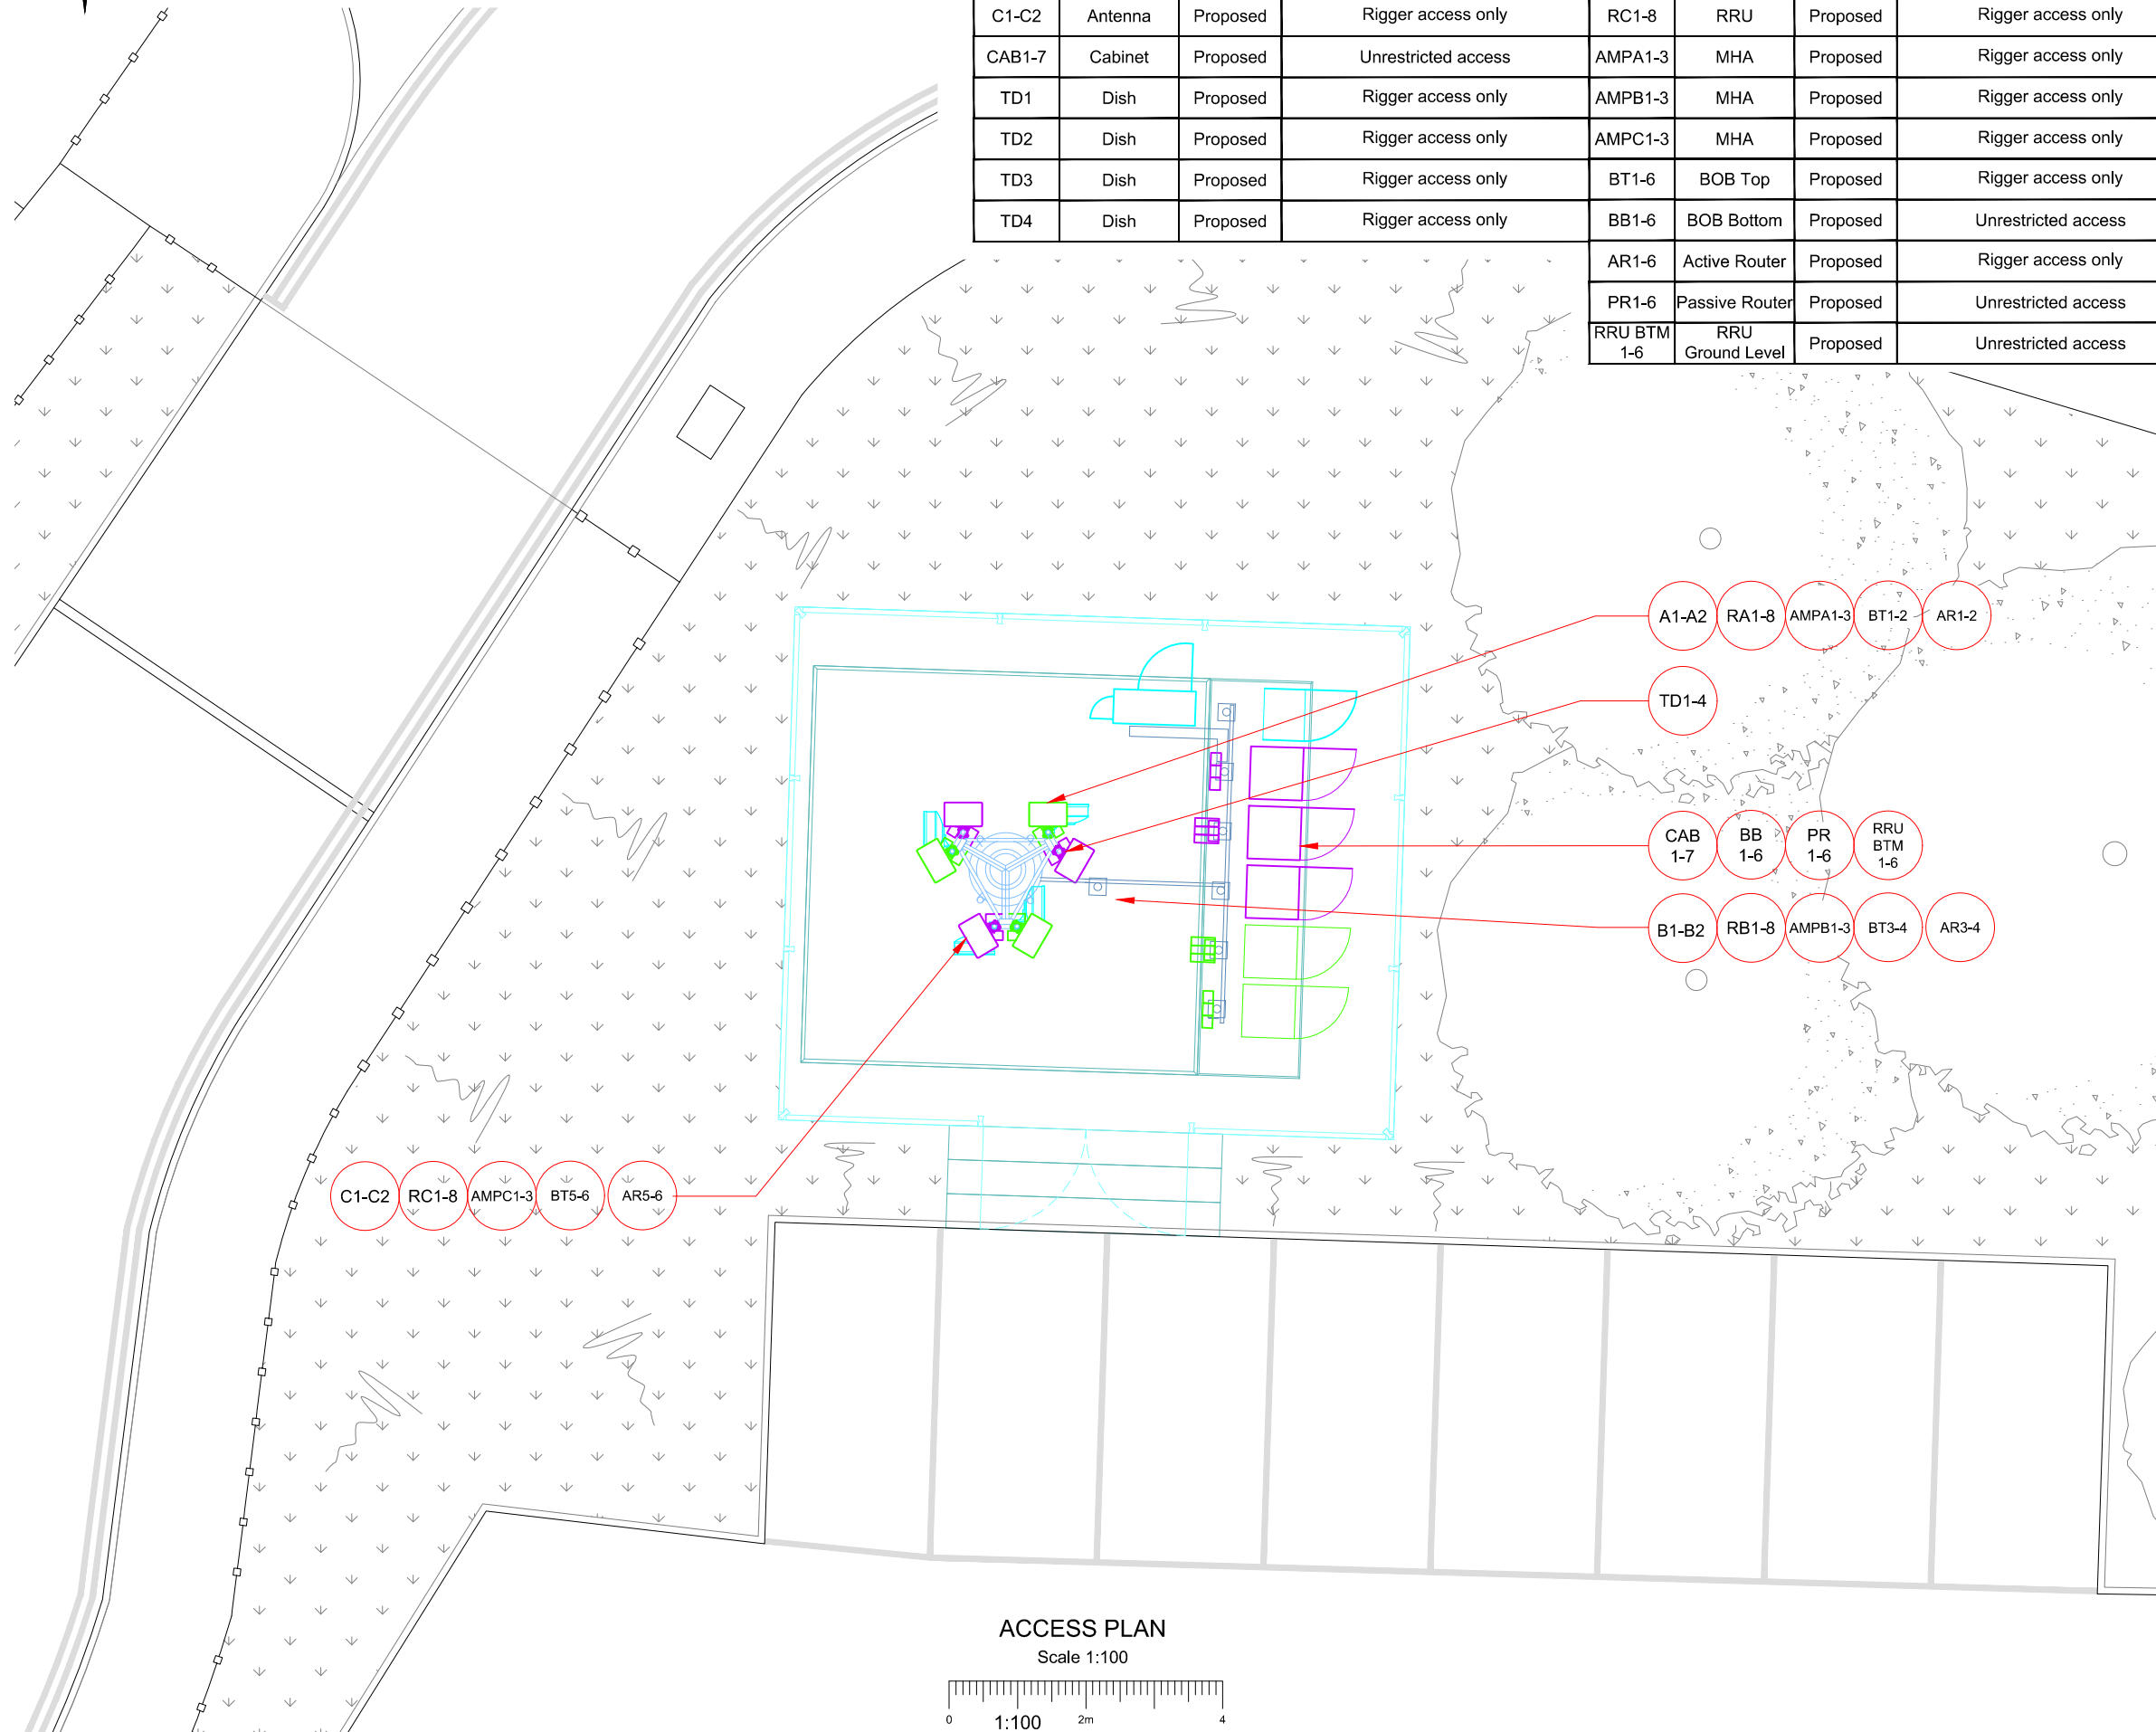


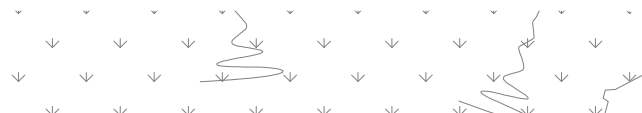

Asset Reference	Asset Description:	Asset Status:	Antenna / Dish / MHA / RRU / Equipment Access Description:	Asset Reference	Asset Description:	Asset Status:	Antenna / Dish / MHA / RRU / Equipment Access Description:
A1-A2	Antenna	Proposed	Rigger access only	RA1-8	RRU	Proposed	Rigger access only
B1-B2	Antenna	Proposed	Rigger access only	RB1-8	RRU	Proposed	Rigger access only
C1-C2	Antenna	Proposed	Rigger access only	RC1-8	RRU	Proposed	Rigger access only
CAB1-7	Cabinet	Proposed	Unrestricted access	AMPA1-3	MHA	Proposed	Rigger access only
TD1	Dish	Proposed	Rigger access only	AMPB1-3	MHA	Proposed	Rigger access only
TD2	Dish	Proposed	Rigger access only	AMPC1-3	MHA	Proposed	Rigger access only
TD3	Dish	Proposed	Rigger access only	BT1-6	BOB Top	Proposed	Rigger access only
TD4	Dish	Proposed	Rigger access only	BB1-6	BOB Bottom	Proposed	Unrestricted access
				AR1-6	Active Router	Proposed	Rigger access only
				PR1-6	Passive Router	Proposed	Unrestricted access
				RRU BTM 1-6	RRU Ground Level	Proposed	Unrestricted access

1. ALL DIMENSIONS IN MM UNLESS OTHERWISE NOTED.

SHARED CONFIGURATION SITE	
RF CONFIG	H3b

Master:	MBNL / EE / H3G	Project:	Purpose of Issue:	Issue:
M002	MBNL	NTQ	Planning	B
Date:	30/04/21	Revision / Upgrade Description:		
Drawn:	R. PERKINS	Tower updated		
Checked:	A. FANNING			
Approved:	P. CONVERY			
Master:	MBNL / EE / H3G	Project:	Purpose of Issue:	Issue:
M001	MBNL	NTQ	Planning	A
Date:	01/04/21	Revision / Upgrade Description:		
Drawn:	J. BOOTE	First Issue		
Checked:	J. STOCKDALE			
Approved:	J. STOCKDALE			

	Hutchinson 3G UK Limited Star House, 20 Grenfell Road Maidenhead, SL6 1EH Tel: 01628 765 000 Fax: 01628 765 001 H3G Base Station Information Line: 0845 6043000 Available 24-hours Monday to Friday		Hatfield Business Park Hatfield Hertfordshire AL10 9BW Tel: 01707 315000 Fax: 01707 319001
---	--	---	--

MBNL Mobile Broadband Network Limited
Sixth Floor, Thames Tower, Station Road, Reading, RG1 1LX

Design Consultant & Principal Contractor:



WHP Telecoms
Unit 1 Maple Park,
Low Fields Avenue, Leeds
LS12 6HH

Tel: 01133023550
e-mail: info@whptelecoms.com

Site Name: CLUB 3000 BINGO HUYTON

Site ID: 1632340

Address: CLUB 3000 BINGO HUYTON,
POPLAR BANK,
HUYTON, LIVERPOOL,
MERSEYSIDE,
L36 9US

Title:	003 ACCESS PLAN
--------	-----------------

Project:	NTQ
----------	-----

Purpose of Issue:	GENERAL ARRANGEMENT
-------------------	---------------------

EE Cell ID: 92410	MBNL Cell ID: KSY083	3UK Cell ID: -
Master Drawing No: 1632340_KSY083_92410_M002		Issue: B