
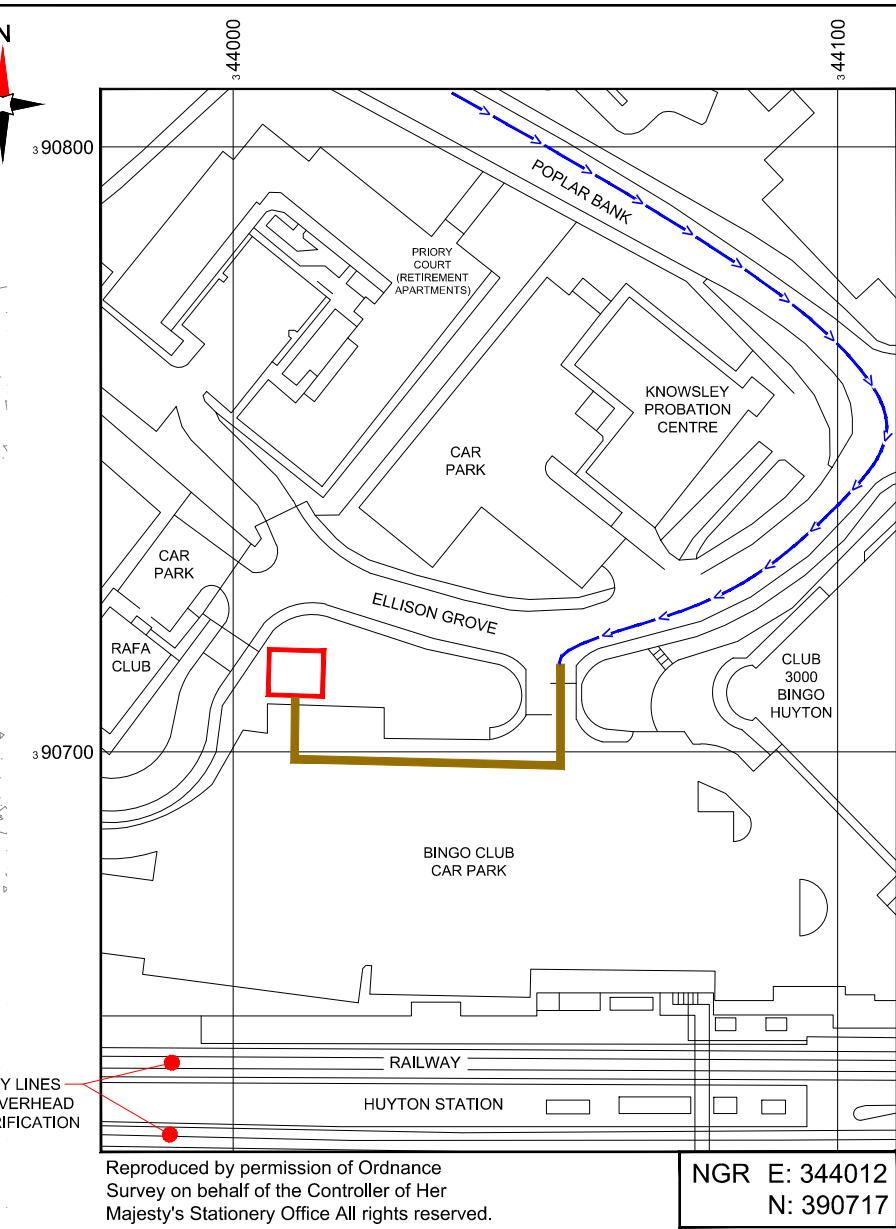


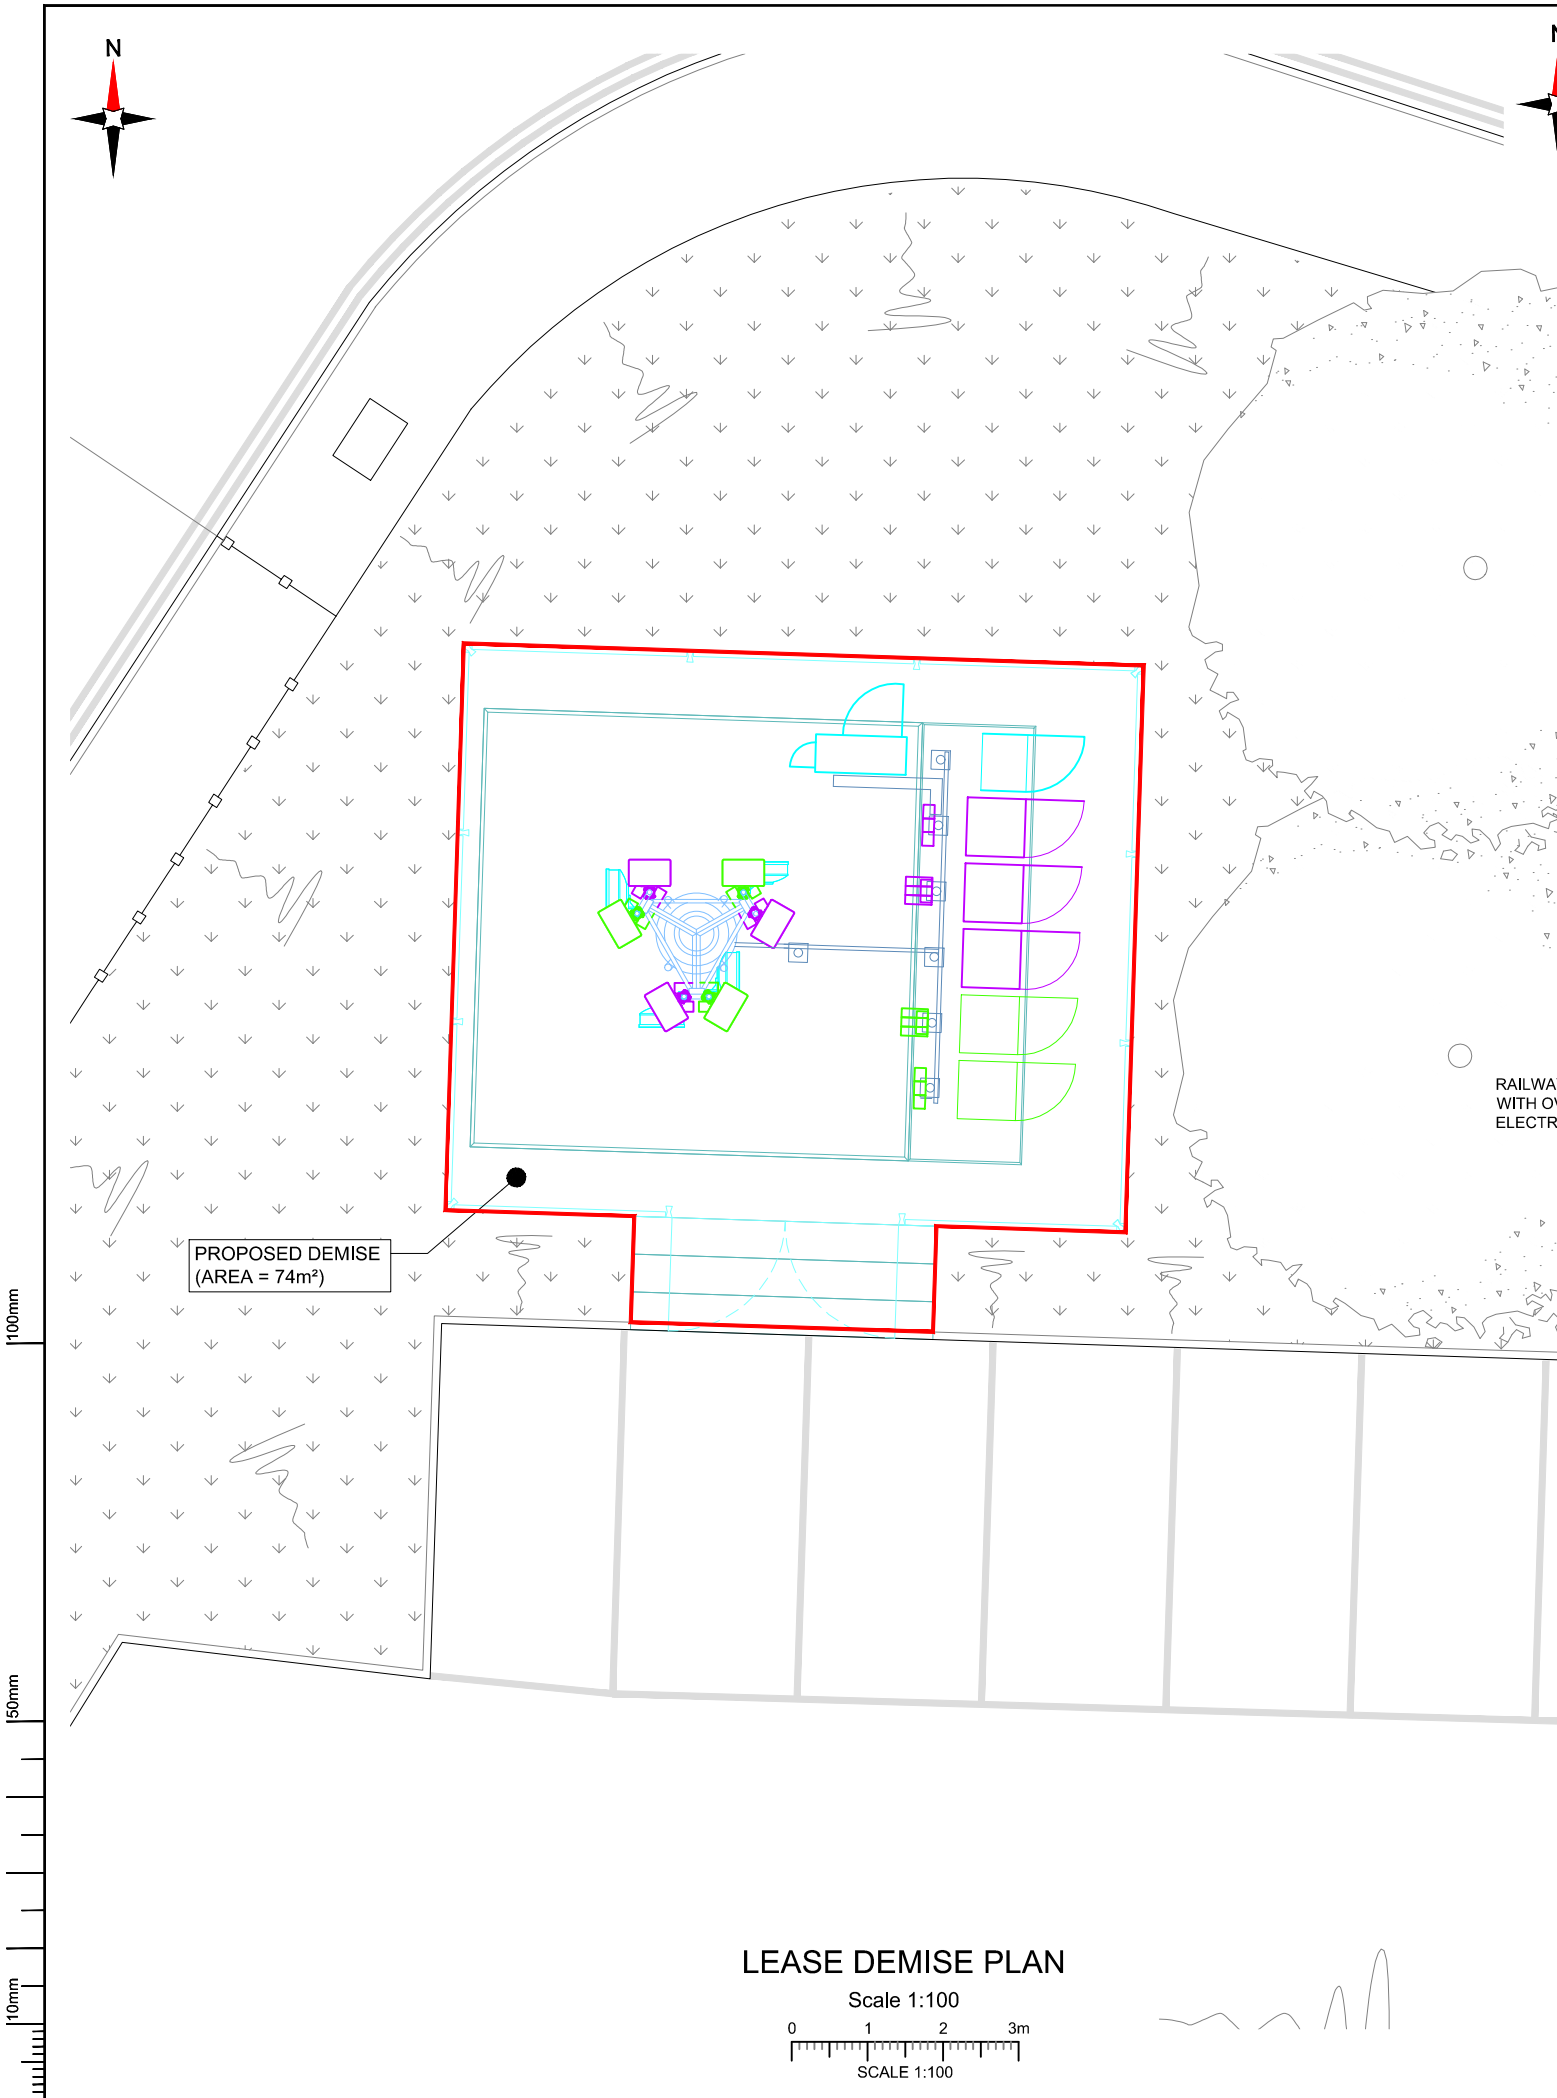

NEW CODE:				
Demise:	Outlined in Red			
Access Route:	Solid Brown			
Set Down Area:	Outlined in Blue			
Master:	MBNL / EE / H3G:	Project:	Purpose of Issue:	Issue:
M002	MBNL	NTQ	Planning	B
Date:	30/04/21	Revision / Upgrade Description:		
Drawn:	R. PERKINS	Tower updated		
Checked:	A. FANNING			
Approved:	P. CONVERY			
Master:	MBNL / EE / H3G:	Project:	Purpose of Issue:	Issue:
M001	MBNL	NTQ	Planning	A
Date:	01/04/21	Revision / Upgrade Description:		
Drawn:	J. BOOTE	First Issue		
Checked:	J. STOCKDALE			
Approved:	J. STOCKDALE			
Hutchison 3G UK Limited Star House, 20 Grenfell Road Maidenhead, SL6 1EH Tel: 01628 765 000 Fax: 01628 765 001		Hatfield Business Park Hatfield Hertfordshire AL10 9BW Tel: 01707 315000 Fax: 01707 319001		
		Mobile Broadband Network Limited Sixth Floor, Thames Tower, Station Road, Reading, RG1 1LX		
Design Consultant & Principal Contractor:				
		WHP Telecoms Unit 1 Maple Park, Low Fields Avenue, Leeds LS12 6HH Tel: 01133023550 e-mail: info@whptelecoms.com		
Site Name:				
CLUB 3000 BINGO HUYTON				
Site ID:				
1632340				
Address:				
CLUB 3000 BINGO HUYTON, POPLAR BANK, HUYTON, LIVERPOOL, MERSEYSIDE, L36 9US				
Title:				
004 LEASE DEMISE				
Project:				
NTQ				
Purpose of Issue:				
GENERAL ARRANGEMENT				
EE Cell ID:		MBNL Cell ID:		3UK Cell ID:
92410		KSY083		-
Master Drawing No:				Issue:
1632340_KSY083_92410_M002				B