


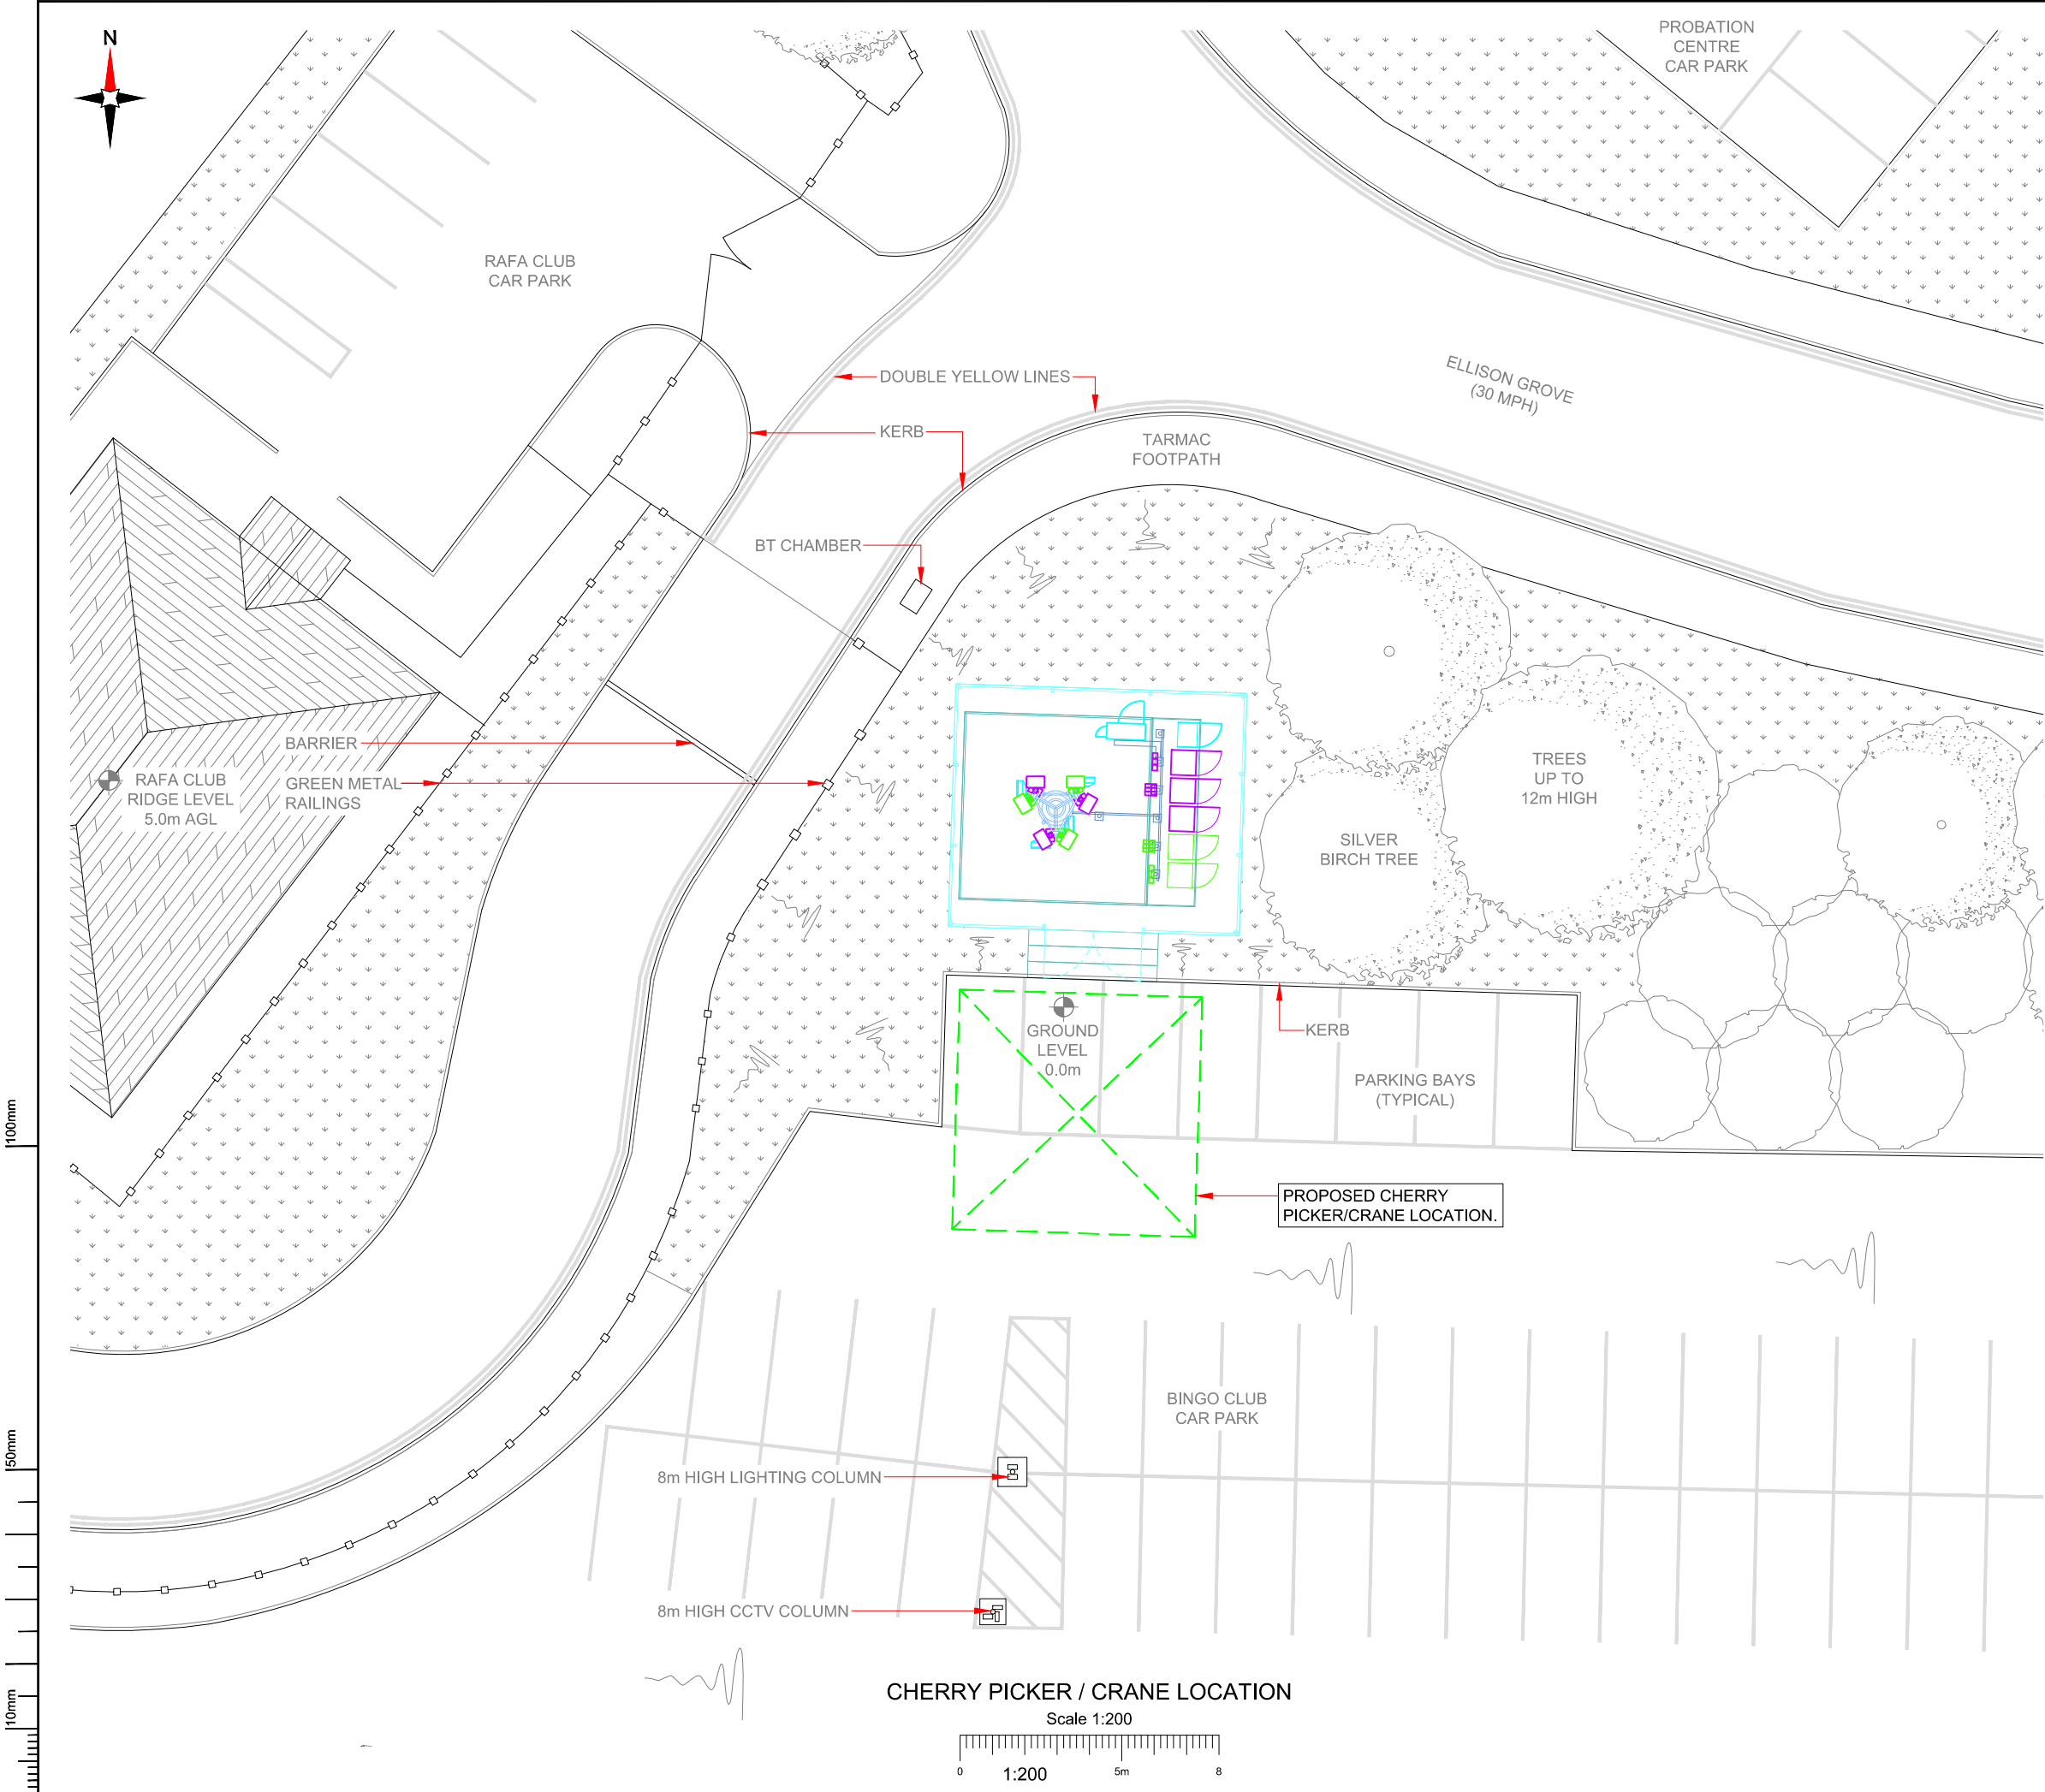

NOTES:

1. ALL DIMENSIONS IN MM UNLESS OTHERWISE NOTED.

PROPOSED CRANE OR CHERRY PICKER LOCATION:



|           |                 |                                 |     |                   |          |        |   |
|-----------|-----------------|---------------------------------|-----|-------------------|----------|--------|---|
| Master:   | MBNL / EE / H3G | Project:                        | NTQ | Purpose of Issue: | Planning | Issue: | B |
| M002      | MBNL            |                                 |     |                   |          |        |   |
| Date:     | 30/04/21        | Revision / Upgrade Description: |     |                   |          |        |   |
| Drawn:    | R. PERKINS      | Tower updated                   |     |                   |          |        |   |
| Checked:  | A. FANNING      |                                 |     |                   |          |        |   |
| Approved: | P. CONVERY      |                                 |     |                   |          |        |   |
| Master:   | MBNL / EE / H3G | Project:                        | NTQ | Purpose of Issue: | Planning | Issue: | A |
| M001      | MBNL            |                                 |     |                   |          |        |   |
| Date:     | 01/04/21        | Revision / Upgrade Description: |     |                   |          |        |   |
| Drawn:    | J. BOOTE        | First Issue                     |     |                   |          |        |   |
| Checked:  | J. STOCKDALE    |                                 |     |                   |          |        |   |
| Approved: | J. STOCKDALE    |                                 |     |                   |          |        |   |



Hutchison 3G UK Limited  
Star House, 20 Grenfell Road  
Mordenhead, SL6 1EH  
Tel: 01628 765 000  
Fax: 01628 765 001

H3G Base Station Information line:  
0845 6043000  
Available: 9am-6pm Monday to Friday



Hatfield Business Park  
Hatfield  
Hertfordshire  
AL10 9BW

Tel: 01707 315000  
Fax: 01707 319001



Mobile Broadband Network Limited  
Sixth Floor, Thames Tower, Station Road, Reading, RG1 1LX

Design Consultant & Principal Contractor:



**WHP Telecoms**  
Unit 1 Maple Park,  
Low Fields Avenue, Leeds  
LS12 6HH

Tel: 01133023550  
e-mail: info@whptelecoms.com

|                                                 |                                                                                         |               |             |
|-------------------------------------------------|-----------------------------------------------------------------------------------------|---------------|-------------|
| Site Name:                                      | CLUB 3000 BINGO HUYTON                                                                  |               |             |
| Site ID:                                        | 1632340                                                                                 |               |             |
| Address:                                        | CLUB 3000 BINGO HUYTON,<br>POPLAR BANK,<br>HUYTON, LIVERPOOL,<br>MERSEYSIDE,<br>L36 9US |               |             |
| Title:                                          | 005 CHERRY PICKER & CRANE LOCATION                                                      |               |             |
| Project:                                        | NTQ                                                                                     |               |             |
| Purpose of Issue:                               | GENERAL ARRANGEMENT                                                                     |               |             |
| EE Cell ID:                                     | 92410                                                                                   | MBNL Cell ID: | KSY083      |
| 3UK Cell ID:                                    | -                                                                                       |               |             |
| Master Drawing No:<br>1632340_KSY083_92410_M002 |                                                                                         |               | Issue:<br>B |