


100mm


50mm

10mm

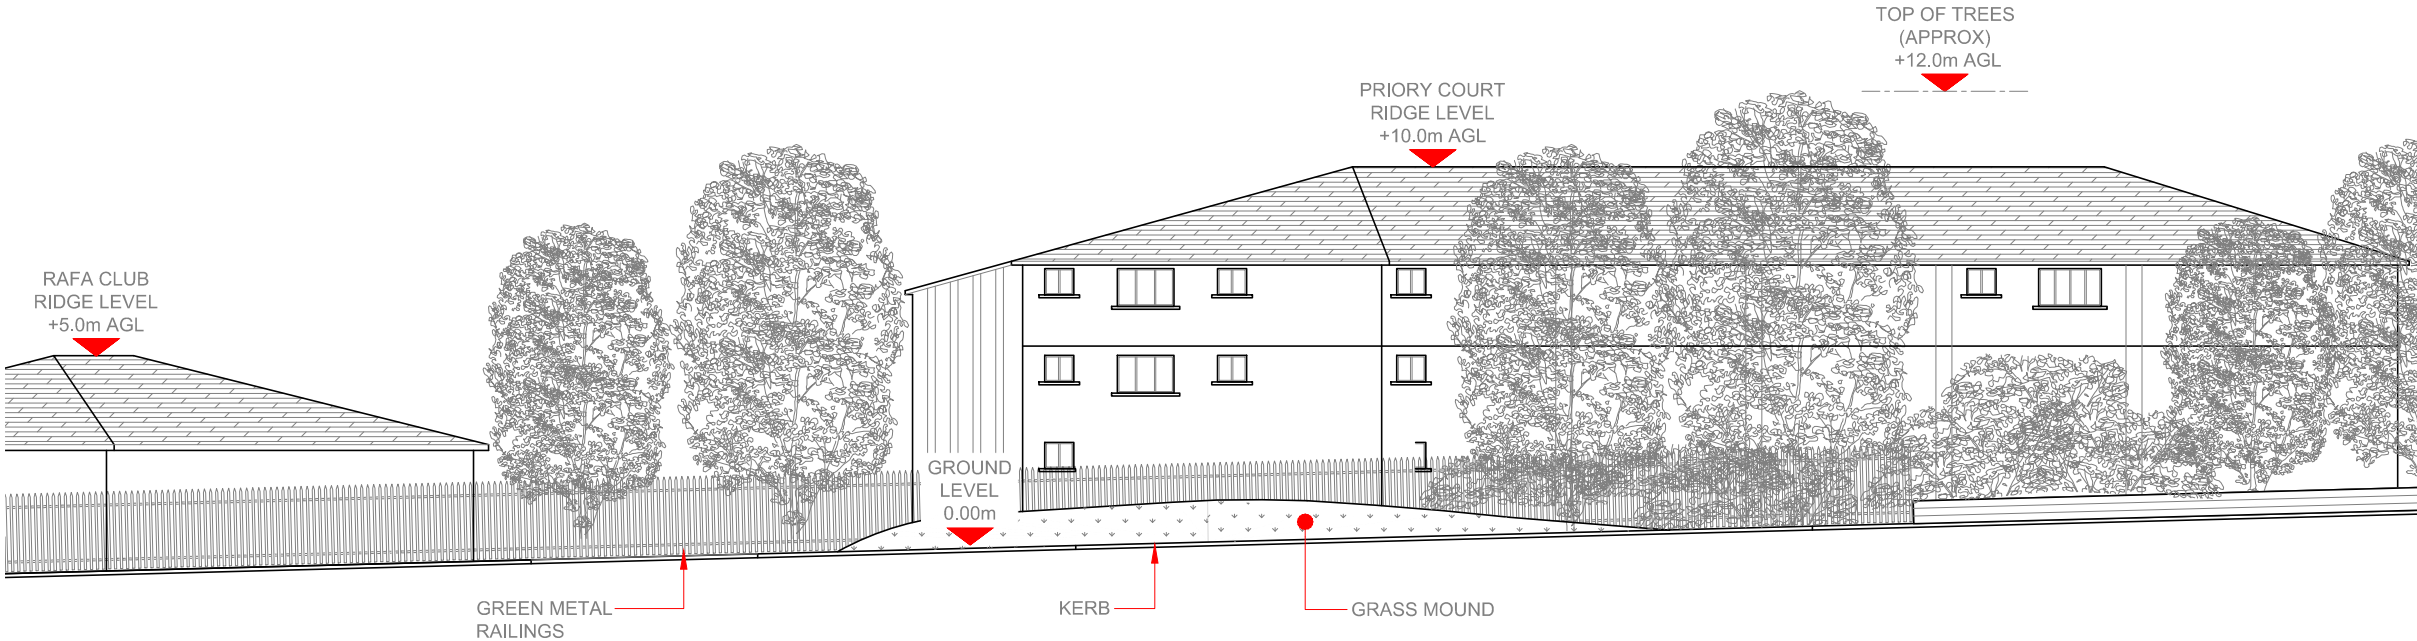

EXISTING ELEVATION A

Scale 1:200

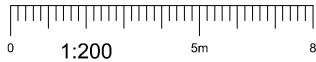

NOTES:

1. ALL DIMENSIONS IN MM UNLESS OTHERWISE NOTED.

Master:	MBNL / EE / H3G:	Project:	NTQ	Purpose of Issue:	Issue:
M002	MBNL			Planning	B
Date:	30/04/21	Revision / Upgrade Description:			
Drawn:	R. PERKINS	Tower updated			
Checked:	A. FANNING				
Approved:	P. CONVERY				
Master:	MBNL / EE / H3G:	Project:	NTQ	Purpose of Issue:	Issue:
M001	MBNL			Planning	A
Date:	01/04/21	Revision / Upgrade Description:			
Drawn:	J. BOOTE	First Issue			
Checked:	J. STOCKDALE				
Approved:	J. STOCKDALE				



Hutchison 3G UK Limited
Star House, 20 Grenfell Road
Mordenhead, SLS 1EH
Tel: 01628 765 000
Fax: 01628 765 001

H3G Base Station Information line:
0845 6043000
Available 9am-5pm Monday to Friday



Hatfield Business Park
Hatfield
Hertfordshire
AL10 9BW
Tel: 01707 315000
Fax: 01707 319001



Mobile Broadband Network Limited
Sixth Floor, Thames Tower, Station Road, Reading, RG1 1LX

Design Consultant & Principal Contractor:



WHP Telecoms
Unit 1 Maple Park,
Low Fields Avenue, Leeds
LS12 6HH

Tel: 01133023550
e-mail: info@whptelecoms.com

Site Name:
CLUB 3000 BINGO HUYTON

Site ID:
1632340

Address:
**CLUB 3000 BINGO HUYTON,
POPLAR BANK,
HUYTON, LIVERPOOL,
MERSEYSIDE,
L36 9US**

Title:
150 EXISTING ELEVATION A

Project:
NTQ

Purpose of Issue:
GENERAL ARRANGEMENT

EE Cell ID:	MBNL Cell ID:	3UK Cell ID:
92410	KSY083	-

Master Drawing No:	Issue:
1632340_KSY083_92410_M002	B