


100mm

50mm

10mm

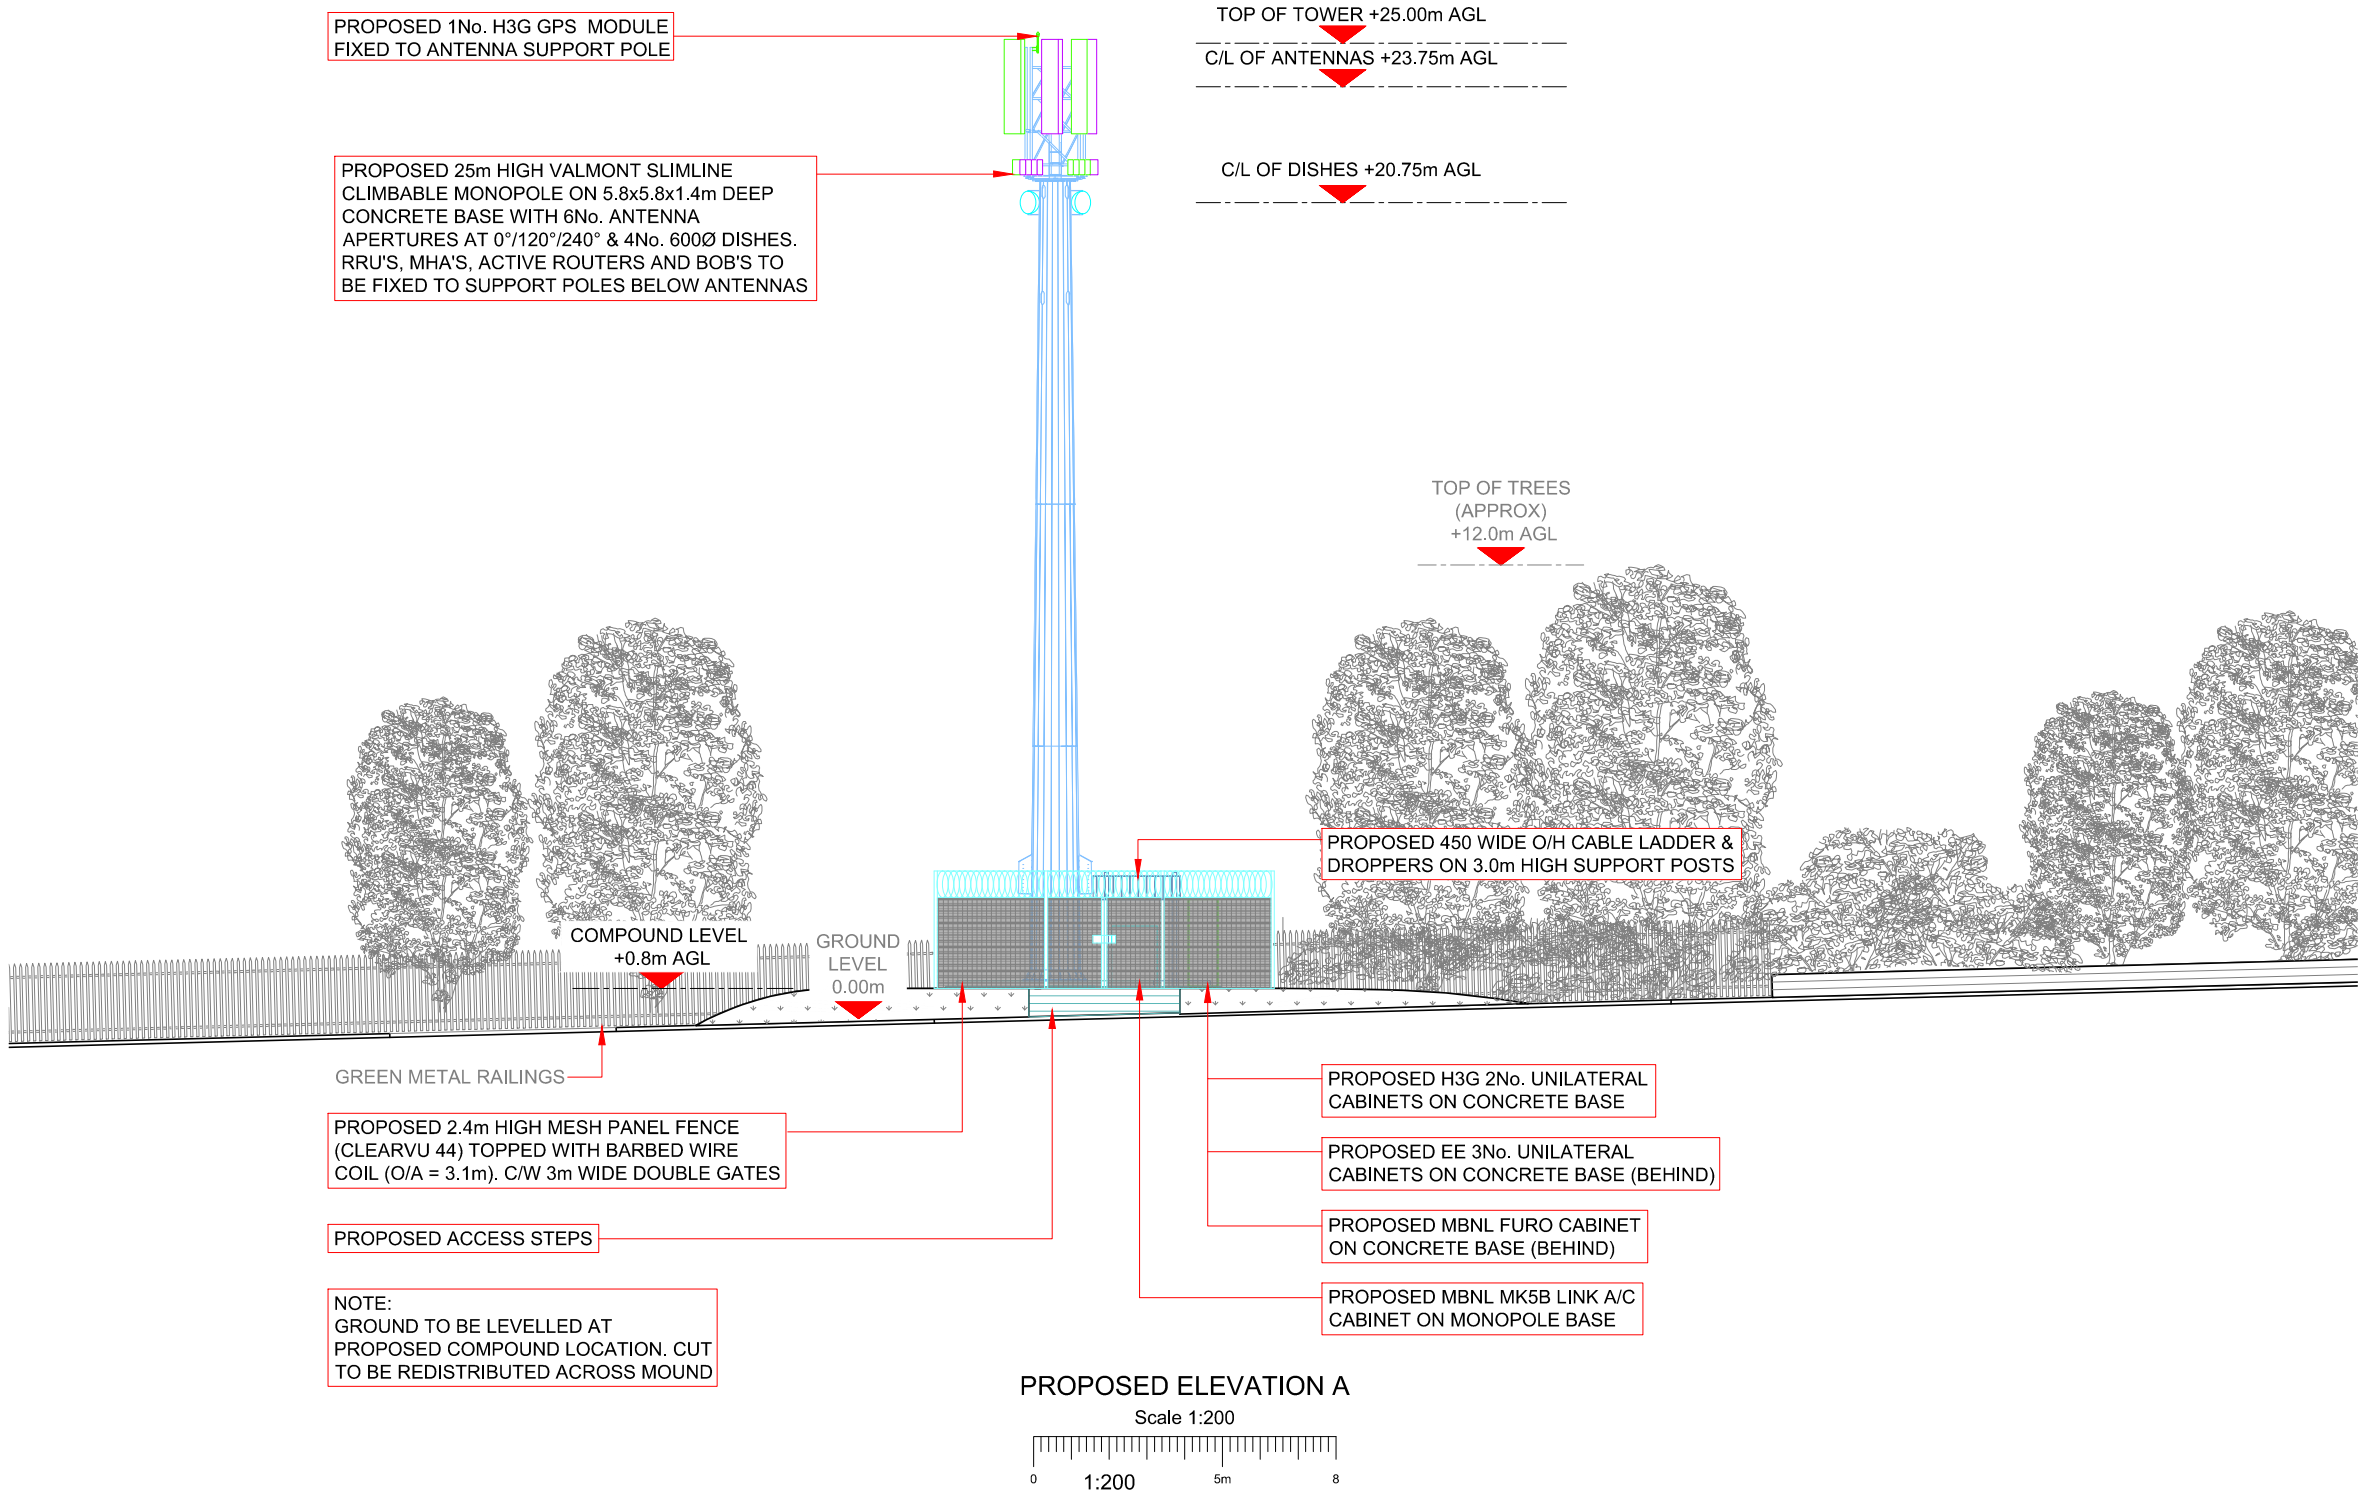

- NOTES:
- ALL DIMENSIONS IN MM UNLESS OTHERWISE NOTED.

SHARED CONFIGURATION SITE

RF CONFIG

H3b

Master:	MBNL / EE / H3G	Project:	NTQ	Purpose of Issue:	Planning	Issue:	B
Date:	30/04/21	Revision / Upgrade Description:					
Drawn:	R. PERKINS	Tower updated					
Checked:	A. FANNING						
Approved:	P. CONVERY						
Master:	MBNL / EE / H3G	Project:	NTQ	Purpose of Issue:	Planning	Issue:	A
Date:	01/04/21	Revision / Upgrade Description:					
Drawn:	J. BOOTE	First Issue					
Checked:	J. STOCKDALE						
Approved:	J. STOCKDALE						



Hutchison 3G UK Limited
Star House, 20 Grenfell Road
Maidenhead, SL6 1EH
Tel: 01628 765 000
Fax: 01628 765 001



Hatfield Business Park
Hatfield
Hertfordshire
AL10 9BW
Tel: 01707 315000
Fax: 01707 319001



Mobile Broadband Network Limited
Sixth Floor, Thames Tower, Station Road, Reading, RG1 1LX

Design Consultant & Principal Contractor:



WHP Telecoms
Unit 1 Maple Park,
Low Fields Avenue, Leeds
LS12 6HH

Tel: 01133023550
e-mail: info@whptelecoms.com

Site Name:
CLUB 3000 BINGO HUYTON

Site ID:
1632340

Address:
CLUB 3000 BINGO HUYTON,
POPLAR BANK,
HUYTON, LIVERPOOL,
MERSEYSIDE,
L36 9US

Title:
250 PROPOSED SHARED ELEVATION A

Project:
NTQ

Purpose of Issue:
GENERAL ARRANGEMENT

EE Cell ID:	MBNL Cell ID:	3UK Cell ID:
92410	KSY083	-

Master Drawing No:	Issue:
1632340_KSY083_92410_M002	B