




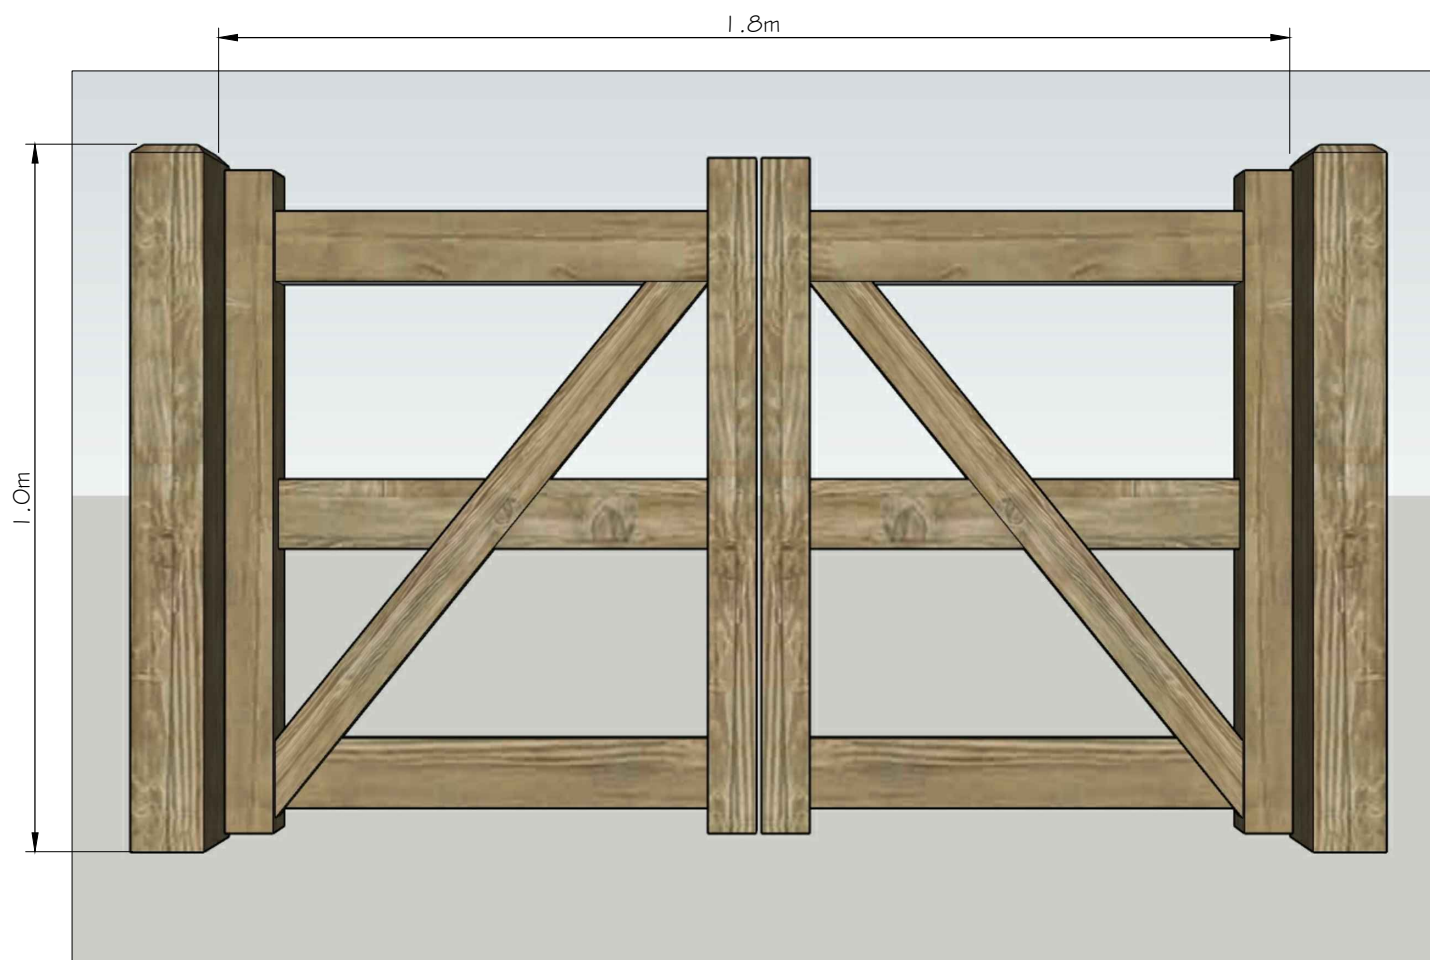

ELEVATION OF PROPOSED 1.8m PEDESTRIAN DOUBLE GATES GATE TO CUT LANE (NTS)

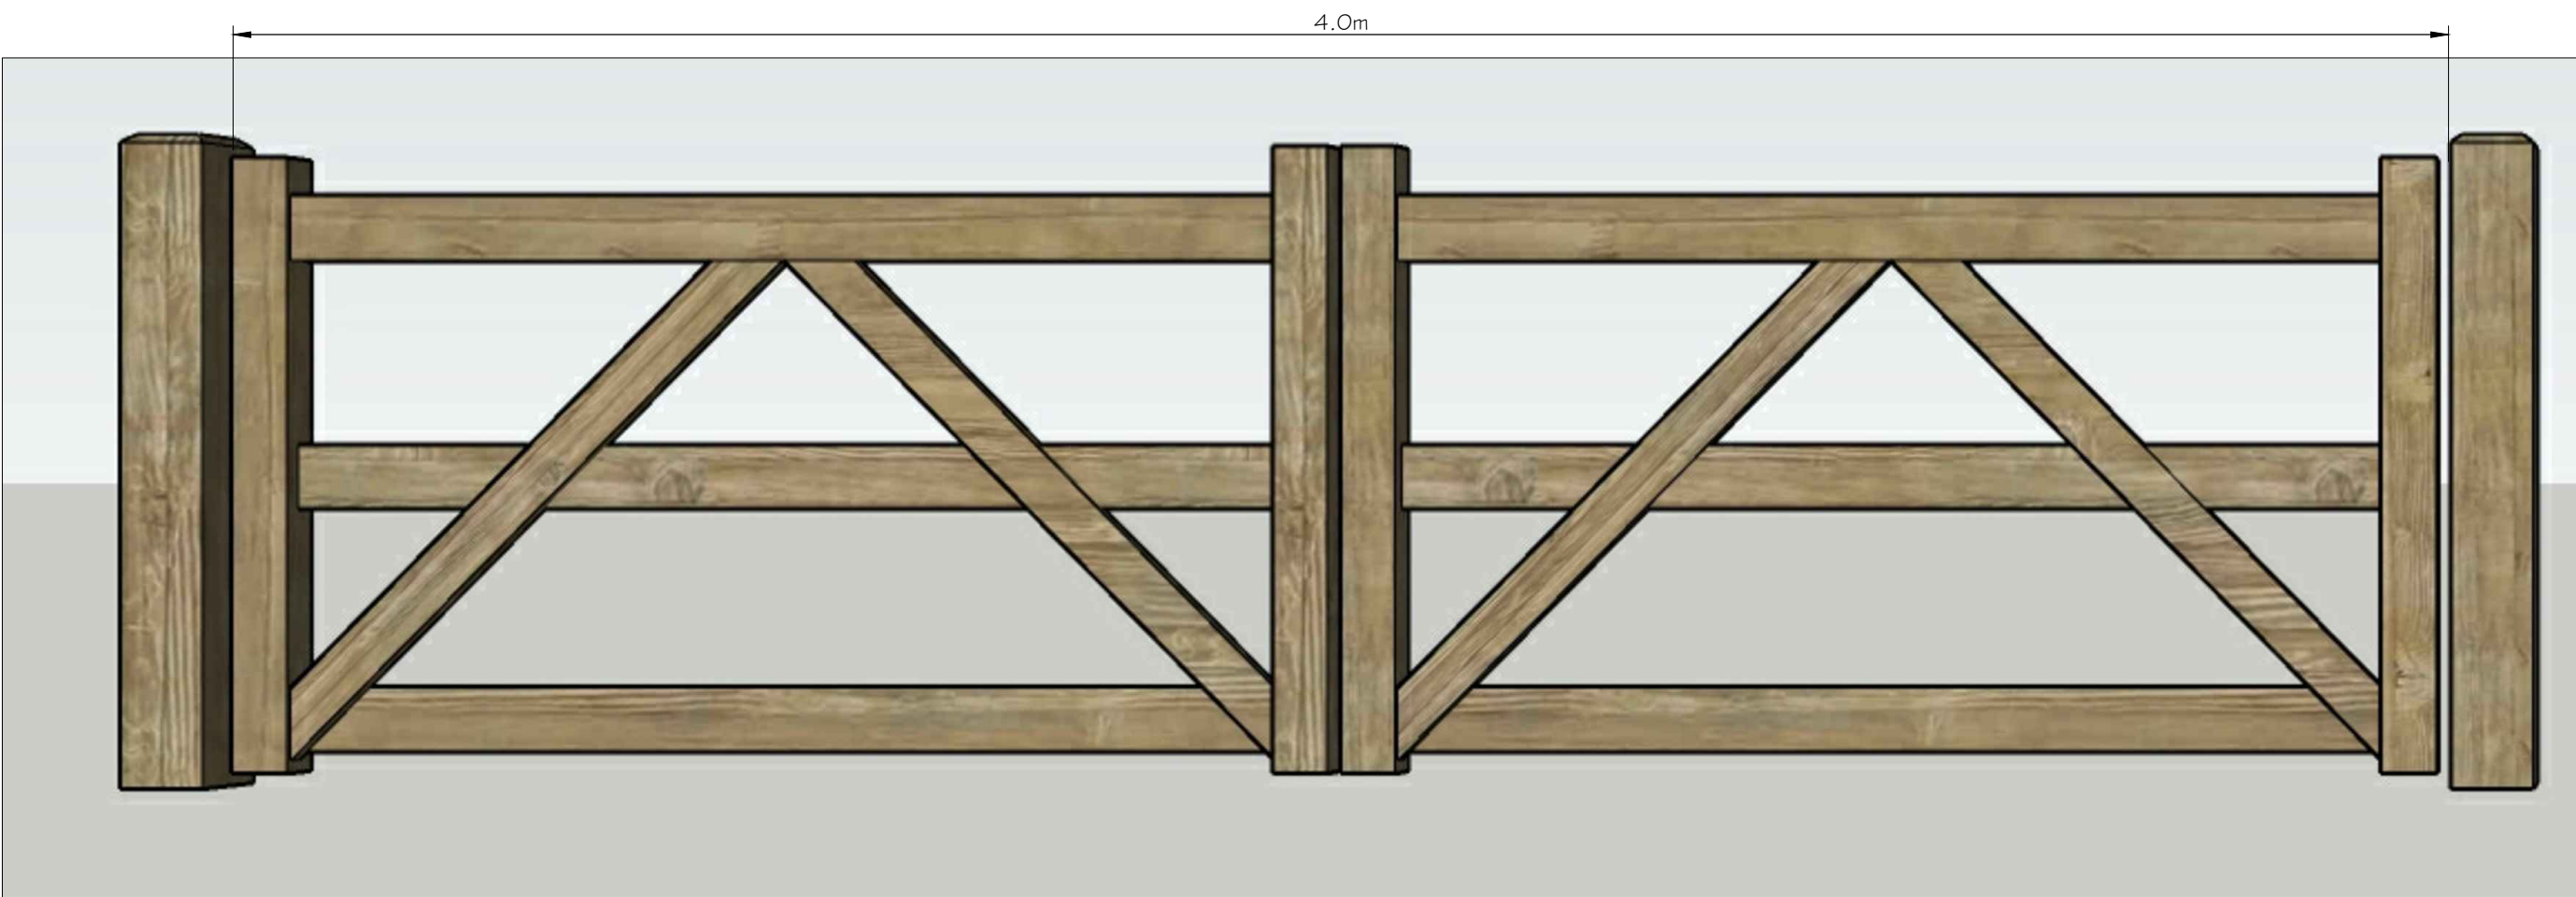


ELEVATION OF PROPOSED 4.0m WIDE DOUBLE GATES GATE TO CUT LANE (NTS)

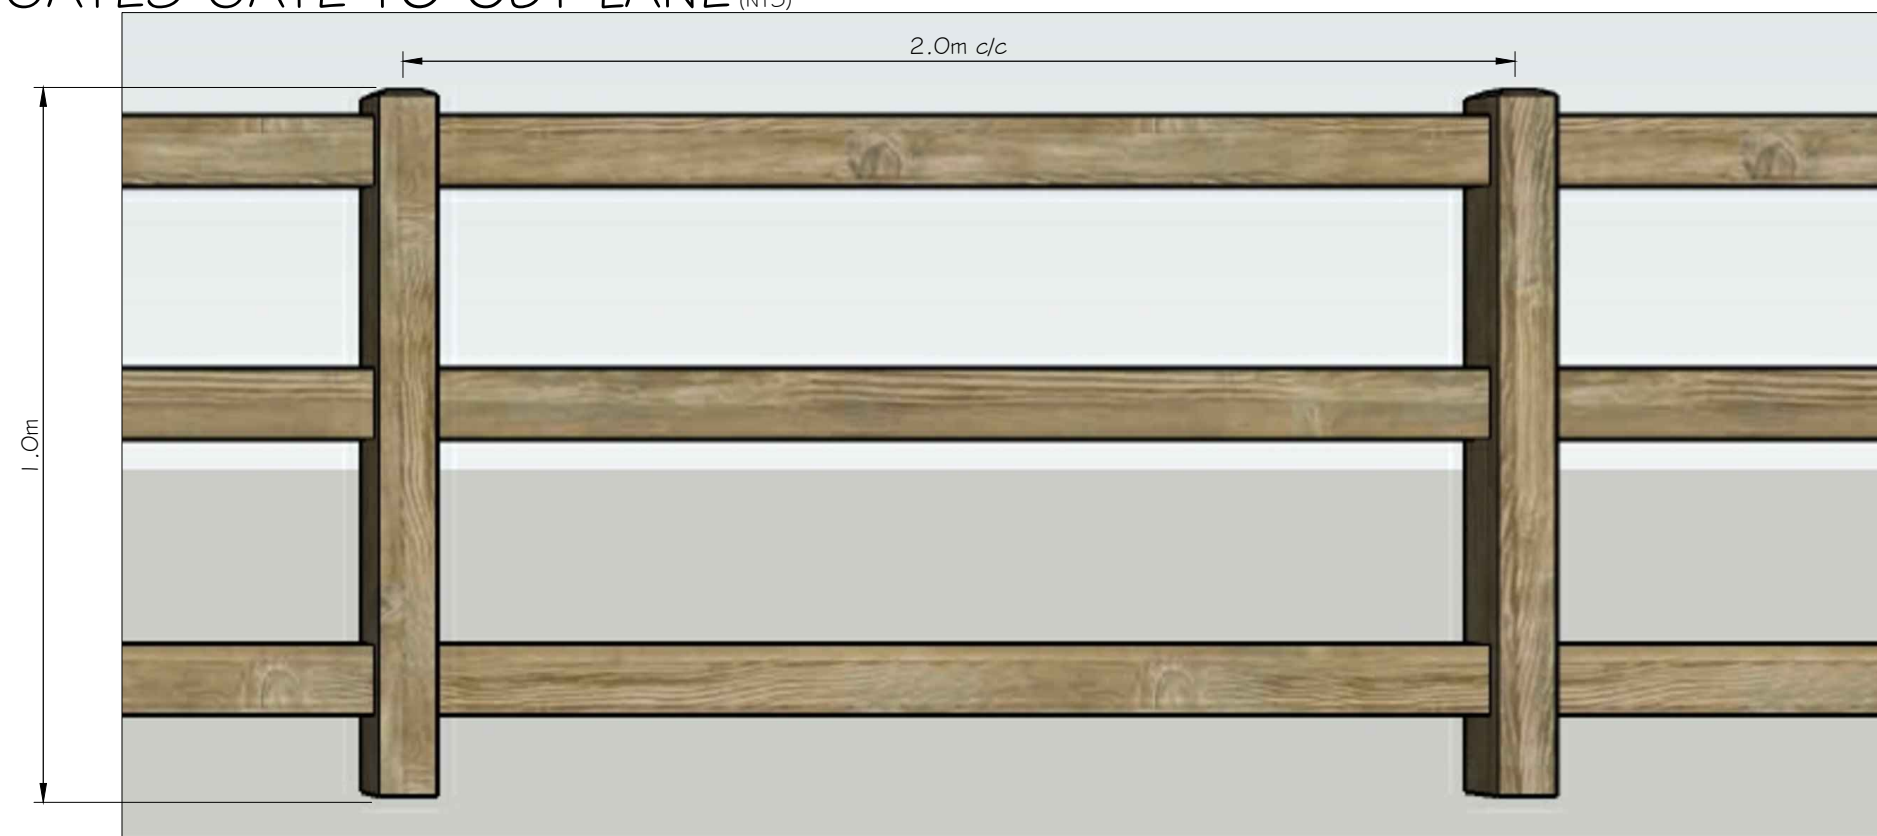

INDICATIVE ELEVATION OF TIMBER POST & RAIL BOUNDARY FENCE TO CUT LANE (NTS)




PHOTOGRAPHS OF EXISTING 2.0m HIGH TIMBER FENCE TO FORM NEW 2.0m HIGH WEST BOUNDARY (NTS)

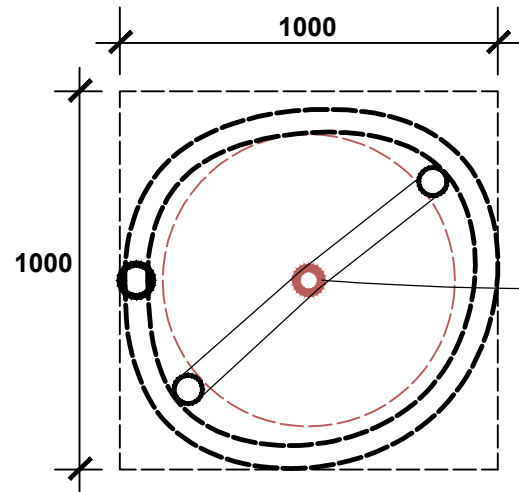

Tree planted centrally in pit with soil mark at same height as new ground level. Tree type according to be agreed.

Surface treatment - 0.5m radius bare soil area around the tree base is to be maintained.

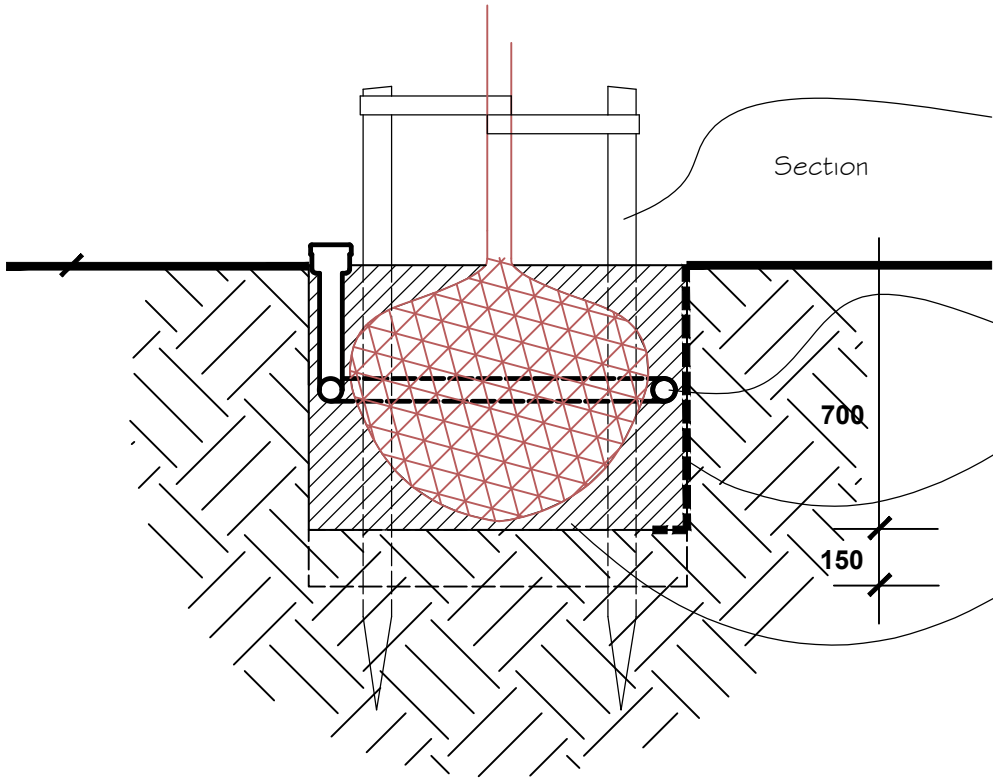

2no 1650mm x 75mm dia. turned timber stakes with chamfered tops driven into the ground outside the rootball at least 300mm below base of pit. Top of stakes to be approx 500mm above ground level. Tree secured with 2no 38mm heavy duty rubber belts and spacers fixed to stakes with galv nails. 60mm perforated pipe circuit with inlet set 50mm above ground & wrapped tight against rootball. root barrier to be used along entire height and length of tree pit edge where trees are located within 2m of any drainage system

Backfill to tree pit to be 80% topsoil and 20% spent mushroom compost with 400grams of slow release compound fertiliser per metre cubed of backfill.

TREE PLANTING DETAIL (NTS)

REVISION A - DUTCH BARN & PIGGERY OMITTED FROM APPLICATION & MAIN TITLE CHANGED TO REFLECT SAME. - Sept 2022
 REVISION B - BOUNDARY TREATMENT CHANGED TO CUT LANE TO 1.0m HIGH TIMBER POST & RAIL FENCING - NOV. 2022

Project	PROPOSED CONVERSION OF EXISTING STONE BARN LAND AT FORMER COACH ROAD FARM CUT LANE KNOWSLEY L33 3AQ	Scale
		N.T.S @ A2
Plan	BOUNDARY TREATMENTS & TREE PLANTING DETAIL	Date
		MAY 2022
		Dwg.No
		MG2022/03 B