




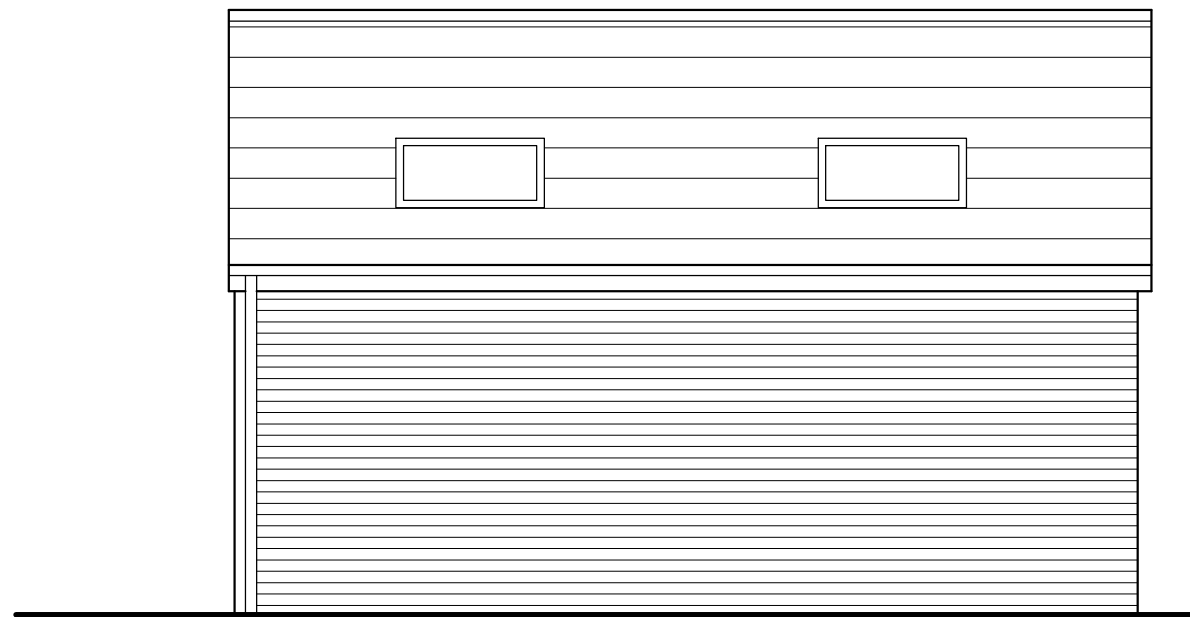


PROPOSED SIDE ELEVATION (1:50)

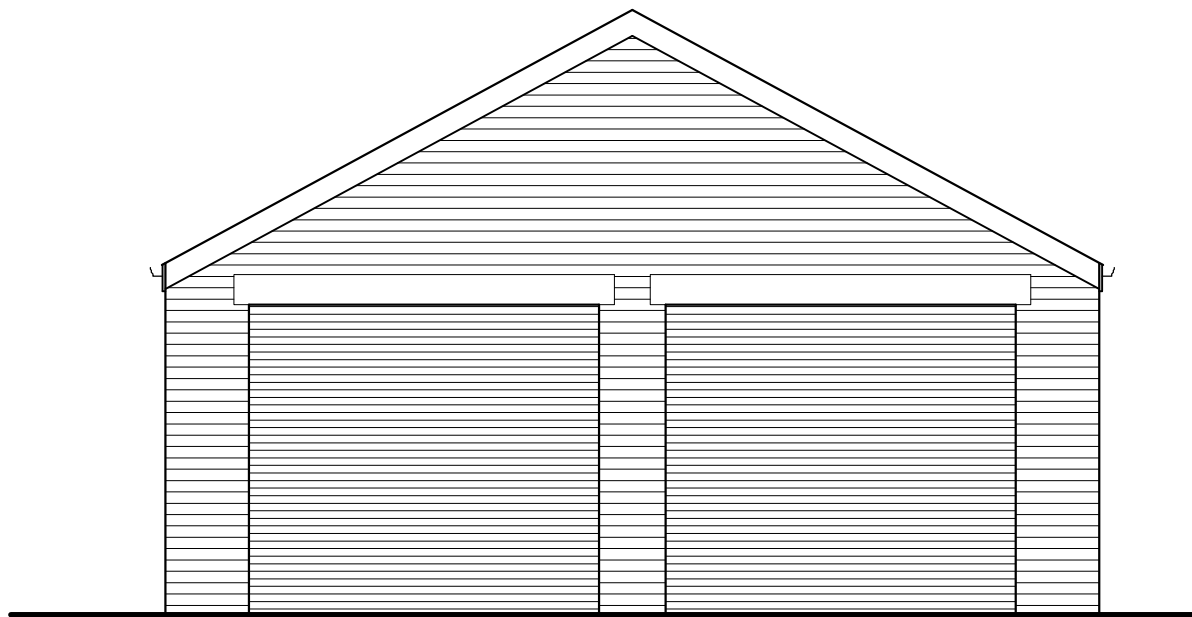


PROPOSED FRONT ELEVATION (1:50)

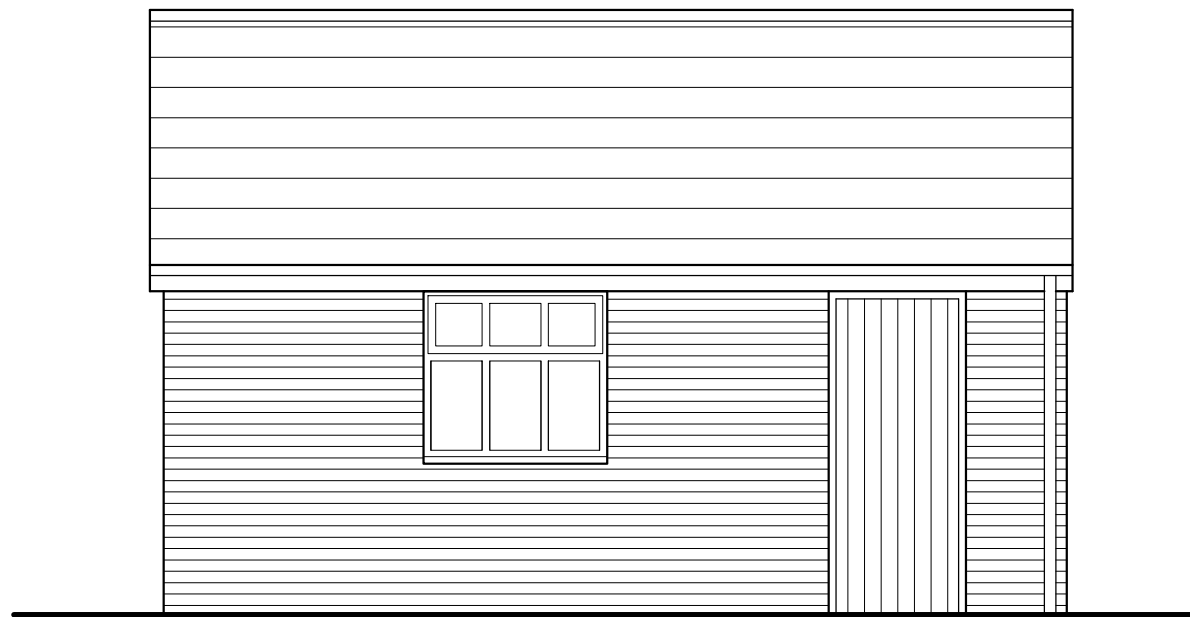


PROPOSED SIDE ELEVATION (1:50)

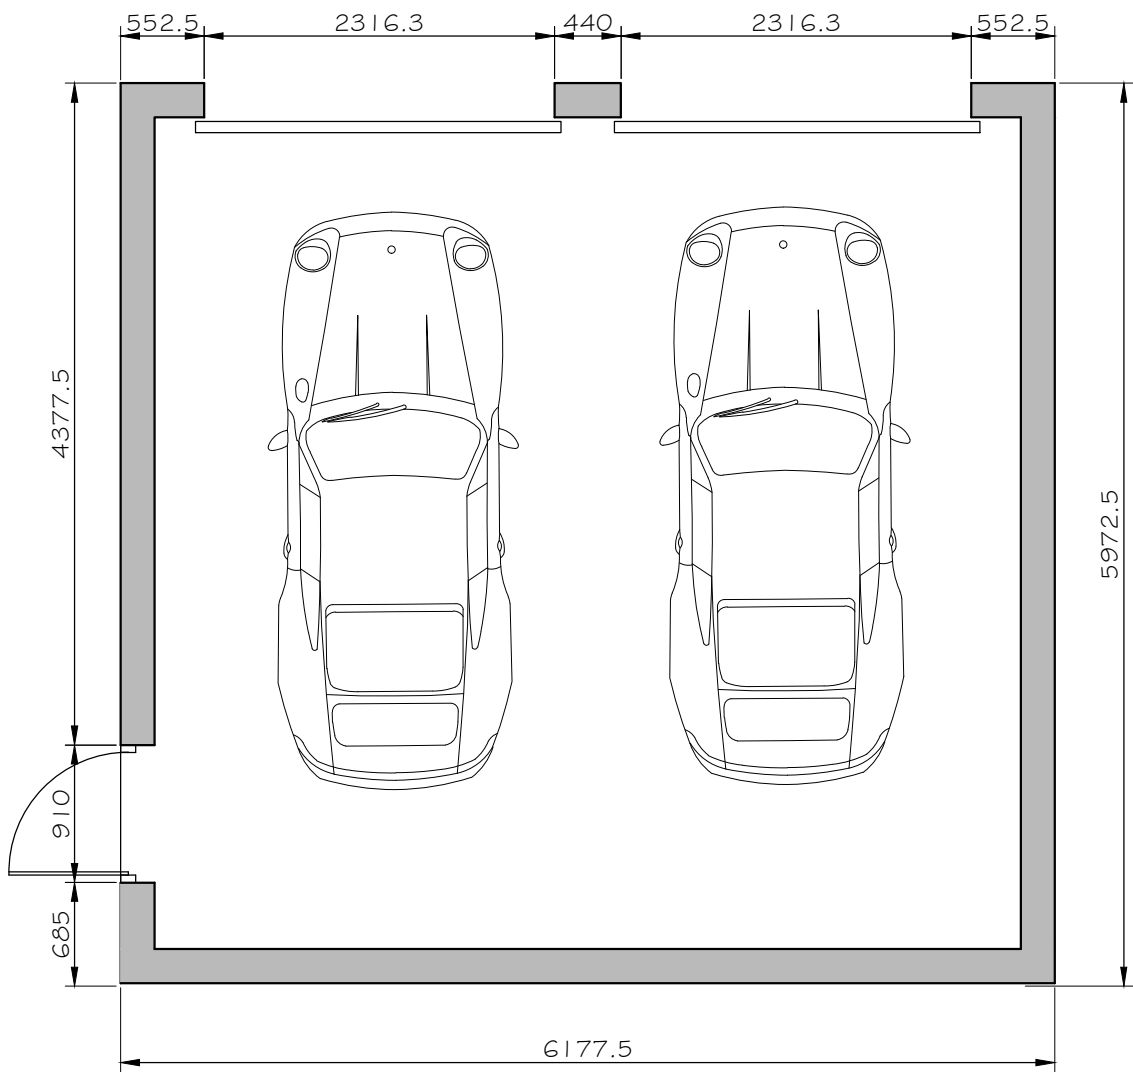

PROPOSED PLAN (1:50)

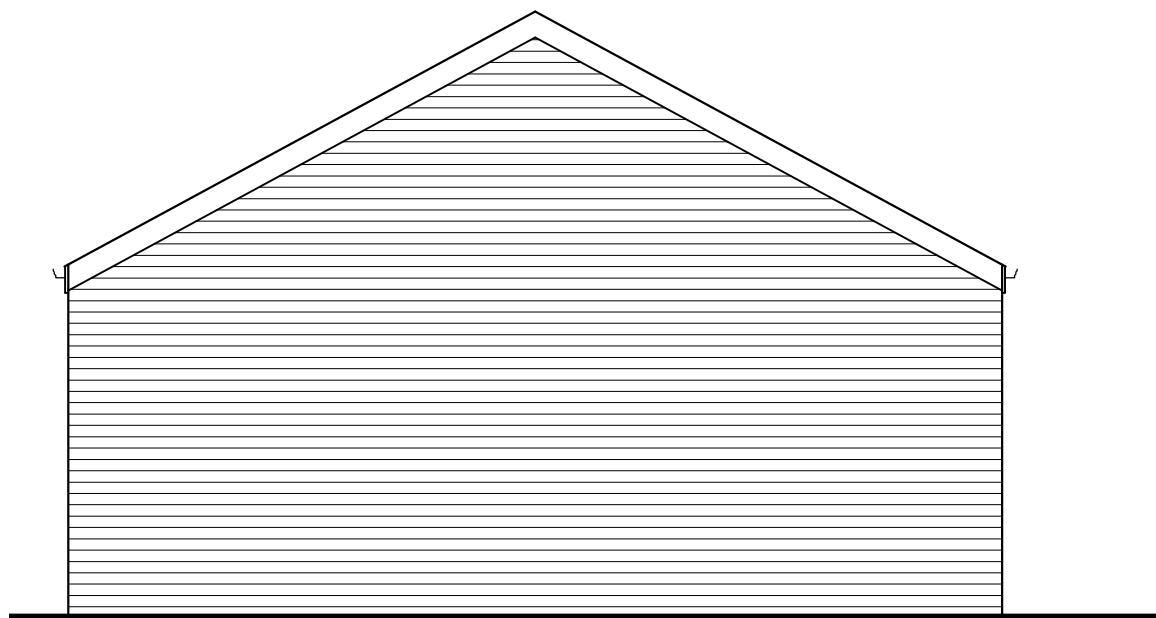


PROPOSED SIDE ELEVATION (1:50)

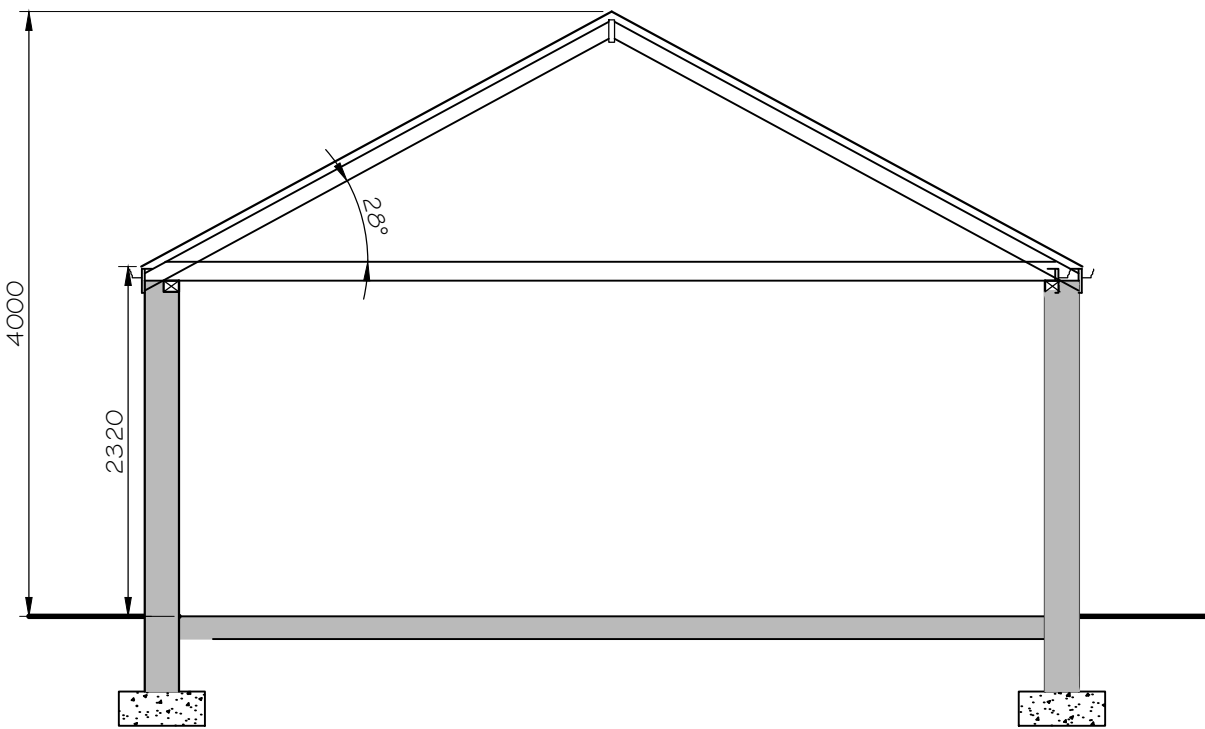

PROPOSED SECTION (1:50)

- NOTES
- ROOF - NATURAL SLATE
 - WALLS
 - NEW BRICKWORK TYPE & COLOUR TO MATCH EXISTING
 - STONE LINTELS COLOUR/TYPE TO MATCH EXISTING
 - DOORS/WINDOWS
 - MAIN GARAGE DOOR TO BE PPC STEEL ROLLER DOORS - COLOUR TBA
 - SIDE DOOR & WINDOW TO BE TREATED TIMBER, COLOUR/TYPE TBA.
 - ROOF LIGHTS - NEW ROOF LIGHTS TO BE VELUX OR SIMILAR APPROVED CONSERVATION TYPE ROOF LIGHTS
 - FASCIA BOARDS - PAINTED TIMBER
 - RAINWATER GOODS - PPC ALUMINIUM TO MATCH EXISTING - PROFILE/COLOUR TBA

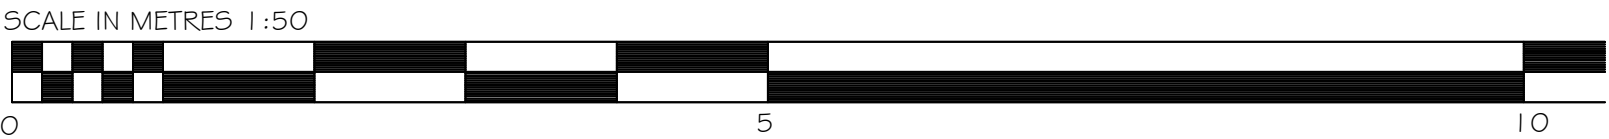

REVISION A - DUTCH BARN & PIGGERY OMITTED FROM APPLICATION & MAIN TITLE CHANGED TO REFLECT SAME. - Sept 2022

REVISION B - OVERALL DESIGN OF WINDOWS AND DOORS & ROOF PITCH AMENDED - NOVEMBER 2022

Project	PROPOSED CONVERSION OF EXISTING STONE BARN LAND AT FORMER COACH ROAD FARM CUT LANE KNOWSLEY L33 3AQ	Scale	1:50 @ A2
		Date	MAY 2022
Plan	PROPOSED NEW GARAGE TO STONE BARN	Dwg.No	MG2022/10B