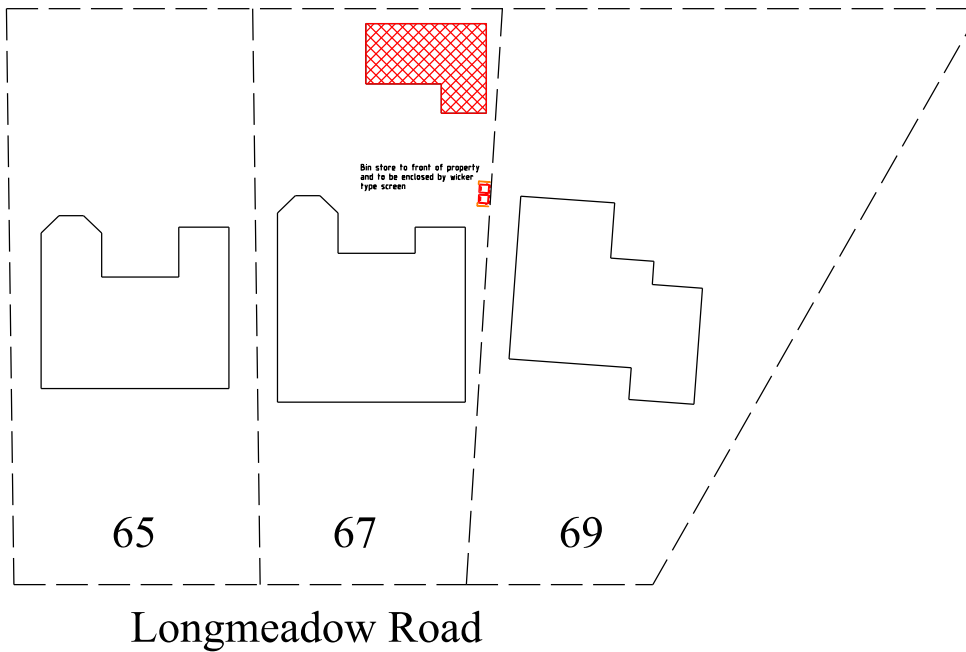


1m 3m 5m

SCALE 1:500

© Copyright Designs in C.A.D. This drawing and any of the detail thereon remain at all times the property of Designs in C.A.D. and must not be copied in whole or part without the written permission of the company		
Rev	Amendment	Date
Designs in C. A. D. 0151 548 9078 07740 174377 tony@designsincad.co.uk		
CLIENT Mark Pinnington 67 Longmeadow Road Prescot L34 0		
PROJECT Street veiw		
DATE	SCALE	DWG No
25-06-21	1:500	1111/A4
DRAWN	CHECKED	REV
T. Davies		