


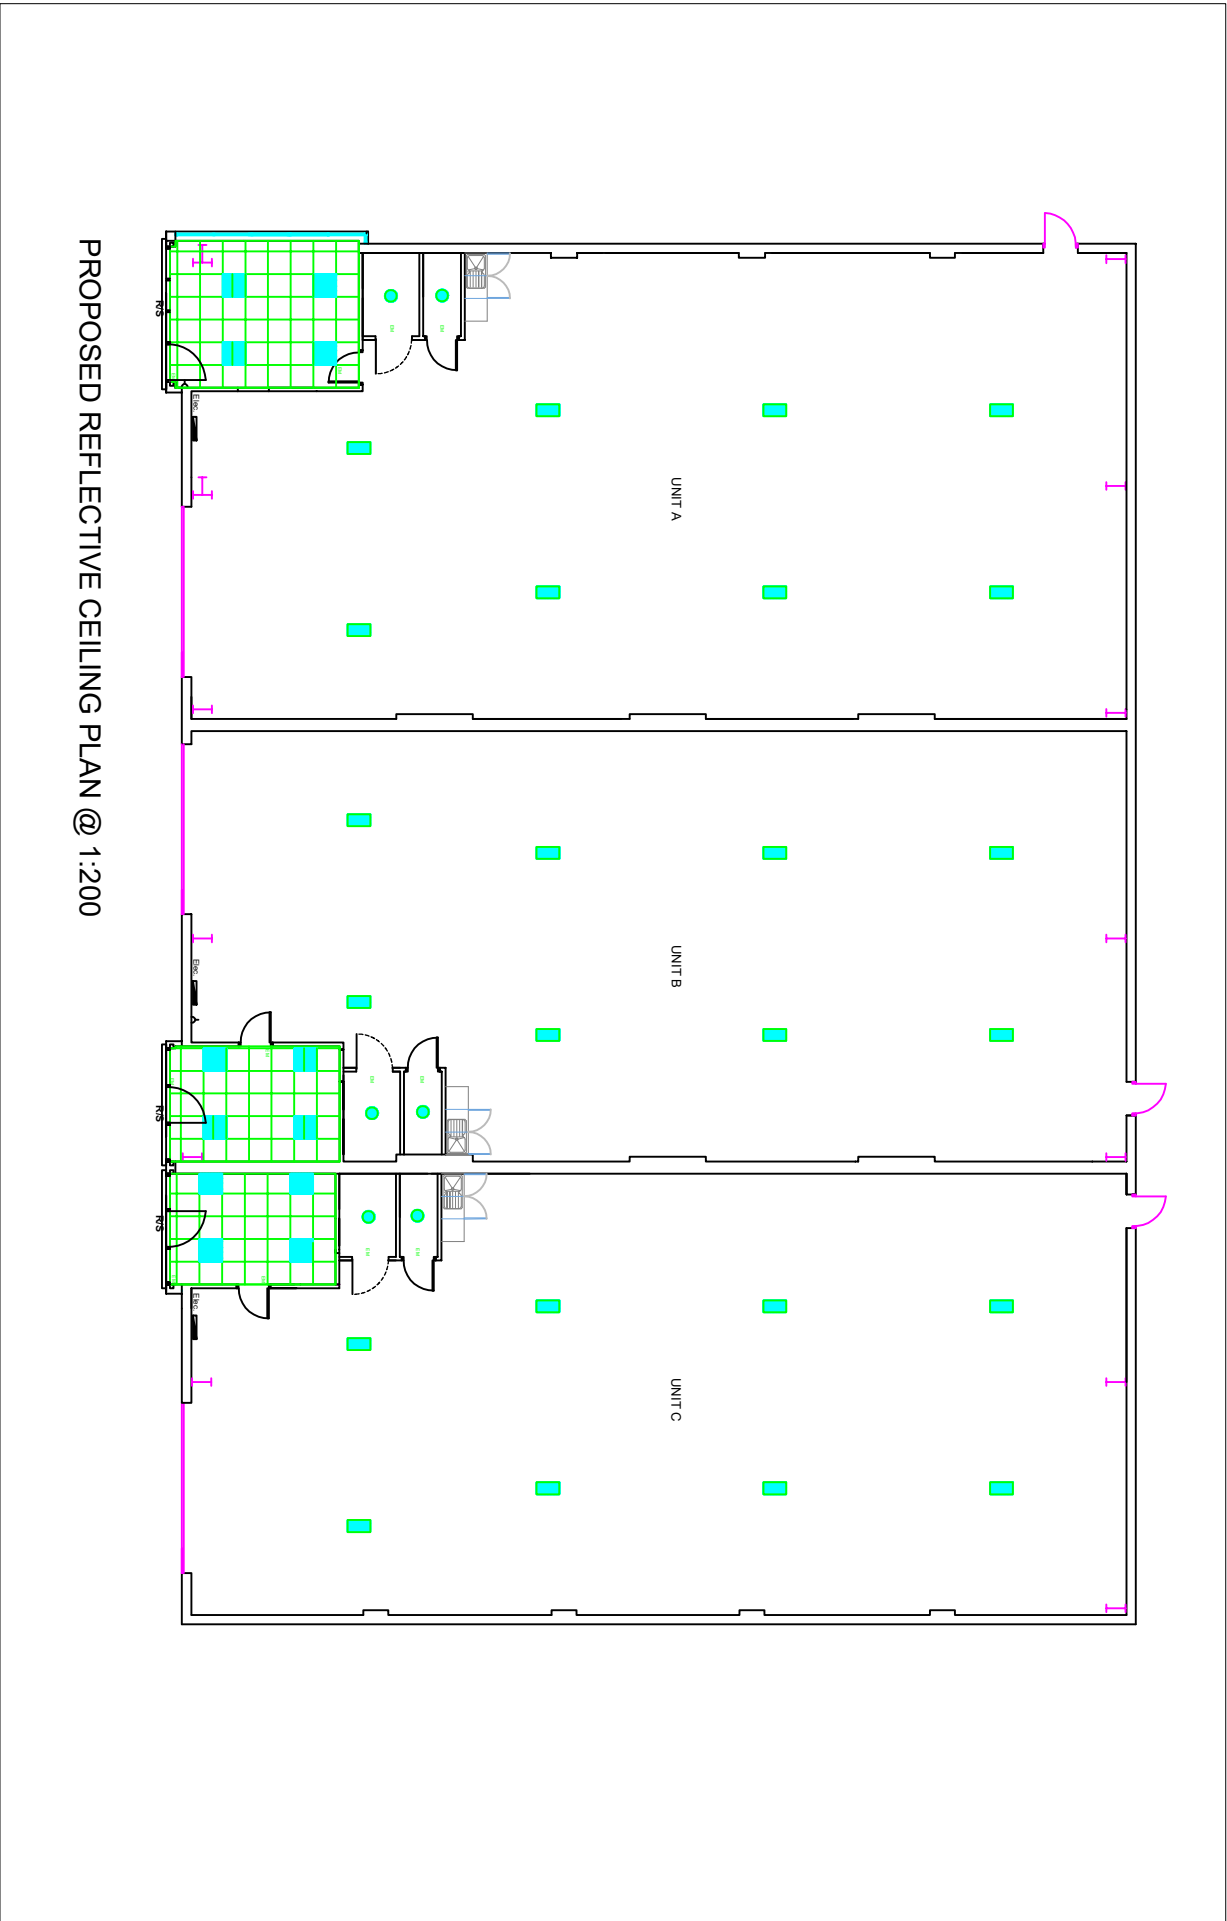

PROPOSED REFLECTIVE CEILING PLAN @ 1:200

KEY

LED MODULAR LIGHTING

LED BULKHEAD

LOW BAY WAREHOUSE LIGHTING

EMERGENCY LIGHTING

REV	DETAILS	DATE
REVISIONS		

CLIENT	
Northern Industrial Properties Ltd	
PROJECT	
Unit A - C	
Beckett's Close, Centro Park	
Knowsley	
DRAWING TITLE	
Proposed Reflective Ceiling Plan	
DRAWN BY	CHECKED BY
SM	MJ
DATE	SCALE
06.08.22	1:200 @ A3
DRAWING NO	DWG MP 01106815_004



PROPOSED