



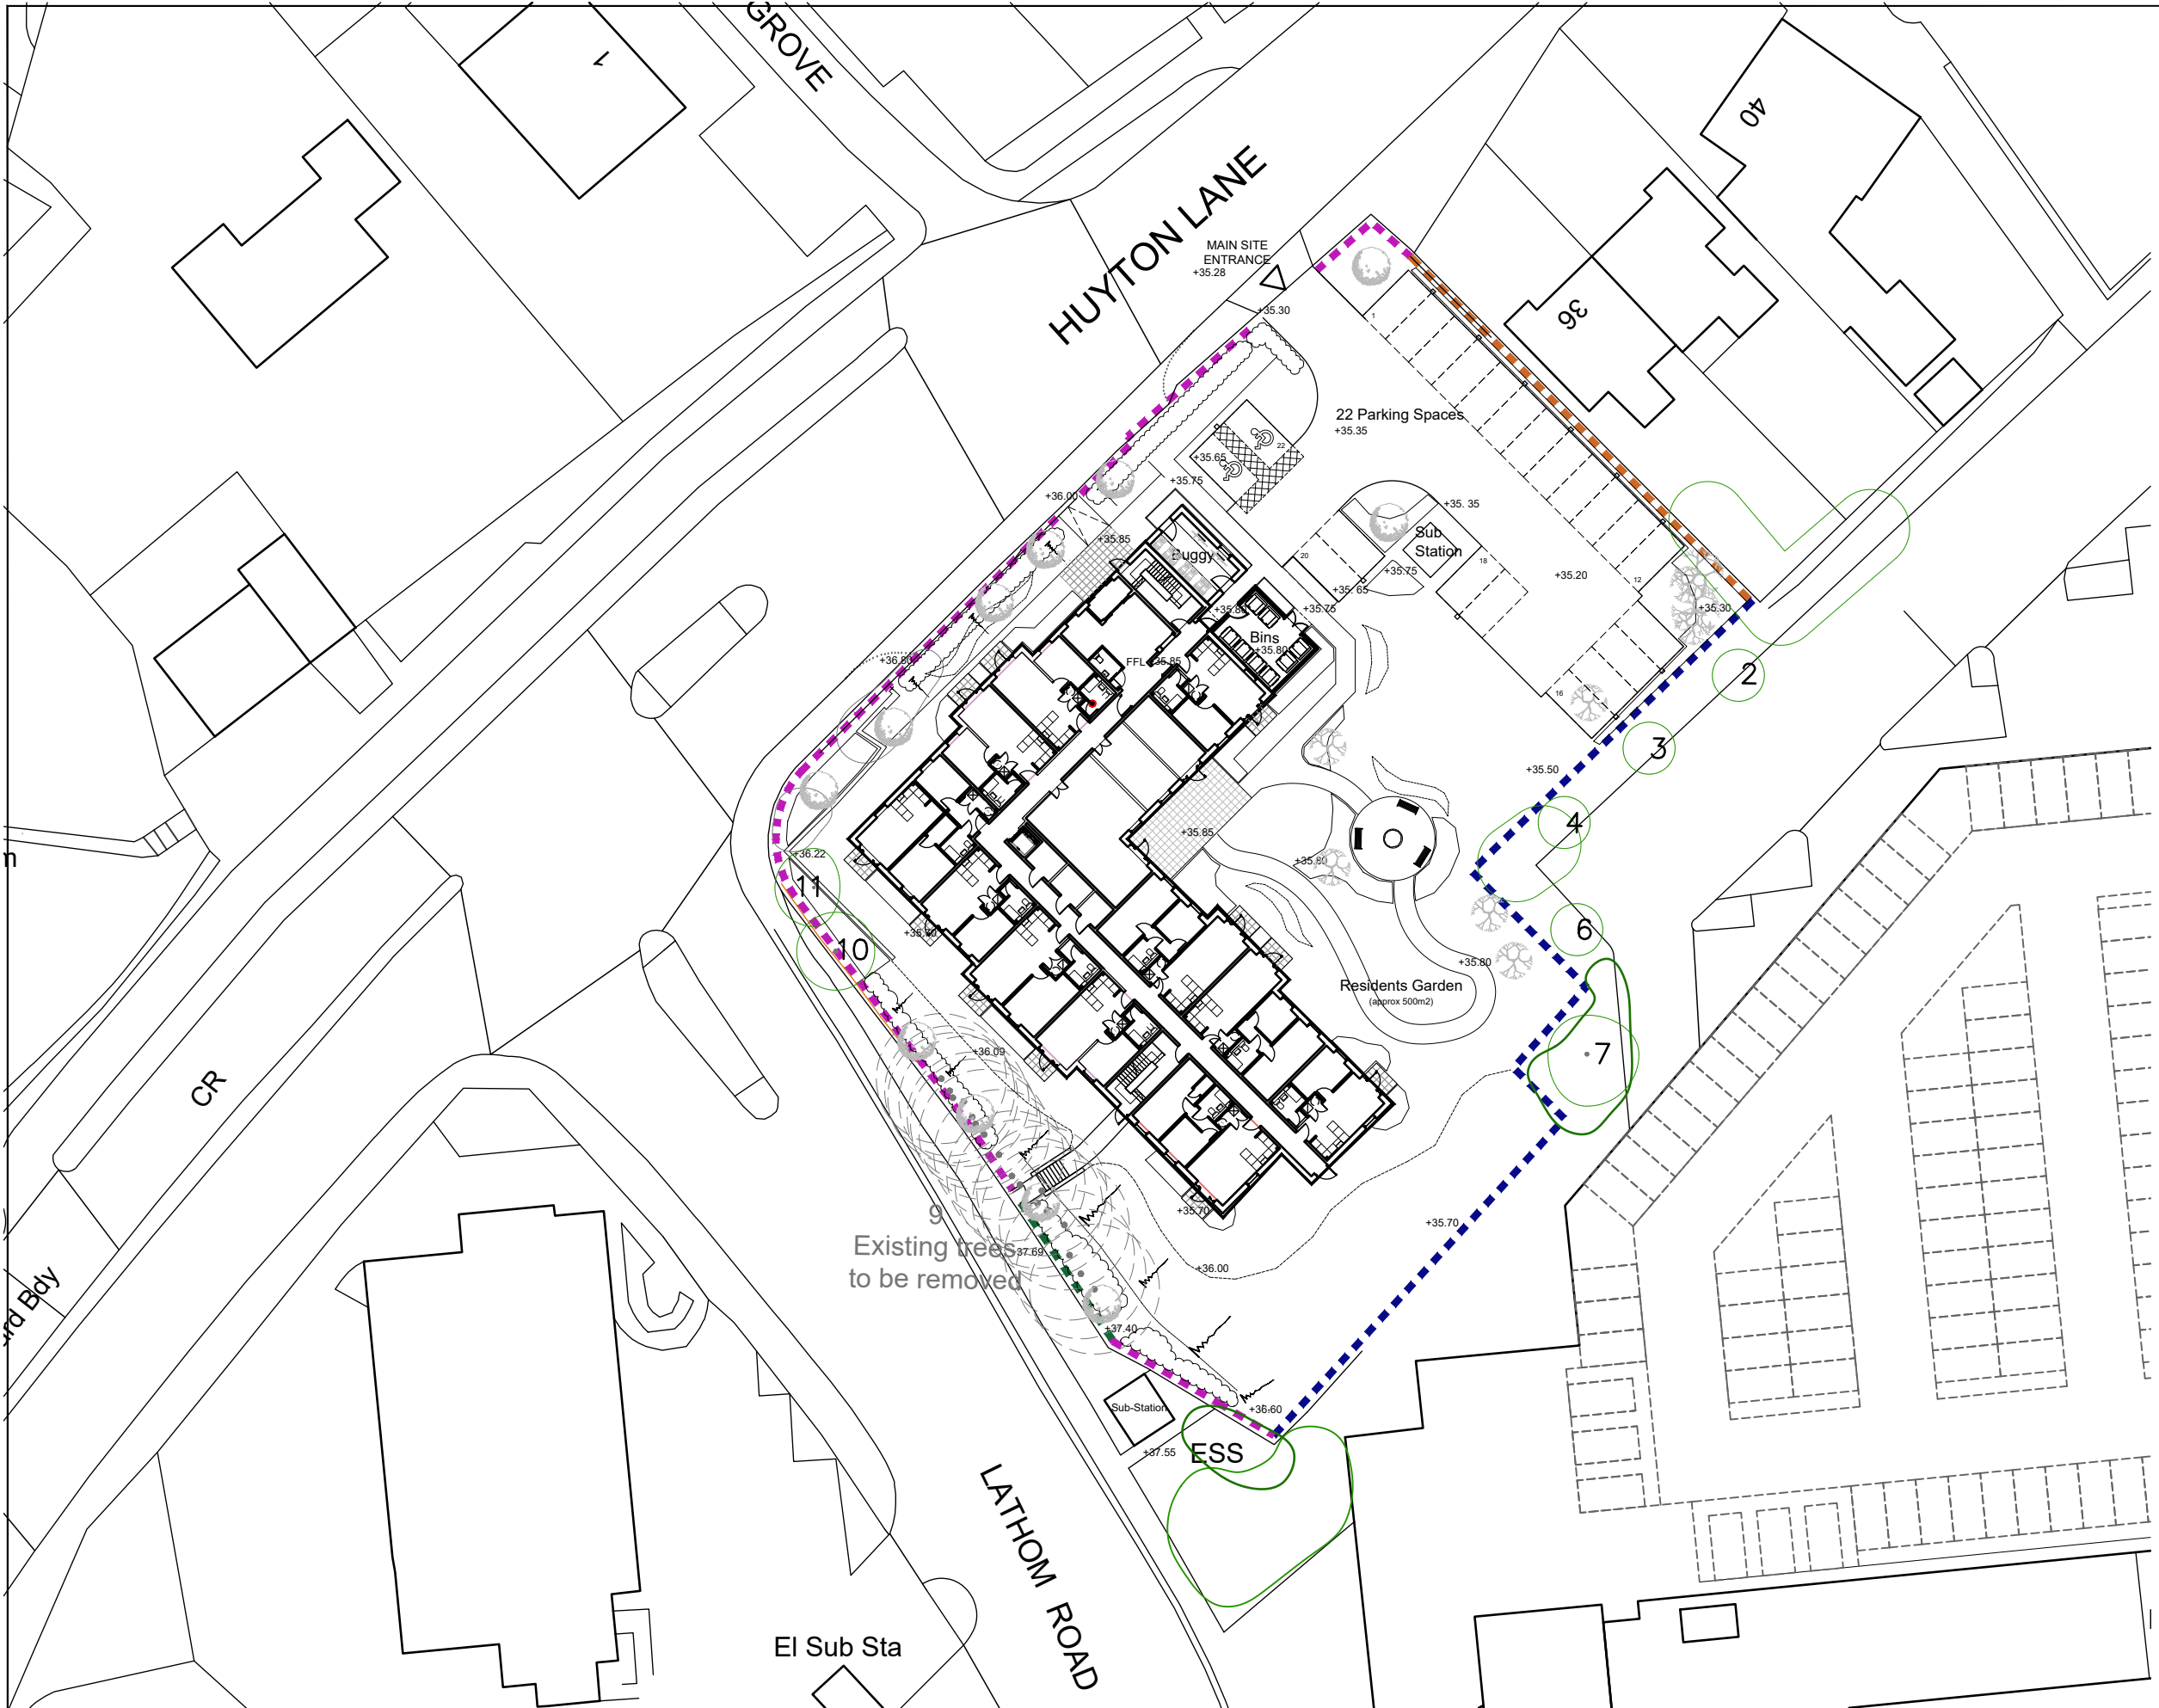

KEY

- New brick dwarf wall with bow top, painted metal railings (overall 1.5m high)
- New 1.8m high close boarded timber fence
- New 1.8m high close boarded timber fence with 300mm concrete plinth (total height 2.1m)

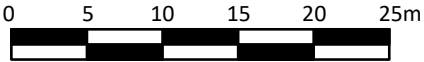

Scale 1:500

- Notes:
- All drawings are subject to Planning and Building Control consent.
 - The details shown are for design intent purposes only and are subject to further design development with suppliers and sub-contractors
 - Proposals subject to consultation and approval from Local Authority Building Control or an Approved Inspector
 - All setting out dimensions should be checked on-site prior to construction and any discrepancies and/or omissions should be reported to the Architect immediately



Rev. Date Details

Drawn Chkd

P1D	11.07.23	Dwarf brick wall added to metal railings	MA	MA
P1C	19.05.23	amendment to the north-east boundary fence	AL	MA
P1B	04.05.23	Revised north-east boundary	AL	MA
P1A	20.03.23	Revised Boundary Treatment	AL	MA
P1	03.02.23	Planning Issue	AL	MA

Rev. Date Details

Drawn Chkd

Drawn By: AL
Date: Dec22
Checked By: MA
Date:

Project No: 22053
Scale: 1:500 @A3
Dwg No: 1007
Rev: P1 D

Issued for:

PLANNING

Project/Client:
22053
Huyton Lane, Huyton
McCarthy & Stone

Drawing:
Boundary Treatment

BrightSPACE
architects

27 Glasshouse Studios, Fryern Court Road, Fordingbridge, Hampshire, SP6 1QX
T: (01425) 655806
www.brightspacearchitects.com

© BrightSpace Architects Ltd. Contractors must work only to figured dimensions which are to be checked on site.
Registered Office: 27 Glasshouse Studios, Fryern Court Road, Fordingbridge, Hants, SP6 1QX. Registered Number: 12780008