


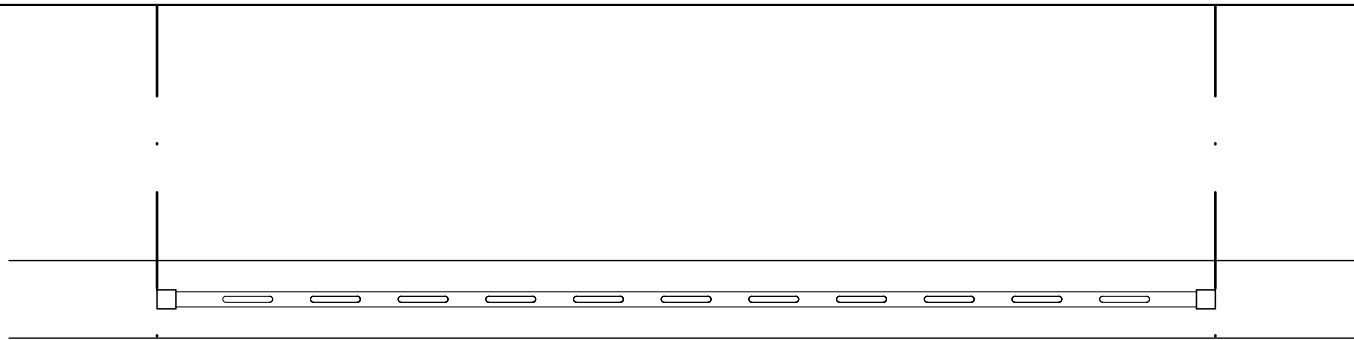


1012
01

Low Brick Wall / Metal Fence- Plan

Scale 1:20



Illustration of Bow Top Metal Fence to top of dwarf brick wall

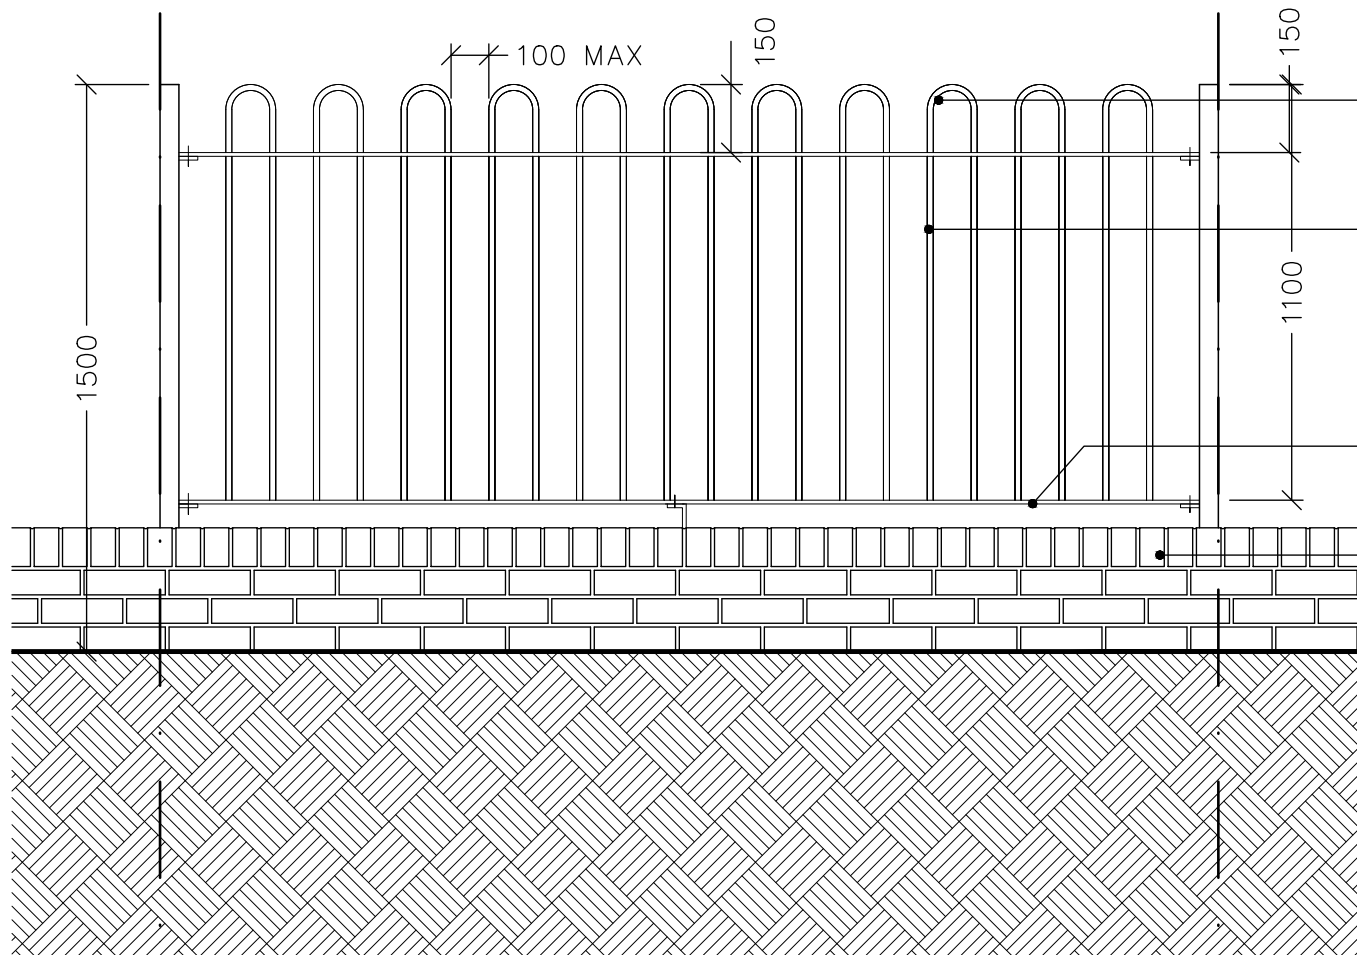

1012
02

Low Brick Wall / Metal Fence-Elevation


Scale 1:20

Bow top detail

Painted Black
metal railing

Horizontal metal bar


Low level dwarf brick wall,
3 courses high with rowlock
capping course

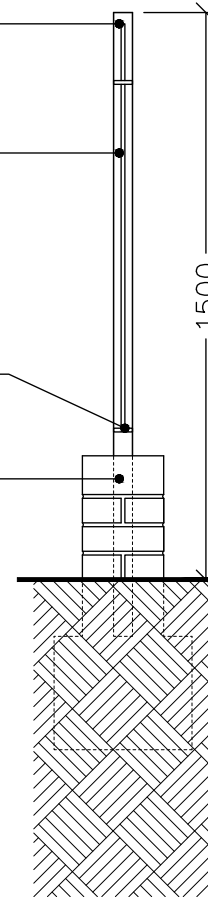

1012
03

Low Brick Wall / Metal Fence-Section

Scale 1:20

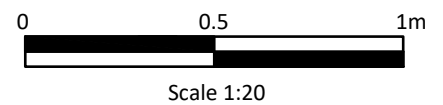

Scale 1:20

■■■■■■■ New 1.5m high (overall) dwarf wall with bow top, painted metal railings

NOTE: REFER TO DRAWING NO. 22053 - 1007 - BOUNDARY TREATMENT PLAN, FOR FENCE POSITION

Notes:

- All drawings are subject to Planning and Building Control consent.
- The details shown are for design intent purposes only and are subject to further design development with suppliers and sub-contractors
- Proposals subject to consultation and approval from Local Authority Building Control or an Approved Inspector
- All setting out dimensions should be checked on-site prior to construction and any discrepancies and/or omissions should be reported to the Architect immediately



Rev. Date Details

Drawn Chkd

P1 11.07.23 Planning Issue

Rev. Date Details

MA MA

Drawn Chkd

Drawn By: MA
Date: Jul 23
Checked By: MA
Date: Jul 23

Project No: 22053
Scale: 1:20 @A3
Dwg No: 1012
Rev: P1

Issued for:

PLANNING

Project/Client:
22053
Huyton Lane, Huyton
McCarthy & Stone

Drawing:
Low Dwarf Wall & Bow Top
Metal Fence Details

BrightSPACE
architects

27 Glasshouse Studios, Fryern Court Road, Fordingbridge, Hampshire, SP6 1QX
T: (01425) 655806
www.brightspacearchitects.com
© BrightSpace Architects Ltd. Contractors must work only to figured dimensions which are to be checked on site.
Registered Office: 27 Glasshouse Studios, Fryern Court Road, Fordingbridge, Hants, SP6 1QX. Registered Number: 12780008