



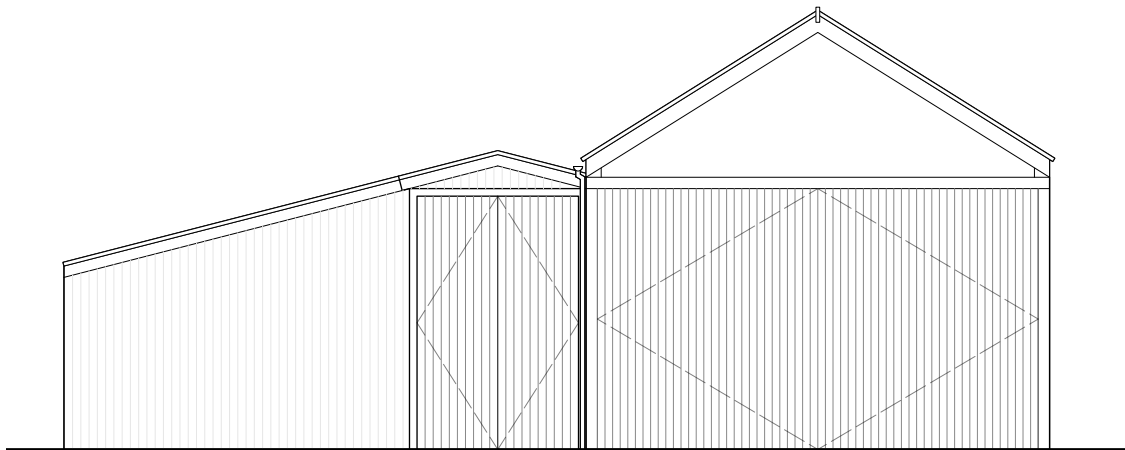

Existing Barn Elevation (South East)
Scale 1:100 @ A3

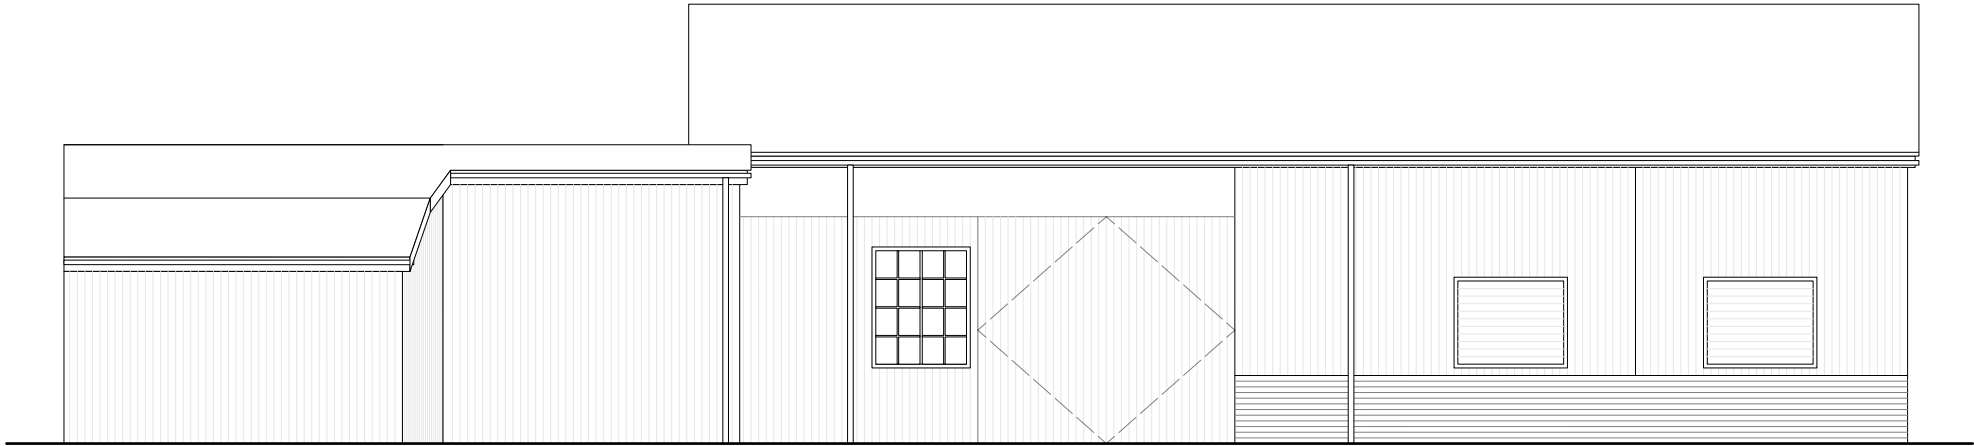

Existing Barn Elevation (South West)
Scale 1:100 @ A3

Drawing Title: Existing Barn Elevations
Date: 24/12/2024
Drawing no: 1314-011
Scale: 1:100 @ A3
Drawn: EC

revision:
revision notes:

1:100



DK-Architects

26 Old Haymarket
Liverpool
L1 6ER
0151 231 1209 T
mail@dk-architects.com E
www.dk-architects.com W