

Mill Lane Cronton Potential Roost Assessment - Building

Version One. 24.02.2025
Prepared for: DK Architects

Version 1

1.1	Introduction	
1.1	Site Description Location and Context	3
1.2	Purpose, aims and objectives	3
2.	Methods	4
2.1	Summary of survey methods	4
2.2	Pre Survey data search	4
2.3	Surveyor information	4
3.	Results	5
3.1	Summary results	5
4.	Assessment and summary	6
4.1	Constraints on survey information or equipment	6
4.2	Assessment summary	6
5.	Recommendations and mitigation	6
5.1	Recommendations	6
5.2	Mitigation measures and mitigation licenses	6
Appendix		
	Appendix 1 Legislation	
	Appendix 2 Images	

1.0 Introduction

- 1.1 Site description, location, context and development proposals
- 1.2 The site is located within the Town Lane area of Widnes in a semi urban environment and enclosed by existing residential and agricultural land uses. The habitat on site comprises of building including areas of hard standing amenity grass areas and trees.
- 1.3 This report is specifically compiled to assess the potential for protected bat species.
- 1.4 The client's proposal is shown within the appended plans detailing the proposed development
- 1.5 The proposed development includes building removal and therefore a Bat Roost Assessment is required as such proposals could have a direct impact on protected bat species.
- 1.6 The purpose of this report is to establish the potential of the affected buildings to offer shelter and / or roost facilities to protected bat species.
- 1.7 The objective of the report is to be able to assess a range of factors including a rated (none, negligible, low, moderate or high) potential of the building to offer shelter for bats, absence/presence of protected species, species affected, population numbers, potential access points, types of roost and their seasonality of use.
- 1.8 The objectives include the provision of any applicable mitigation measures and / or further survey recommendations in relation to the extent and use of the site by protected species as is required by the current BCT guidelines section (Collins, J. (ed) (2023) Bat Surveys for Professional Ecologists: Good practice Guideline (4th Edn).

2.0 Methodology

- 2.1 Summary of survey methods
- 2.2 An external inspection was carried out on the building in relation to their potential use by bat species in accordance with the 2023 BCT guidelines section 5.2 preliminary roost assessment - structures (and in particular 5.2). This was carried out on the in January 2025 by Simon Brain (Managing Director).
- 2.3 In summary this means an external examination of the building was conducted looking for signs of bat use and to quantify any field signs for their ecological significance. The inspection and report shall consider section 5.2 (complementary methods, timing and survey effort) of the 2023 BCT guidelines including Table 4.2.

2.4 Pre-existing data on local bat species

The closest granted European Protected Species (EPS) license application by Natural England was for bat species approximately 1015m from site (C-PIP).

2.5 Surveyor information

Simon Brain (Managing Director) has attained a Post Graduate Certificate in Biological Recording and has attended FSC Field Courses for Land mammals, Songbird identification, Barn Owls (CIEEM) and Advanced Bird Survey Techniques (Level M). He has twelve years experience in bat work holding an NE Class 2 license (2015-17334-CLS-CLS). He has attended courses for trees and bats, bat survey techniques, bat handling, bat mitigation and attended seven European workshops.

3.0 Results

Summary

3.1 The existing cottage is a masonry construct under a slate roof. It does not exhibit significant potential roost features and is classified as a negligible potential for roosting bats.

The existing garage is a timber construct that also does not exhibit suitable conditions for roosting bats to be present and does not exhibit roost features and is also therefore a negligible potential for bats.

4.0 Assessment and Summary

4.1 The surveyor was able to inspect all parts of the building from ground and aerial levels when needed using rope and harness techniques. No evidence of bat activity was identified during the survey e.g., bat droppings or staining where bats are accessing the building.

- 4.2 The habitat surrounding the building to be removed is largely urban, whilst some trees are in green spaces this habitat type is limited on the site thereby limiting foraging and commuting opportunities.

5.0 Recommendations and mitigation

5.1 Recommendations

The buildings do not contain preliminary roost features have negligible potential and no further surveys are needed for the them to be removed.

5.2 Mitigation measures and mitigation licenses

Mitigation measures and the need for Natural England licensing cannot be determined until all summer emergence surveys have been carried out. Should bats be found then a full mitigation statement will be needed for the planning application. In any buildings that are found to contain bats, Natural England licensing will be needed before any demolition works can continue to that property, even with approved planning permission.

Appendix One – Legislation

All bat species in the UK are fully protected under The Conservation (Natural Habitats, &c.) Regulations 2010 (as amended) through their inclusion on Schedule 2 of the Act. Regulation 41 prohibits:

Deliberate killing, injuring or taking (capture) of bats

Deliberate disturbance of bats in such a way as to:

impair their the ability to survive, breed, or rear or nurture their young; or

affect significantly the local distribution or abundance of bat species; or impair their ability to hibernate or migrate

Damage or destruction of a bat breeding site or resting place i.e. roost

- Keeping, transporting, selling, exchanging or offering for sale whether live or dead or of any part thereof.

All bat species in the UK are also protected under the Wildlife and Countryside Act 1981 (as amended) through their inclusion on Schedule 5. Under this Act, it is an offence to:

- Intentionally or recklessly disturb any bat while it is occupying a structure or place which it uses for shelter or protection
- Intentionally or recklessly obstruct the access to any place of shelter or protection used by bat(s)
- Sell, offer or expose for sale, possess or transport a bat(s) for the purpose of sale.

A European Protected Species Mitigation (EPSM) Licence issued by the relevant countryside agency (e.g. Natural England) will need to be applied for to allow derogation from the relevant legislation i.e. for works liable to affect a bat roost or for operations likely to result in a level of disturbance which might impair their ability to undertake those activities mentioned above (e.g. survive, breed, rear young, hibernate, migrate). In certain circumstances, important foraging areas and/or commuting routes can be regarded as being afforded *de facto* protection, for example, where it can be proven that the continued usage of such areas is crucial to maintaining the integrity and long-term viability of a bat roost.

Conservation (Natural Habitats) Regulations 2010

The species protection provision of the EC Habitats Directive 1992, as implemented by the Conservation of Habitats and Species Regulations 2010, comprises three “derogation tests” which must be applied by the Local Planning Authority when deciding whether to grant planning permission for a development that could harm a European Protective Species. The three tests are that:

- The activity to be licensed must be for imperative reasons of overriding public interest or for public health and safety;
- There must be no satisfactory alternative; and,
- Favourable Conservation Status (FCS) of the species must be maintained.

It is the responsibility of the applicant to submit sufficient information to address these tests when applying for planning permission. For development activities, an EPSM Licence application can only be obtained after planning permission has been granted. However, the granting of planning permission does not guarantee that a licence will be issued by the relevant countryside agency.

National Planning Policy Framework (2021)

The National Planning Policy Framework (NPPF) (2021) sets out the Government's national policies on different aspects of planning in England. Section 10 paragraphs 109 to 125 details planning policies on the conservation and enhancement of the natural environment. Circular 06/2005 provides further guidance in respect of statutory obligations for biodiversity and geological conservation and their impact within the planning system.

In summary:

The planning system should contribute to and enhance the natural and local environment by: *'minimising impacts on biodiversity and providing net gains in biodiversity where possible, contributing to the Government's commitment to halt the overall decline in biodiversity, including by establishing coherent ecological networks that are more resilient to current and future pressures.'* (NPPF Section 10, para 109)

When determining planning applications, local planning authorities should aim to conserve and enhance biodiversity by applying the following principles:

- If significant harm resulting from a development cannot be avoided (through locating on an alternative site with less harmful impacts), adequately mitigated, or, as a last resort, compensated for, then planning permission should be refused (Section 10, para 118).
- Proposed development on land within or outside a Site of Special Scientific Interest likely to have an adverse effect on a Site of Special Scientific Interest (either individually or in combination with other developments) should not normally be permitted (Section 10, para 118).
- Development proposals where the primary objective is to conserve or enhance biodiversity should be permitted (Section 10, para 118).
- Opportunities to incorporate biodiversity in and around developments should be encouraged (Section 10, para 118).

7 Planning permission should be refused for development resulting in the loss or deterioration of irreplaceable habitats, including ancient woodland and the loss of aged or veteran trees found outside ancient woodland, unless the need for, and benefits of, the development in that location clearly outweigh the loss (Section 10, para 118)

- Potential Special Protection Areas and possible Special Areas of Conservation, listed or proposed Ramsar sites and sites identified or required as compensatory measures for adverse effects on European sites, should be given the same protection as European sites (Section 10, para 118).
- The presumption in favour of sustainable development (para 14) does not apply where development requiring appropriate assessment under the Birds or Habitats Directives is being considered, planned or determined (Section 10, para 119)
- Planning policies and decisions should limit the impact of light pollution from artificial light on local amenity, intrinsically dark landscapes and nature conservation (Section 10, para 125).

Local planning authorities must take account of the conservation of protected species when determining planning applications. The presence of protected species is a material consideration when assessing a development proposal that, if carried out, would be likely to result in harm to the species or its habitat. This requirement has important implications for bat surveys as it means that, where there is reasonable likelihood of bats being present and being affected by the development, surveys must be carried out before planning permission is considered' (BCR 2012). In order for

the Local Planning Authority to adequately assess a development proposal against National and Local Planning Policy, full comprehensive ecological surveys need to be carried out and suitable mitigation strategies compiled prior to the submission of any planning application. This information will be reviewed by the Local Planning Authority in consultation with the relevant countryside agency and other conservation bodies.

Any developer should, in the first instance, consult the relevant Local Plans to assess the suitability of their proposal (refer to NPPF Section 10 paras 113 to 117).

Natural Environment and Rural Communities Act 2006 (NERC)


Part 3, Section 40 of the NERC Act 2006 states that ‘every public authority must, in exercising its functions, have regard, so far as is consistent with the proper exercise of those functions, to the purpose of conserving biodiversity’, otherwise known as the Biodiversity Duty. Under Section 41 of the Act, the Secretary of State must publish a list of the living organisms and types of habitat which in the Secretary of State’s opinion are of principal importance for the purpose of conserving biodiversity. This list is based on those species listed in the UK Biodiversity Action Plan (BAP) as priority species. The S41 list replaces the list published under Section 74 of the Countryside and Rights of Way (CRoW) Act 2000.

Biodiversity Action Plan

Biodiversity Action Plans (BAPs) set out actions for the conservation and enhancement of biological diversity at national, regional and local level. They consist of both Habitat Action Plans (HAPs) and Species Action Plans (SAPs) and species and habitats listed within these are defined as being of Principal Importance for the Conservation of Biodiversity under Section 41 of the NERC Act 2006. Local authorities must consider these species and habitats when determining planning applications.


Appendix Two – Images

The cottage is a masonry construct under slate with sealed plastic fascia on the gable ends with no significant PRF.

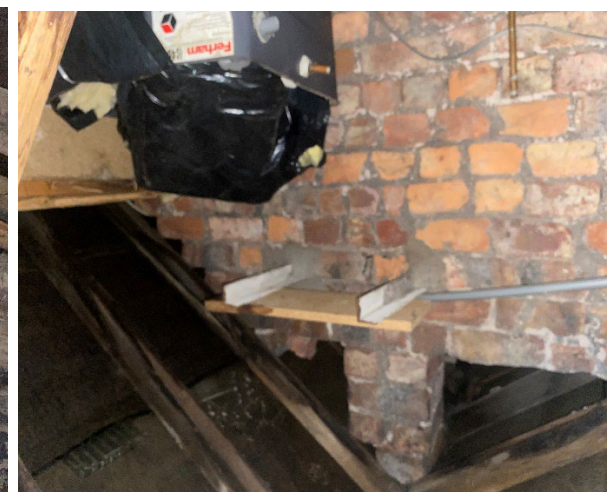

The garage is a timber construction with no PRF. The building will not generate thermal mass and is therefore unattractive to bats.




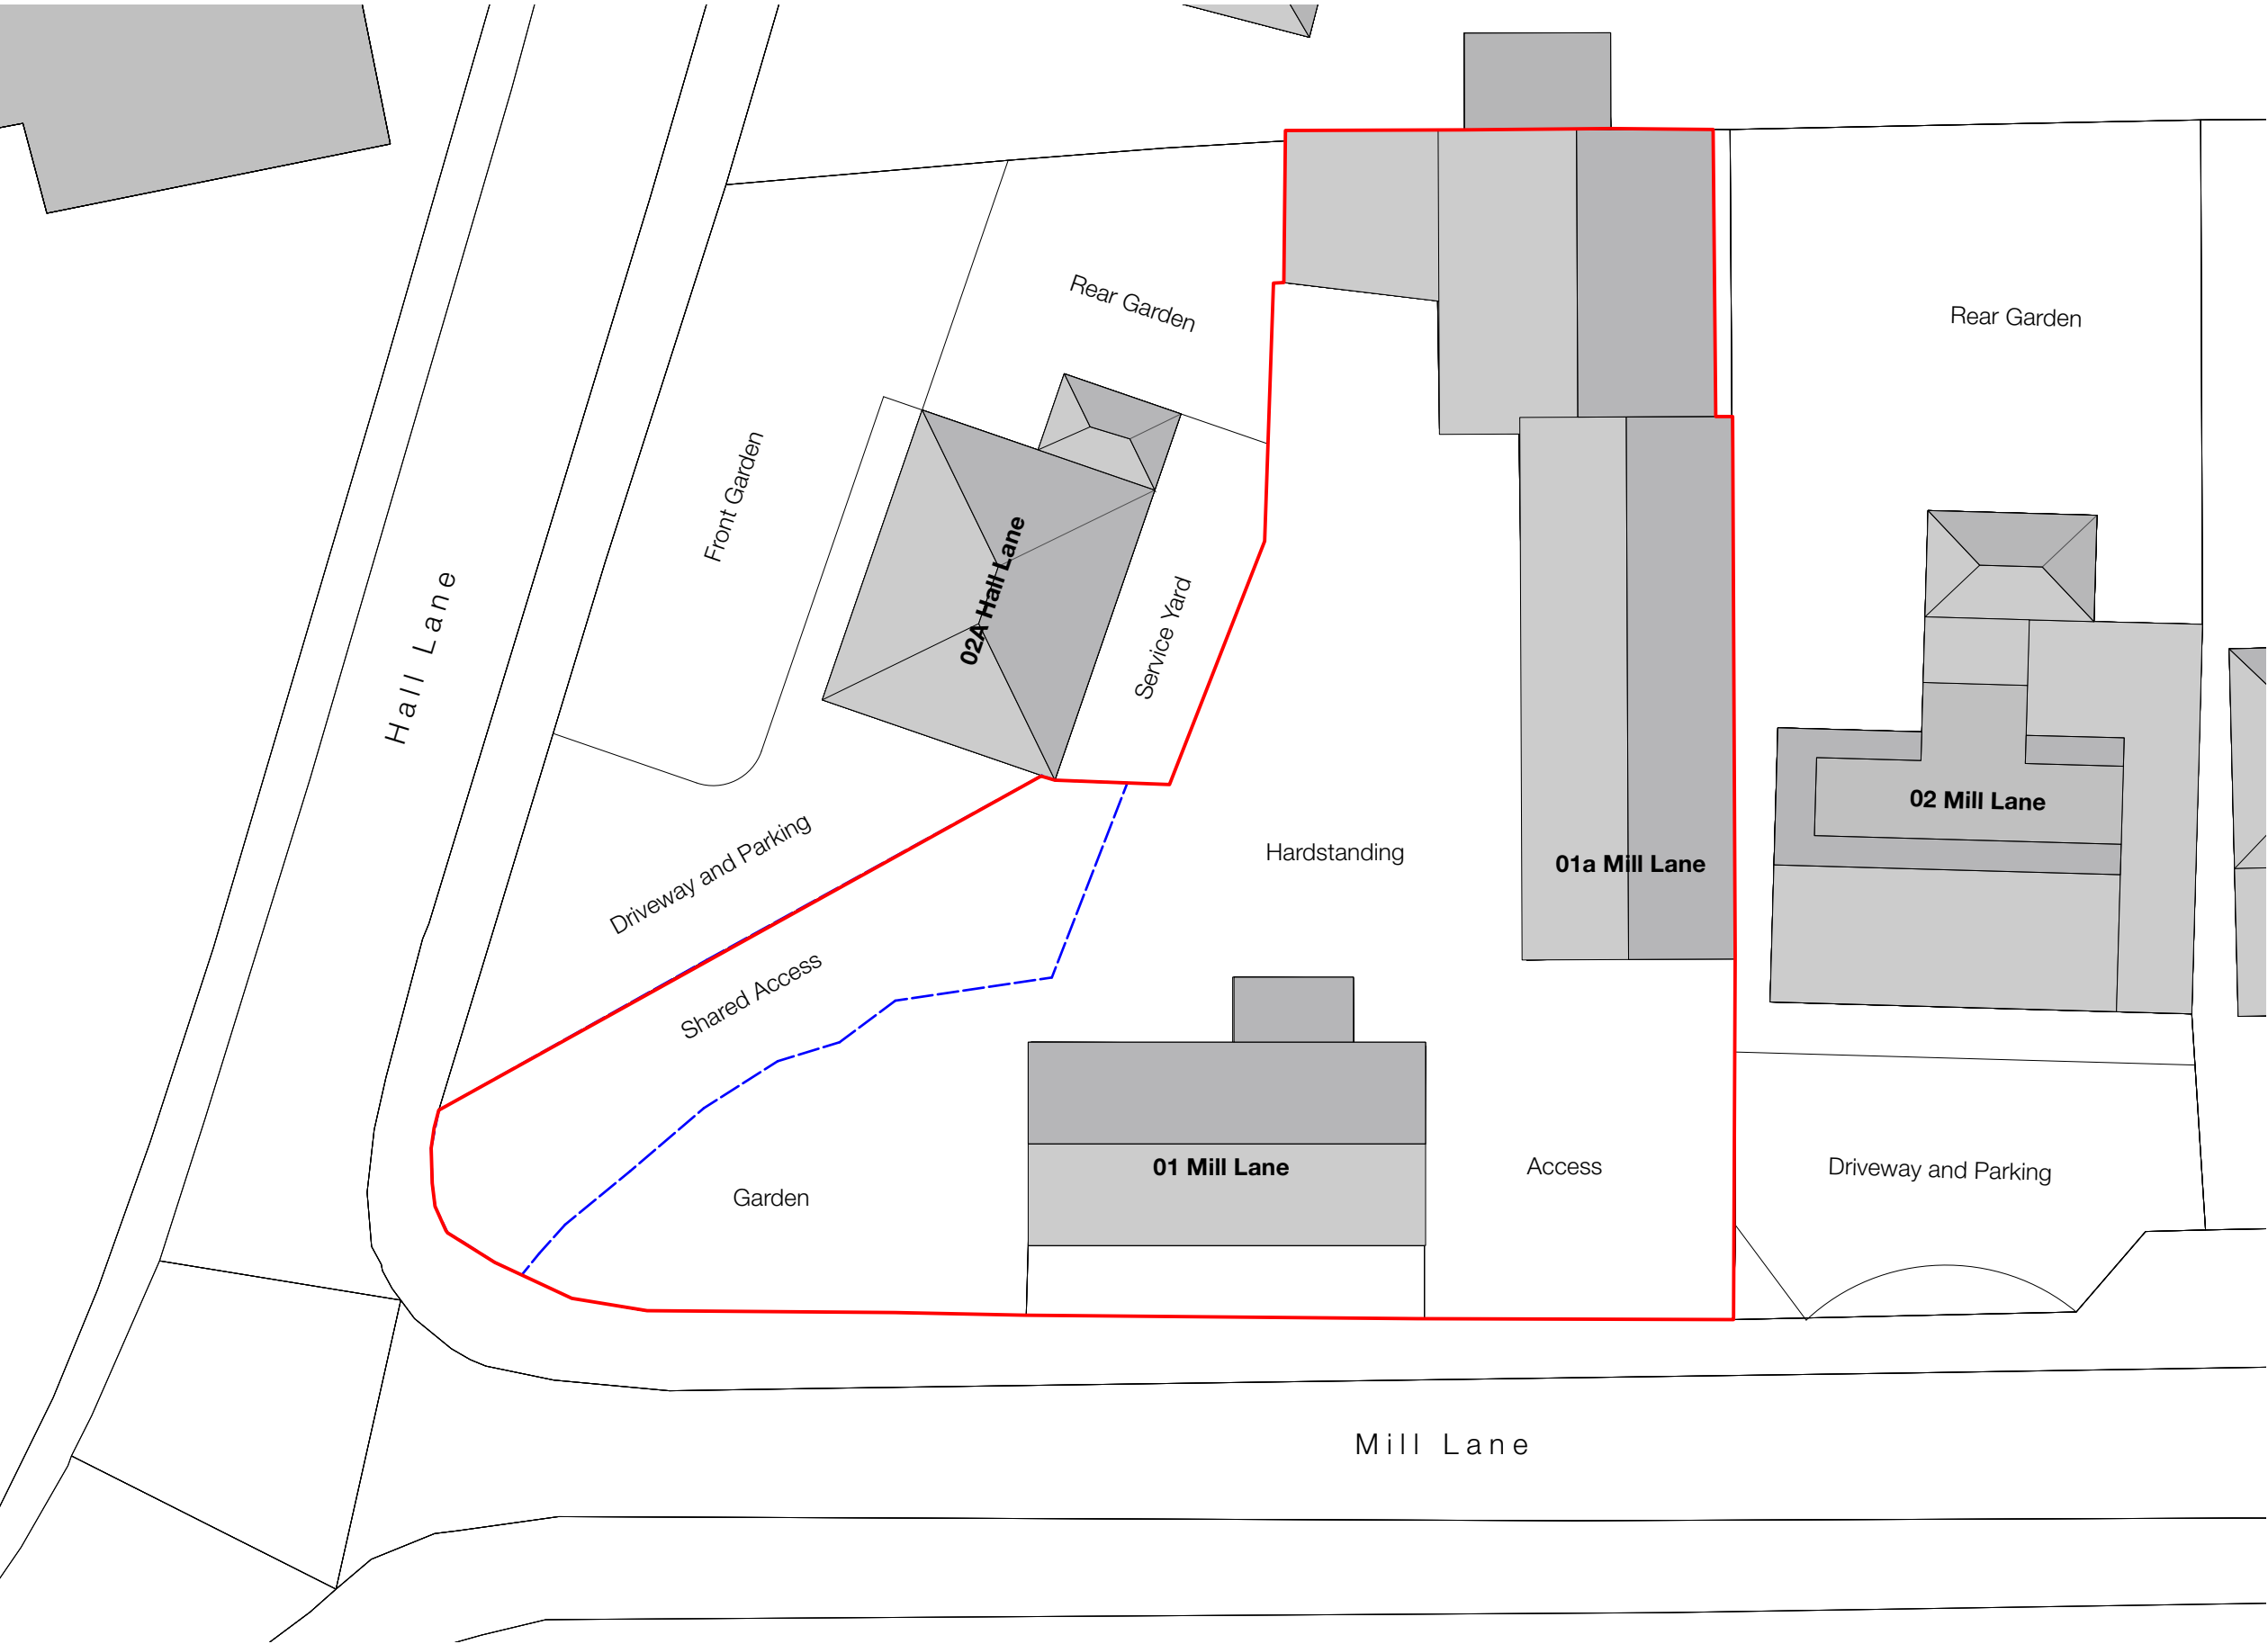

Key	
—	Site Boundary
- - -	Covenant land (02 Hall Lane access to service yard)
Schedule	
Site Area	
Plot 01 and 01a	684m2
shared drive	93m2
Building Gnd Floor Area	
Plot 01	65.1m2
Plot 01a	169.2m2

Drawing Title: Existing Site Plan - 200
Date: 12.04.2024
Drawing no: 1314-002
Scale: 1:200 @ A3
Drawn: AA

revision: A
revision notes: A 12/04/2024

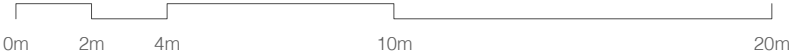

DK-Architects
26 Old Haymarket
Liverpool
L1 6ER
0151 231 1209 T
mail@dk-architects.com E
www.dk-architects.com W



Key

- Site Boundary
- Covenant land (02 Hall Lane access to service yard)

Schedule

Plot Size

Plot 01	271m ²
Plot 01a	408m ²
shared drive	93m ²

Accommodation Schedule

Plot 01	2B4P	72.1m ²
Plot 01a	3B6P	101.4m ²

Key

- Proposed Tree / Shrub
- Retained Tree

Drawing Title: Proposed Site Plan - Gnd
Date: 12/04/2024
Drawing no: 1314-004
Scale: 1:200 @ A3
Drawn: EC

revision: E
revision notes: E 30/01/2025 Inclusion of retained tree
D 24/12/2024 Alterations following Pre App comments.
C 08/10/2024 Alteration to proposed dwelling to single storey following Case Officer's comments



DK-Architects
26 Old Haymarket
Liverpool
L1 6ER
0151 231 1209 T
mail@dk-architects.com E
www.dk-architects.com W