




Drawing Title: Location Plan
Date: 12/04/2024
Drawing no: 1314-001
Scale: 1:1250 @ A3
Drawn: EC

revision: C
revision notes: C 06/05/2025 Local Authority requested amendments
B 12/04/2024
A 27/09/2022



1:1250

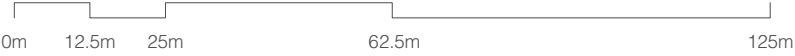

DK-Architects
26 Old Haymarket
Liverpool
L1 6ER
0151 231 1209 T
mail@dk-architects.com E
www.dk-architects.com W