



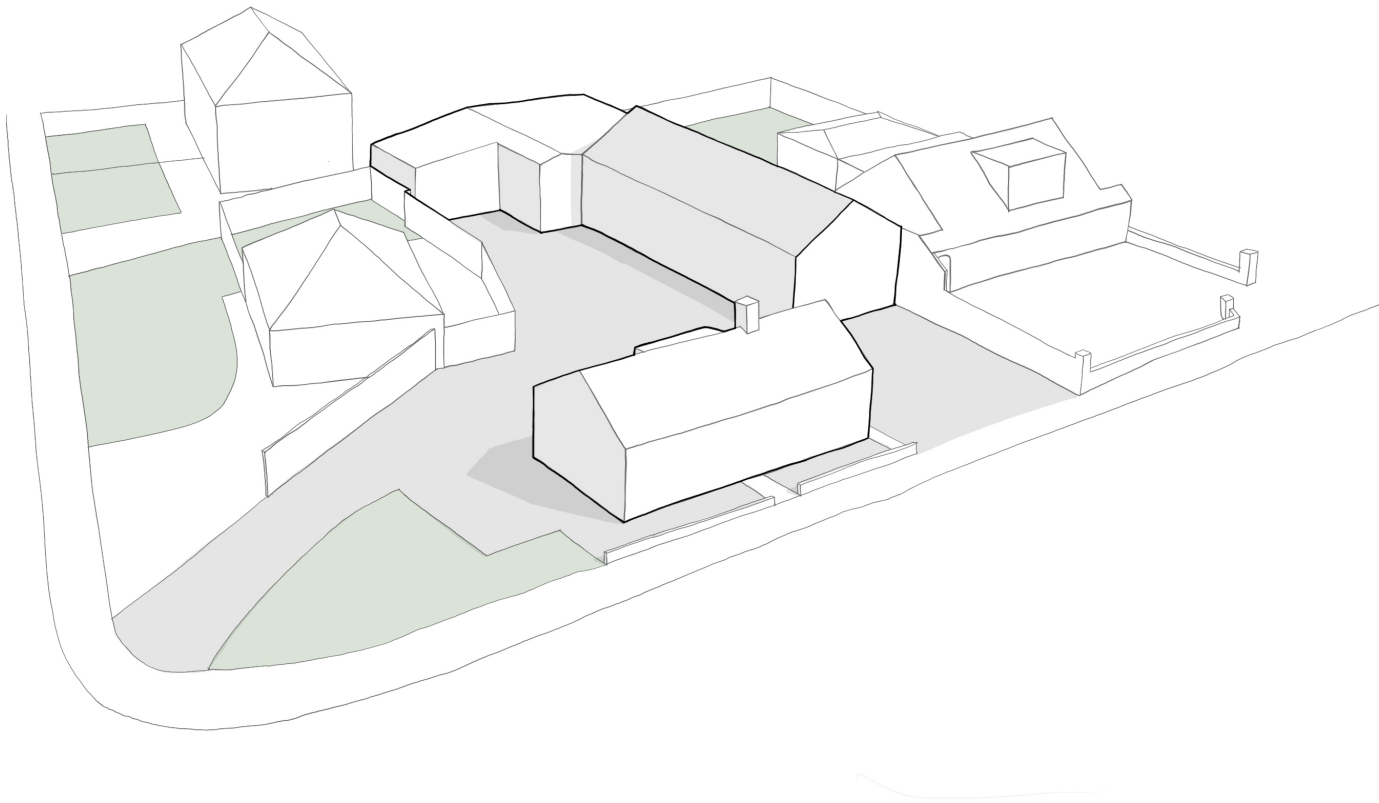

Existing Site Axo

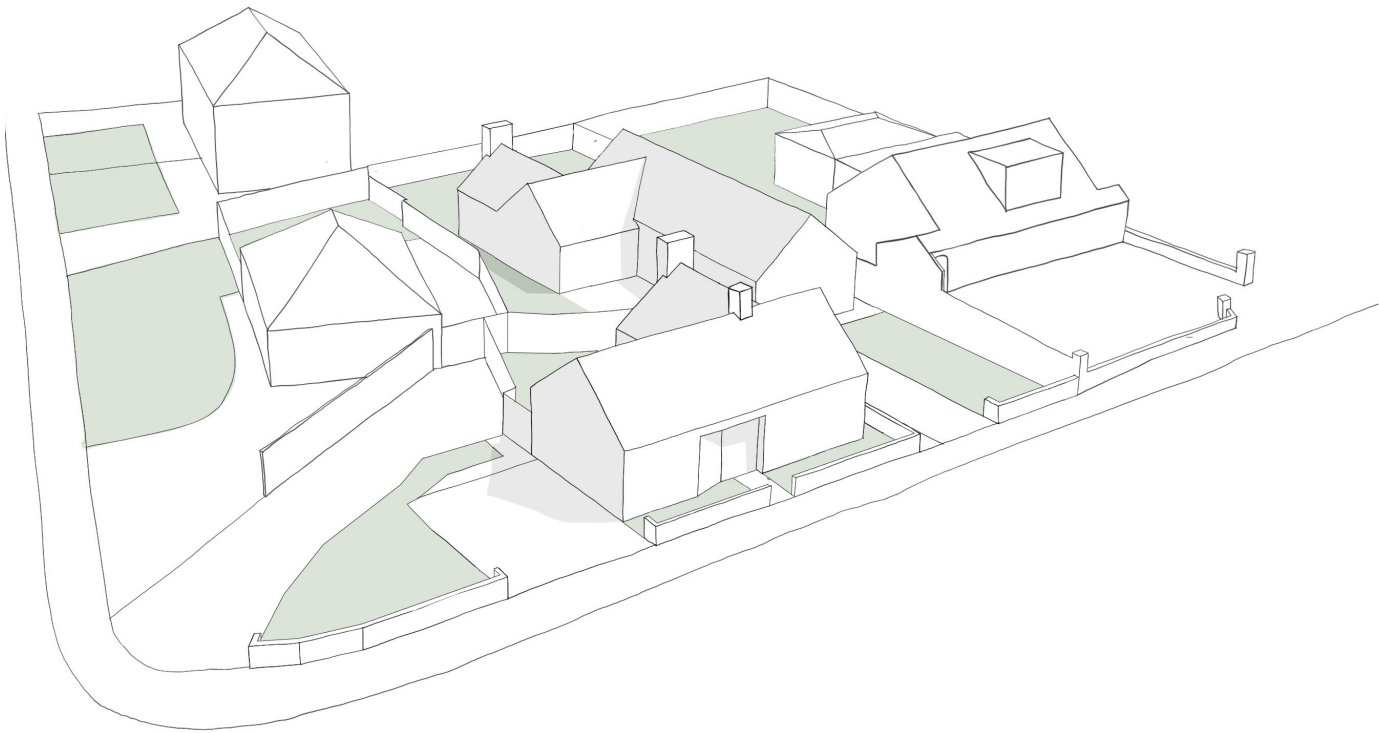

Proposed Site Axo

Drawing Title: Site Axo Sketch
Date: 24/12/2024
Drawing no: 1314-015
Scale: Not To Scale
Drawn: EC

revision: B B 06/05/2025 Local Authority Requested Changes
revision notes: A 07/04/2025 Planning Revision

DK-Architects
26 Old Haymarket
Liverpool
L1 6ER
0151 231 1209 T
mail@dk-architects.com E
www.dk-architects.com W