



NOTES

All dimensions to be checked on site. Figured dimension to be used in preference to unfigured dimension. This drawing is copyright and remains the property of Keith Davidson Partnership unless otherwise agreed.

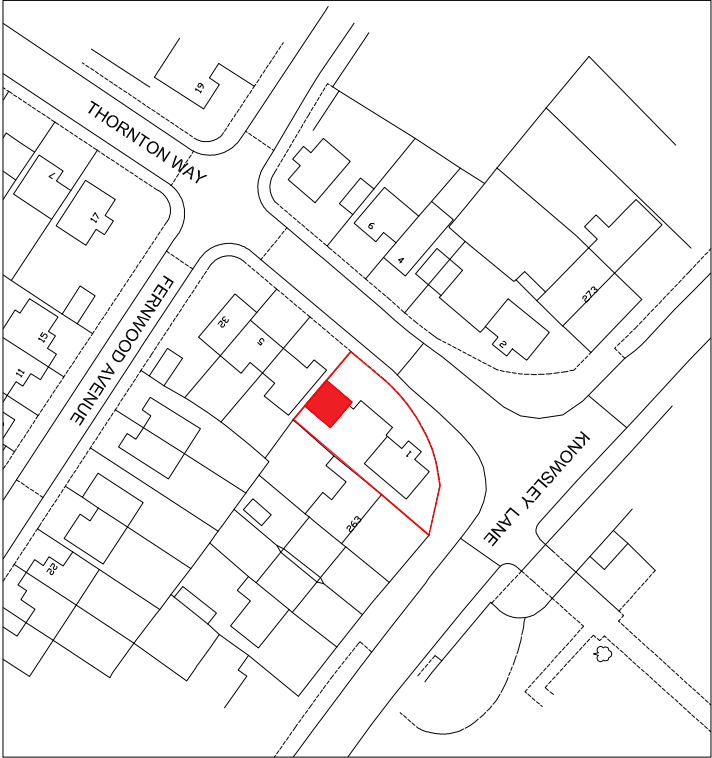

Location Plan
Scale 1:1250

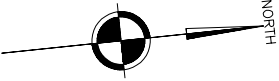

A Scale Bar added

DB 22.11.21 RM 22.11.21 RM 22.11.21

Version	Amendment	Drawn & Date	Checked & Date	Approved & Date
---------	-----------	--------------	----------------	-----------------

KeithDavidsonPartnership

13 Seymour Terrace
Seymour Street
Liverpool
L3 9PE
Telephone : +44 (0) 151 709 1777
Email : info@keithdavidsonpartnership.com
Web : keithdavidsonpartnership.com

Internal Project Number

1704

Client

Mark Daynall

Project Name

1 Thornton Way, Huyton

Drawing Title

Location Plan

Scale	Original Size	PLANNING		
1:1250	A4			
Date	Drawn	Checked	Approved	
02.09.21	RM	DB	DB	
Drawing Number				Status

000

Revision
A



Scale 1:1250
METRES