



Rear School Vehicular Entrance

Revision	Description	Date
1	First Issue	Nov 25
2	Added scale bar	Dec 25

Existing 2.4m high
palisade fence

Proposed 2.4m high
Double leaf Auto Gate with Exempla weldmesh infill

Existing 2.4m high
palisade fence

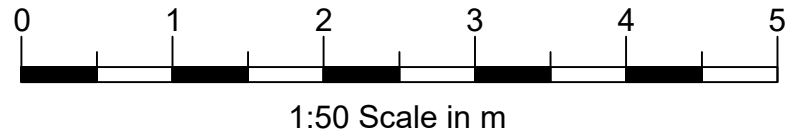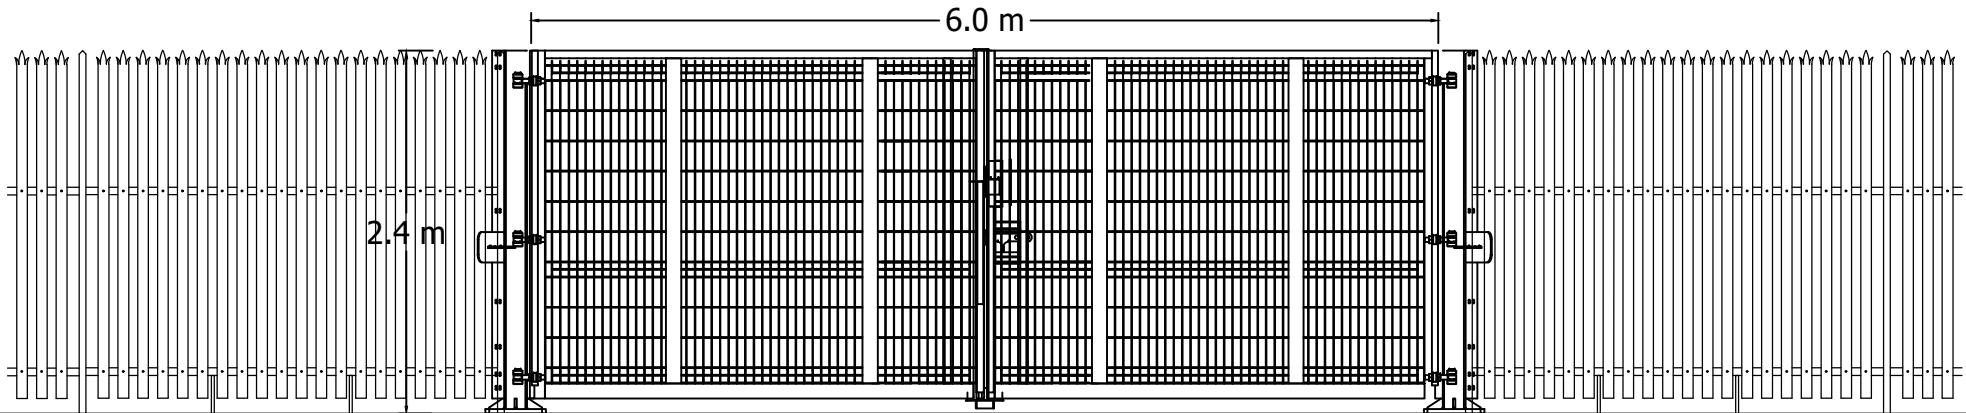

Knowsley Council

Environmental Sustainability Service

Project Name

Alt Bridge School
Site Enhancements

Project Address

Wescroft Road, Huyton

Drawing Description

Rear entrance elevation proposals

Drawn By JT

Date Nov 25

Scale 1:50

Checked By JT

Date Nov 25

Verified By JT

Date Nov 25

Project Reference Number

24-014

Drawing Number

L010

Revision

2

Knowsley Metropolitan Borough Council

Environmental Sustainability Service, Court Hey Park, Roby Road Huyton L16 3NA
Tel: 0151 443 3682 Email: enquiries.ess@knowsley.gov.uk