


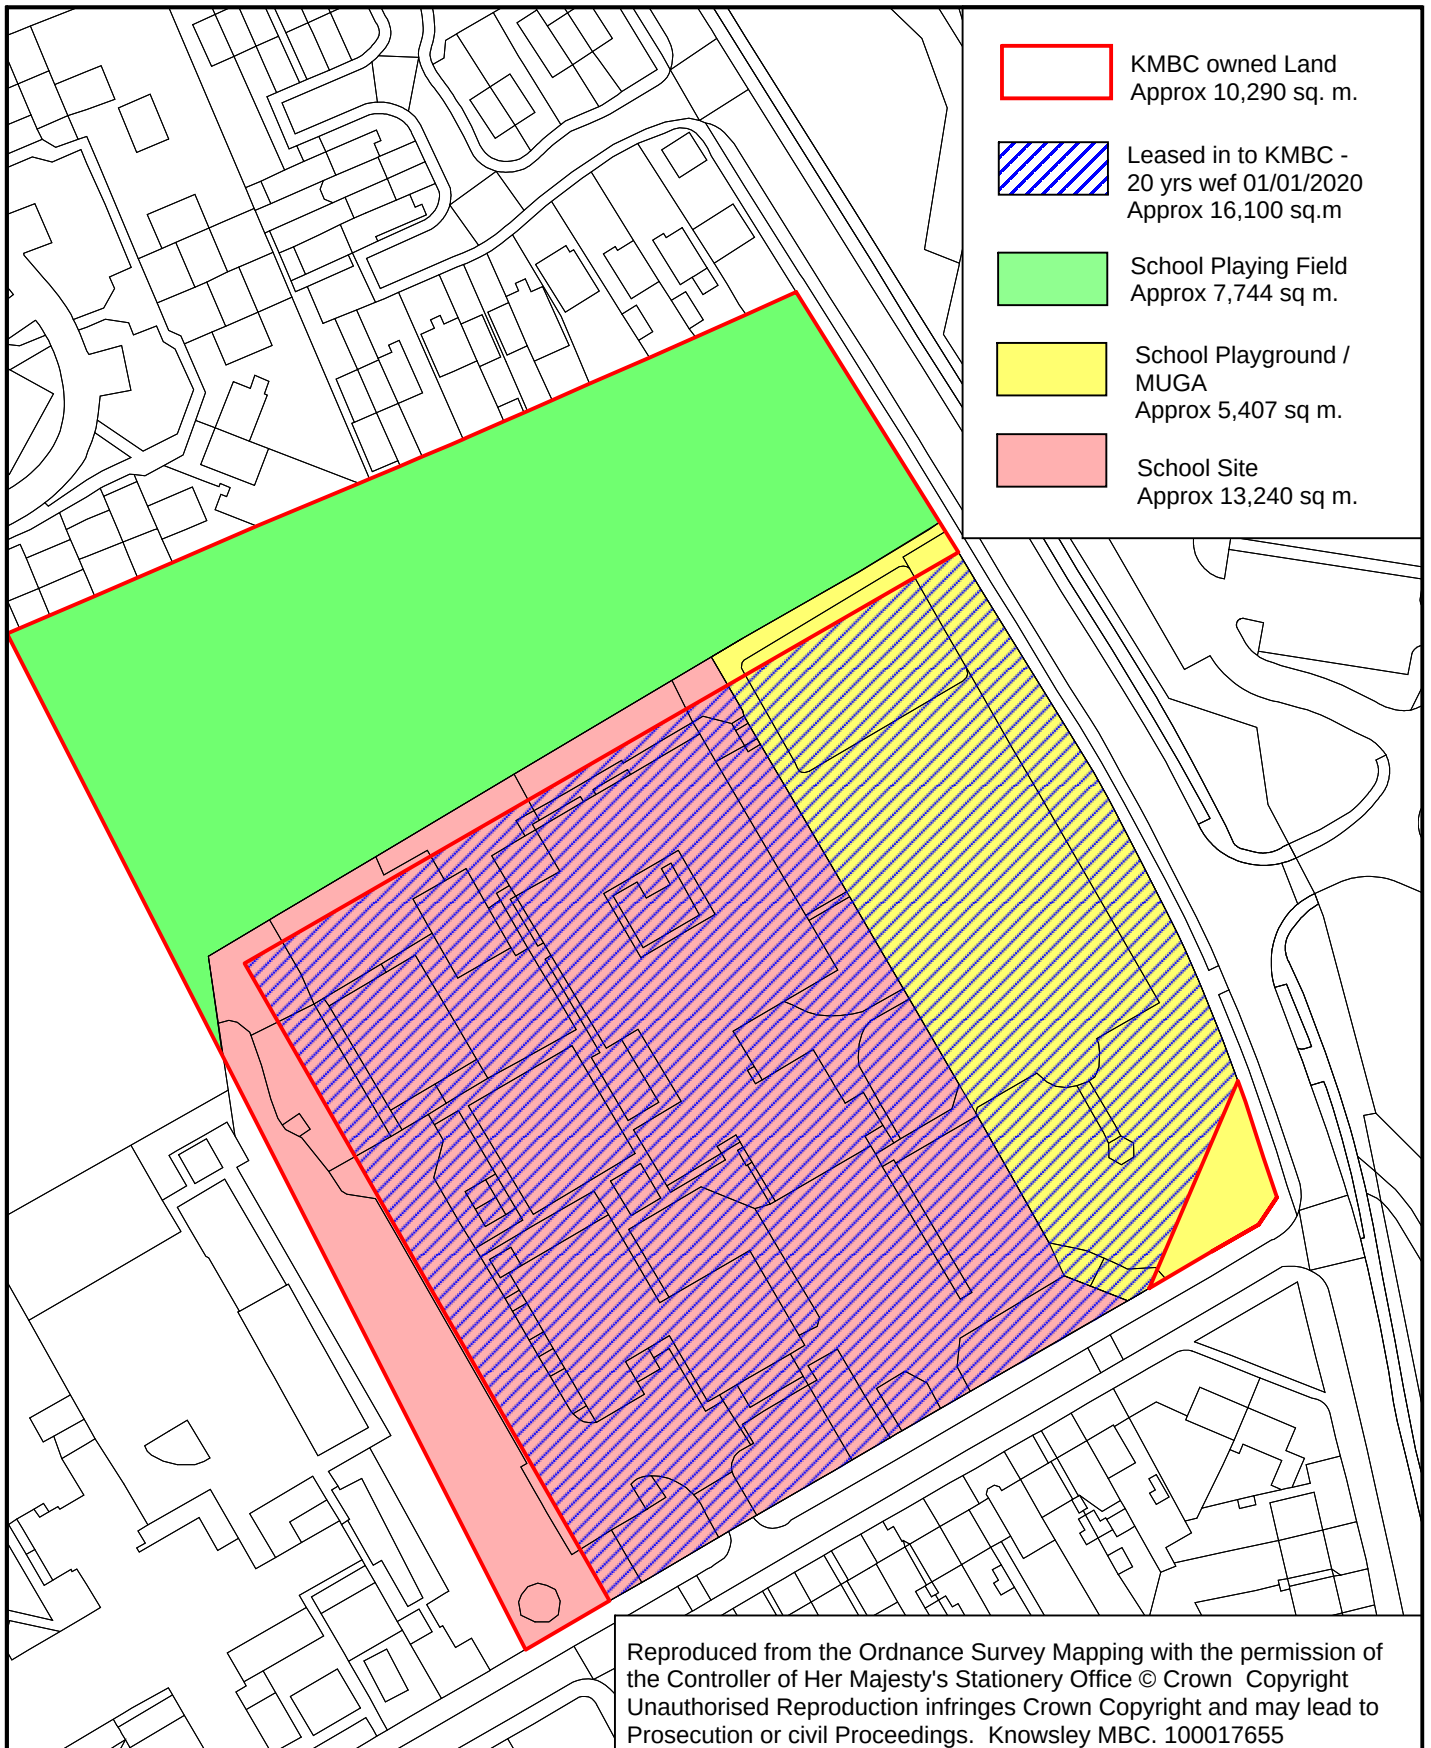

**ALT BRIDGE SECONDARY SUPPORT CENTRE
WELLCROFT ROAD
HUYTON (E216)**

Drawn	AW
Date	18/03/2025
Scale	1:1250

Drawing No.	AS/056/2025
Other No.	NONE



METROPOLITAN
Borough of Knowsley

Assets Service

Municipal Building
Archway Road,
Huyton, L36 9UX

